
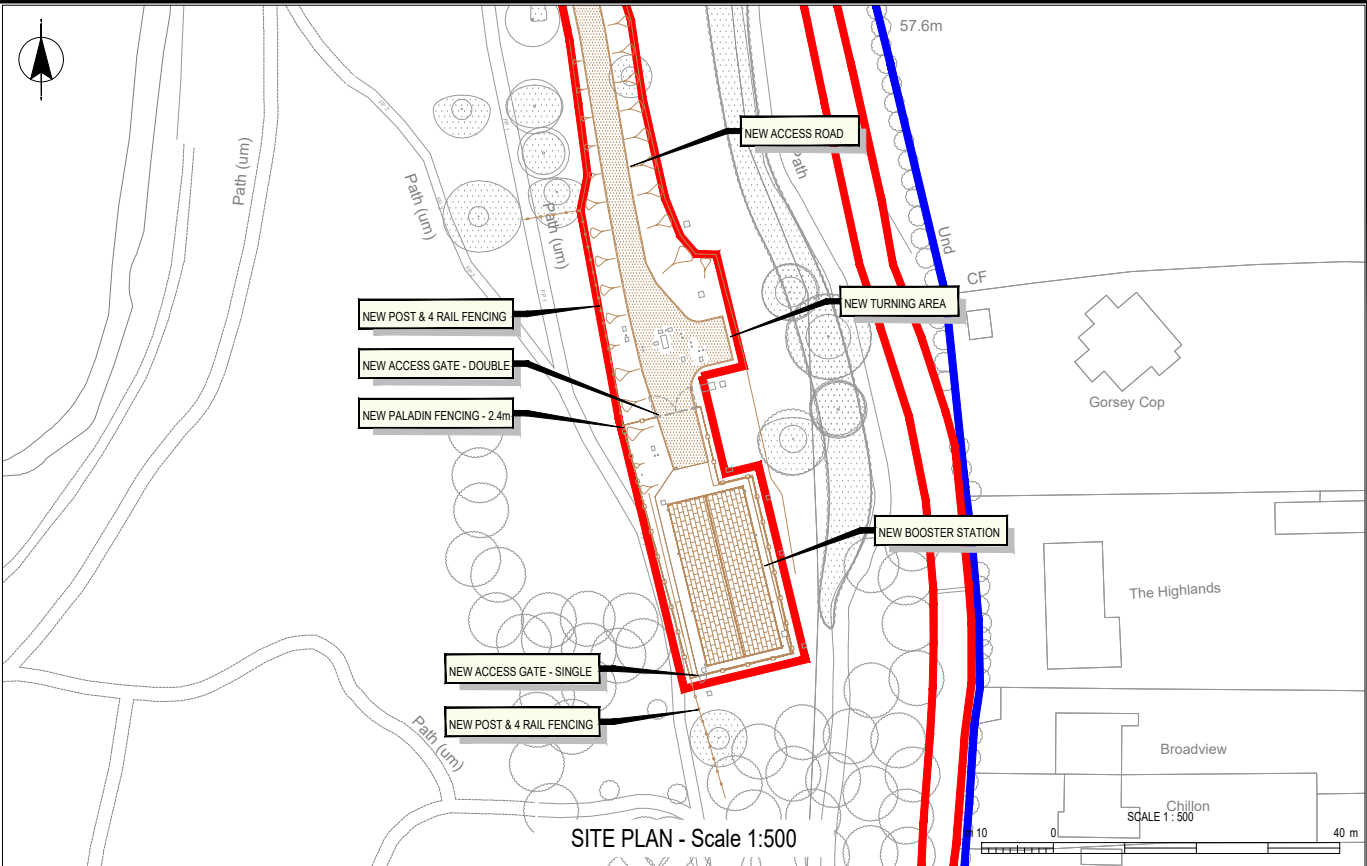


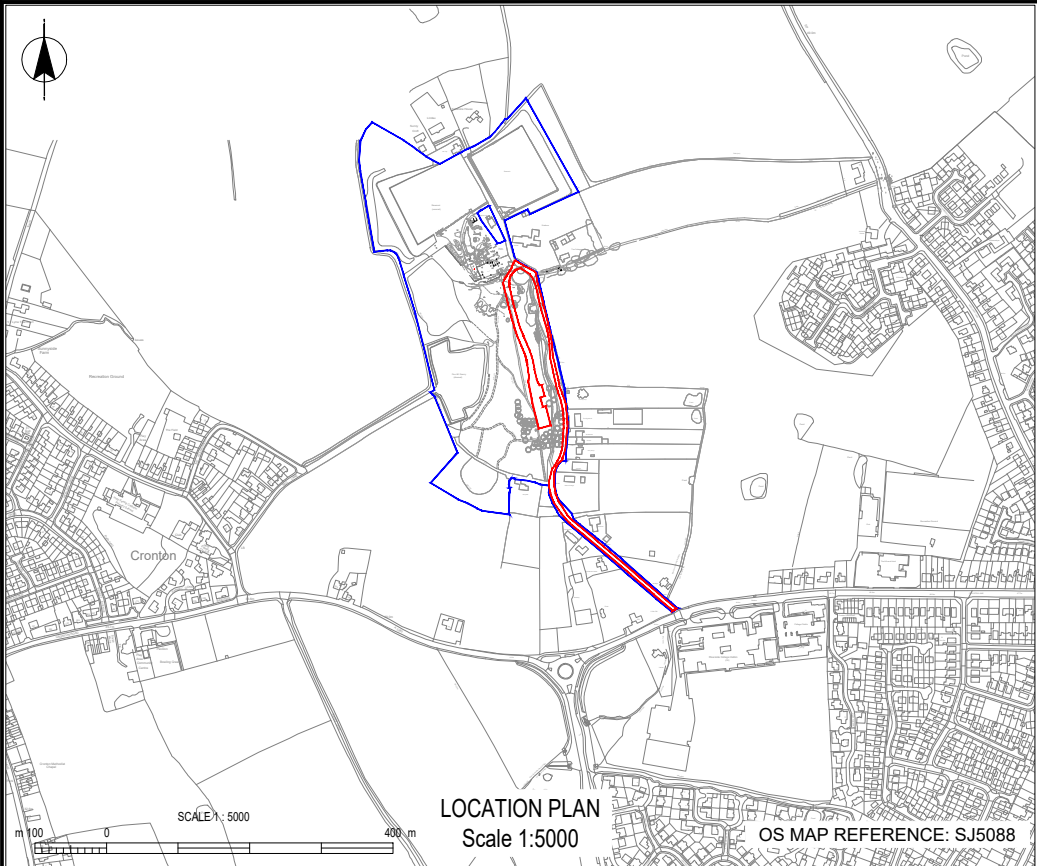

- NOTES
1. ALL DIMENSIONS IN MILLIMETRES AND ALL LEVELS IN METRES AOD UNLESS NOTED OTHERWISE.
 2. ALL COORDINATES ARE TO NATIONAL GRID.
 3. ACCESS ROAD IN ACCORDANCE WITH THE CLIENTS 'ACCESS ROADS ASSET STANDARD.
 4. RAIL FENCE - BS 1722-7 TYPE SPR APPLIES UNLESS OTHERWISE STATED. REFER TO DRAWING 80061700-01-AMY-PEXHI-96-DR-C-40001.
 5. OPEN MESH FENCING - BS 1722-14 CATEGORY 2 APPLIES. REFER TO DRAWING 80061700-01-AMY-PEXHI-96-DR-C-40002.

- LEGEND
- United Utilities Owned Land
 - Area requiring planning permission
 - New post & rail fencing = 60m
 - New paladin fencing = 104m
 - New access gate
 - Grit sand / Grass seed mix

TO BE REPRODUCED IN COLOUR ONLY

CURRENT ISSUE INFORMATION

P02	RH	JC	DV	Issued for Information	02/03/21
VERSION	AUTH	CHD	REVD	REASON FOR ISSUE	DATE
S2				Issued for Information	
SUITABILITY CODE	SUITABILITY DESCRIPTION				



DWE PEX HILL BOOSTER
WIDNES NETWORK
PEXHILL BOOSTER PUMPING STATION
PEXHILL, WIDNES. WA8 5QW
BOOSTER STATION FENCING PLAN


SCALE AS SHOWN	SHEET SIZE A1
DRAWING NUMBER 80061700-01-AMY-PEXHI-97-DR-C-00001	REVISION P02



NORTH ELEVATION



EAST ELEVATION

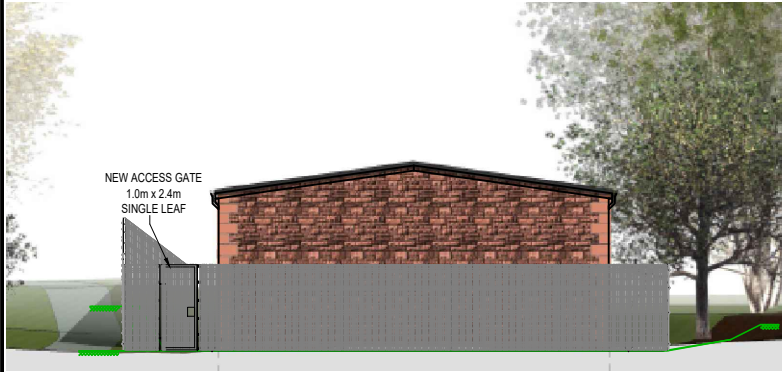

SOUTH ELEVATION



WEST ELEVATION

ELEVATIONS
Scale 1:100

