


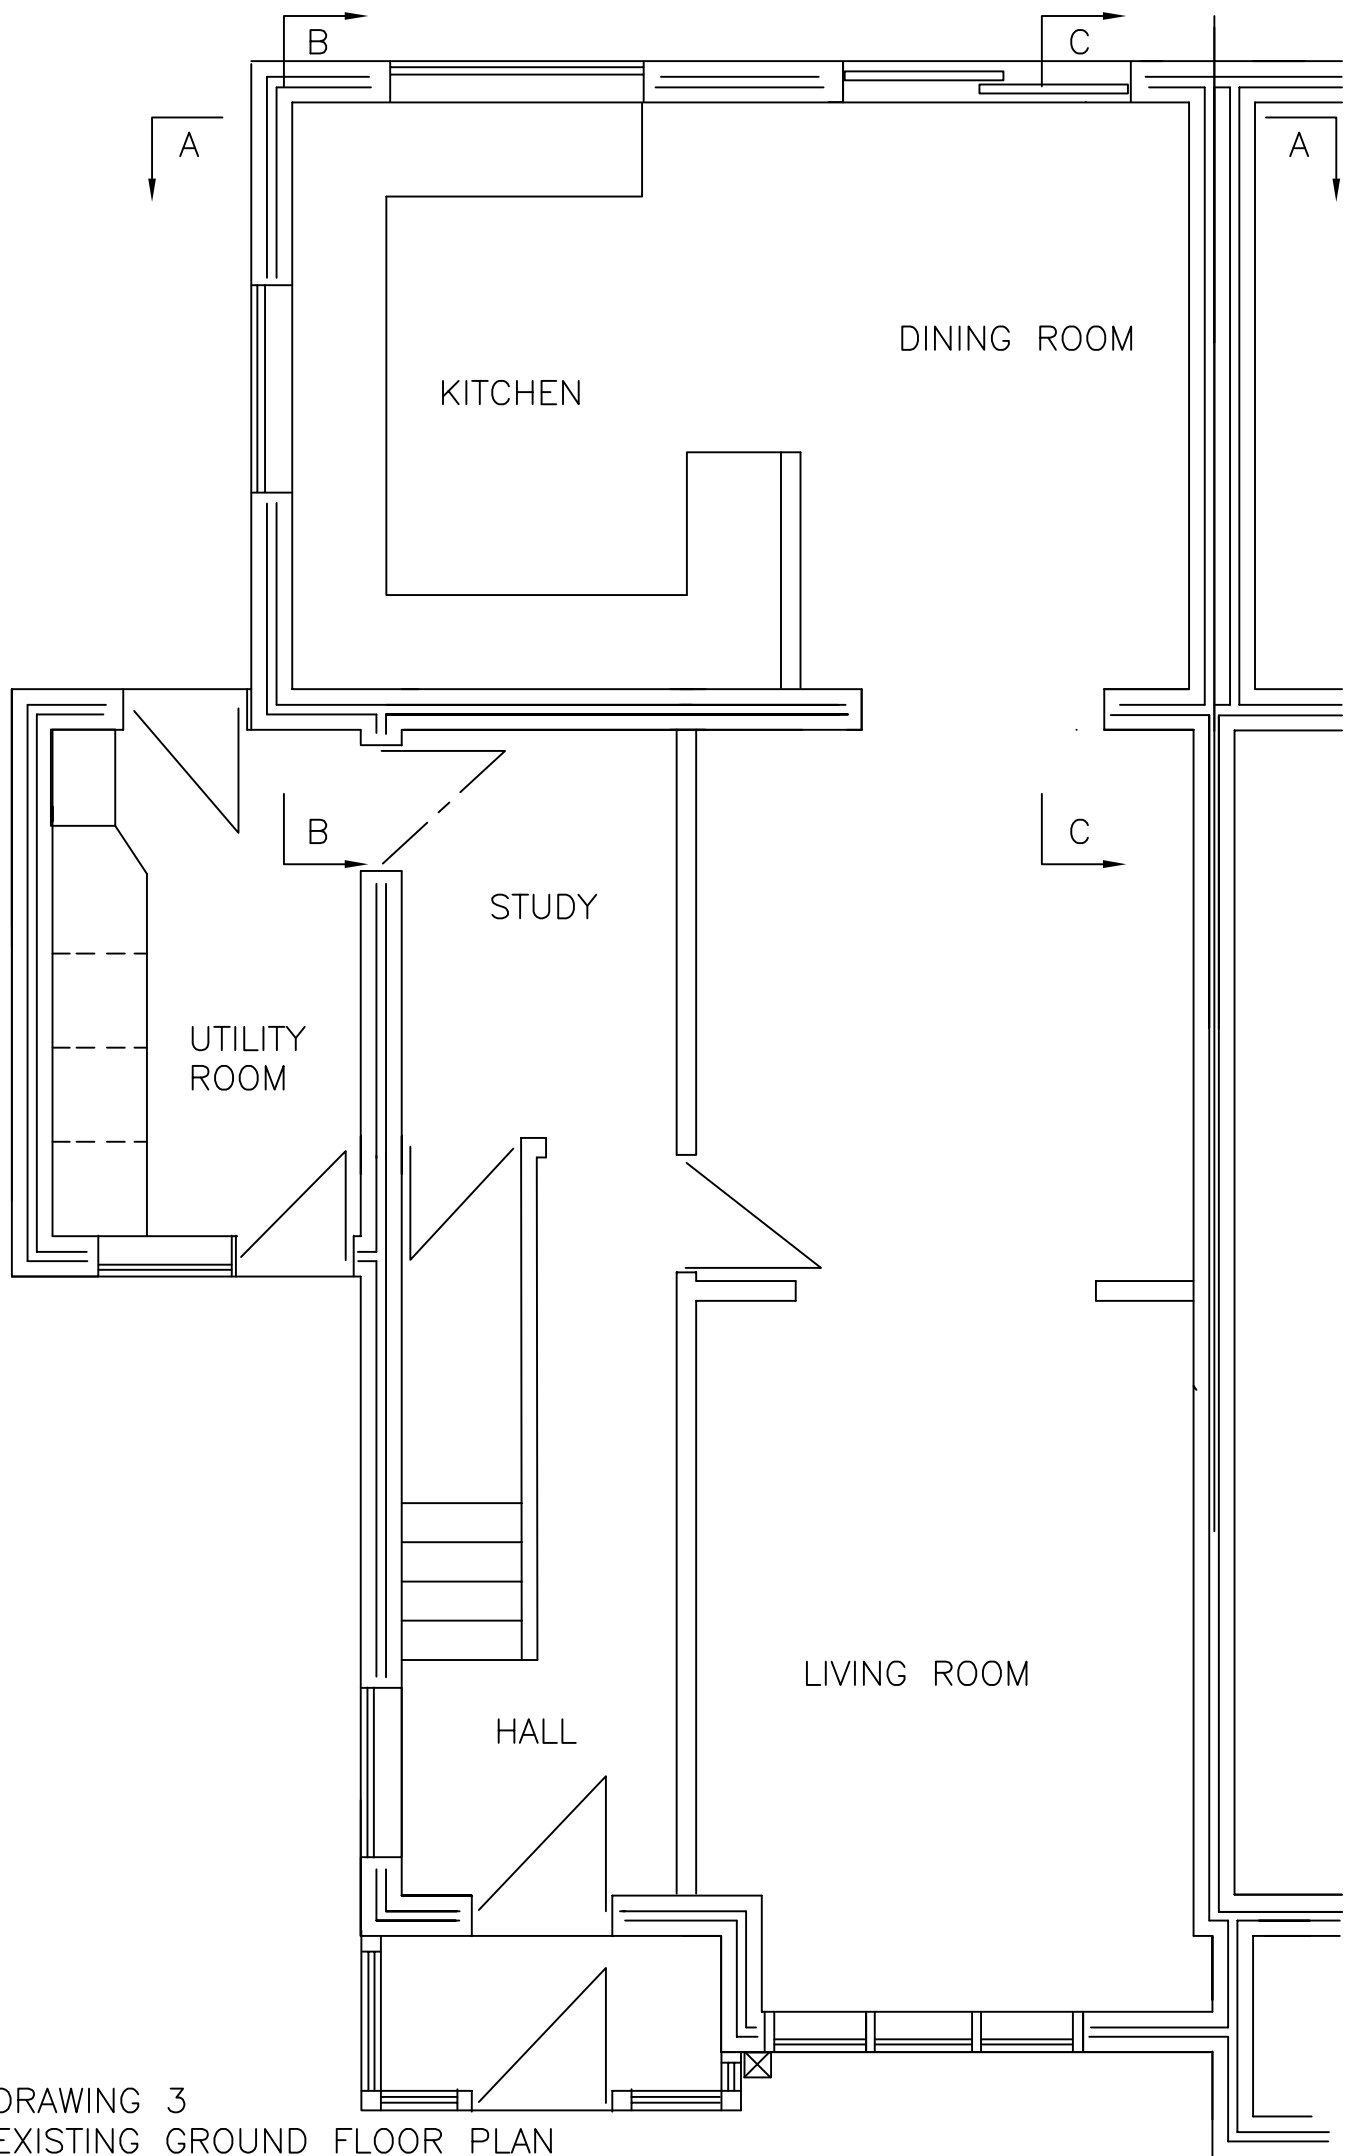

DRAWING 3
EXISTING GROUND FLOOR PLAN
SCALE 1:50 A4 PORTRAIT