


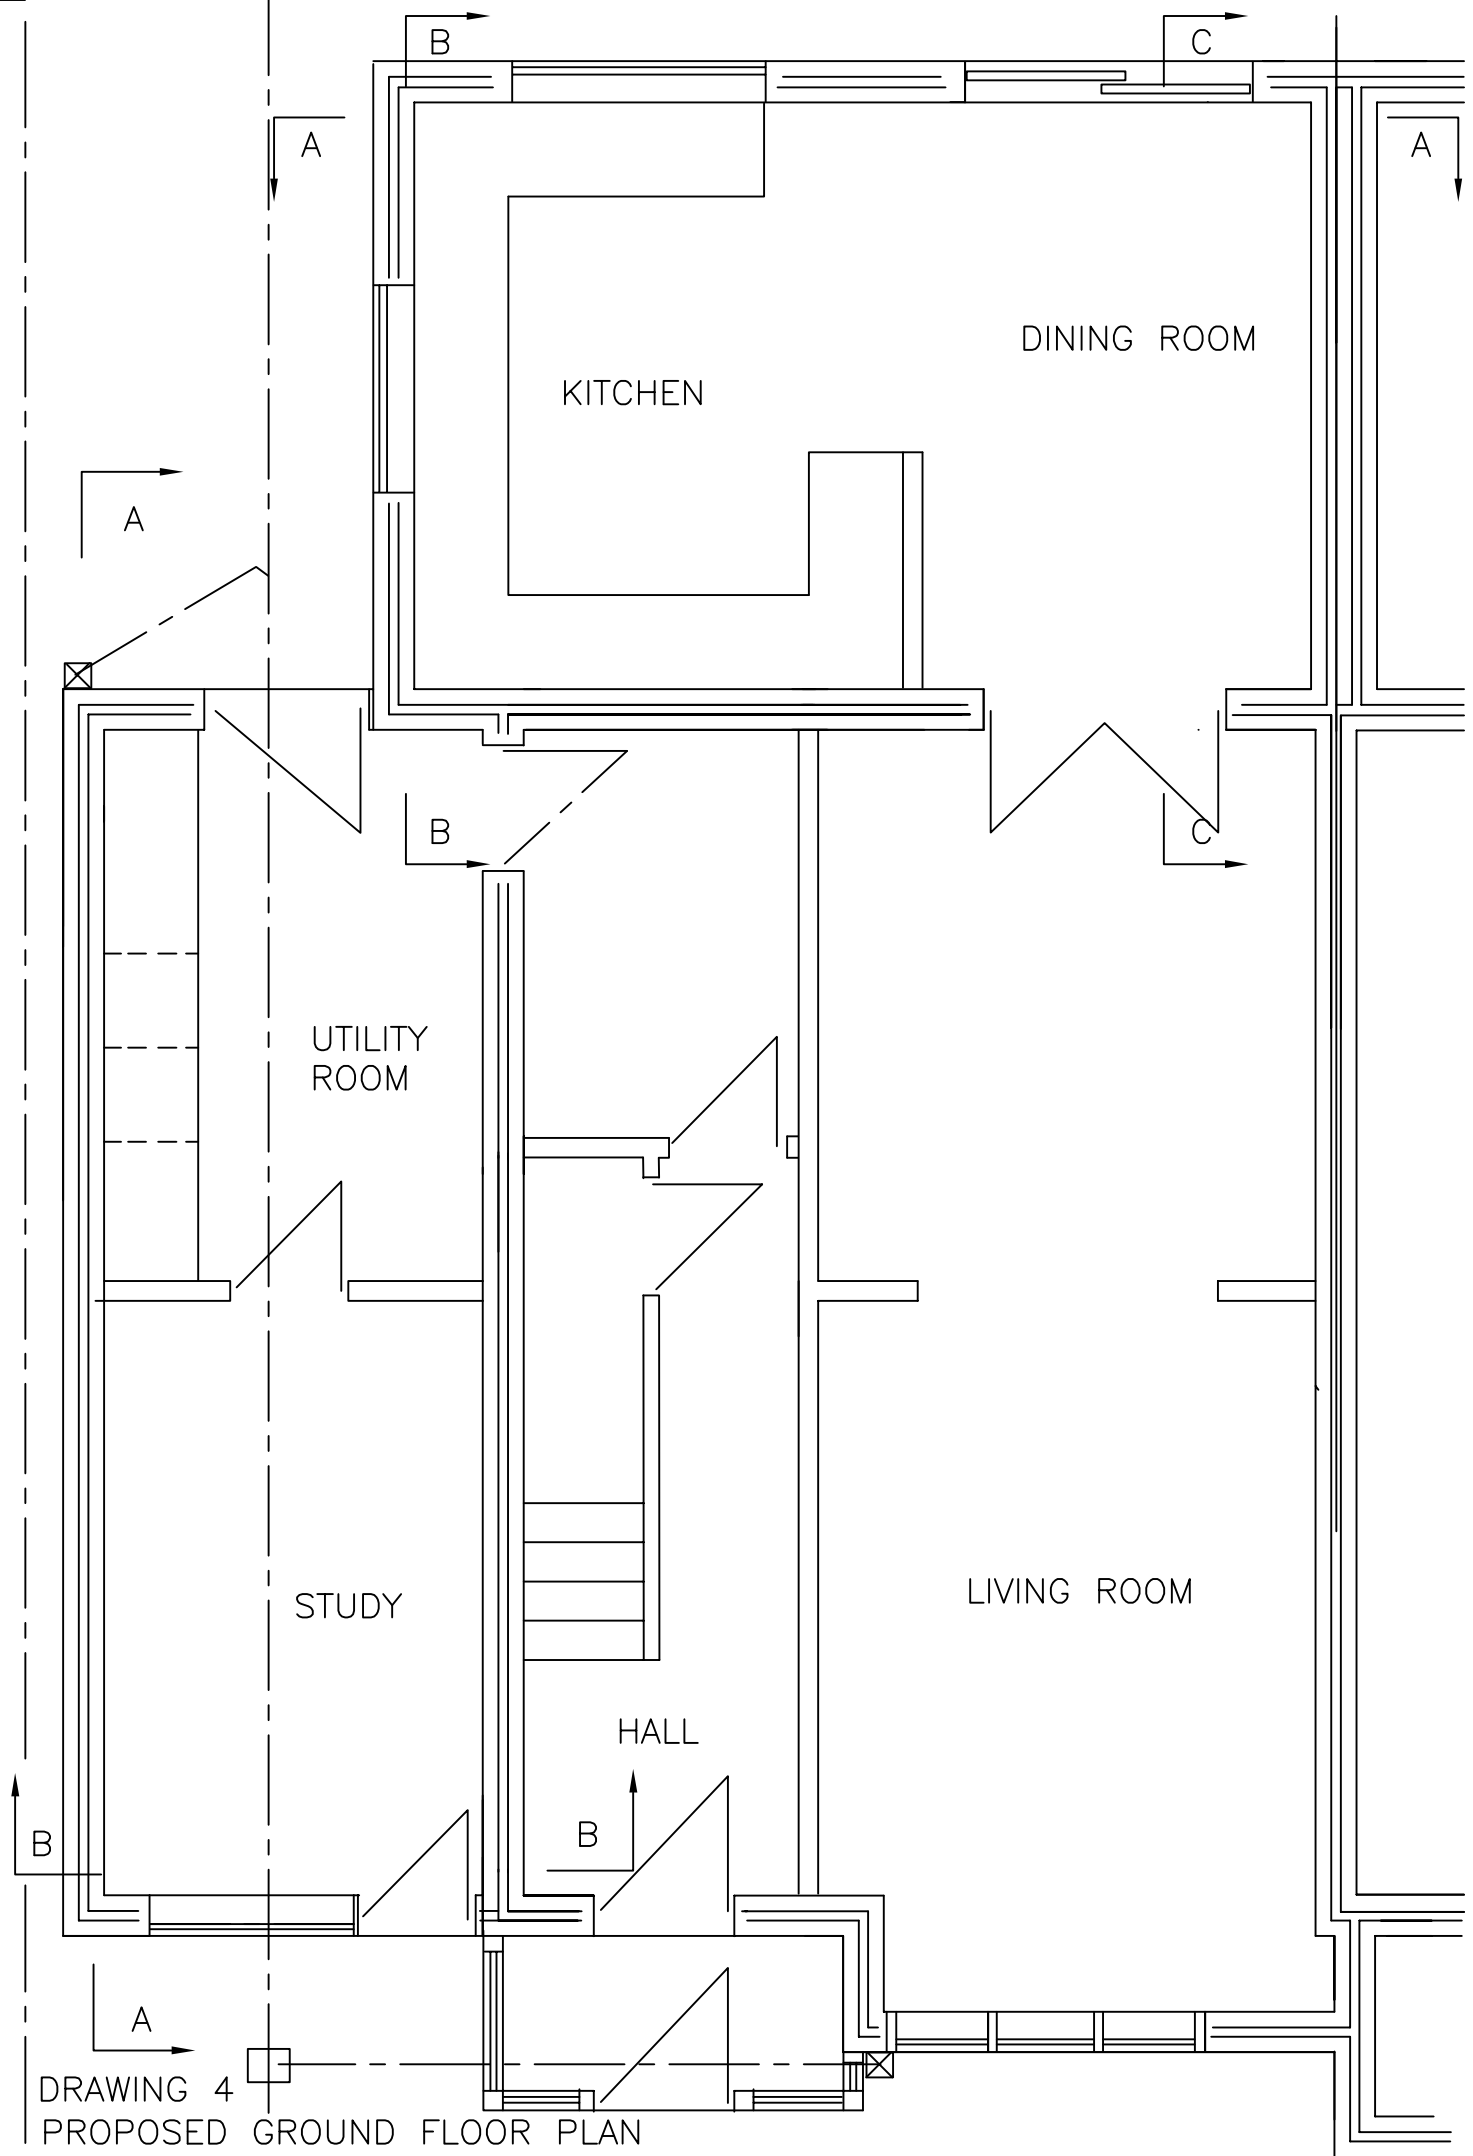

DRAWING 4
PROPOSED GROUND FLOOR PLAN
SCALE 1:50 A4 PORTRAIT