


SCALE 1:50

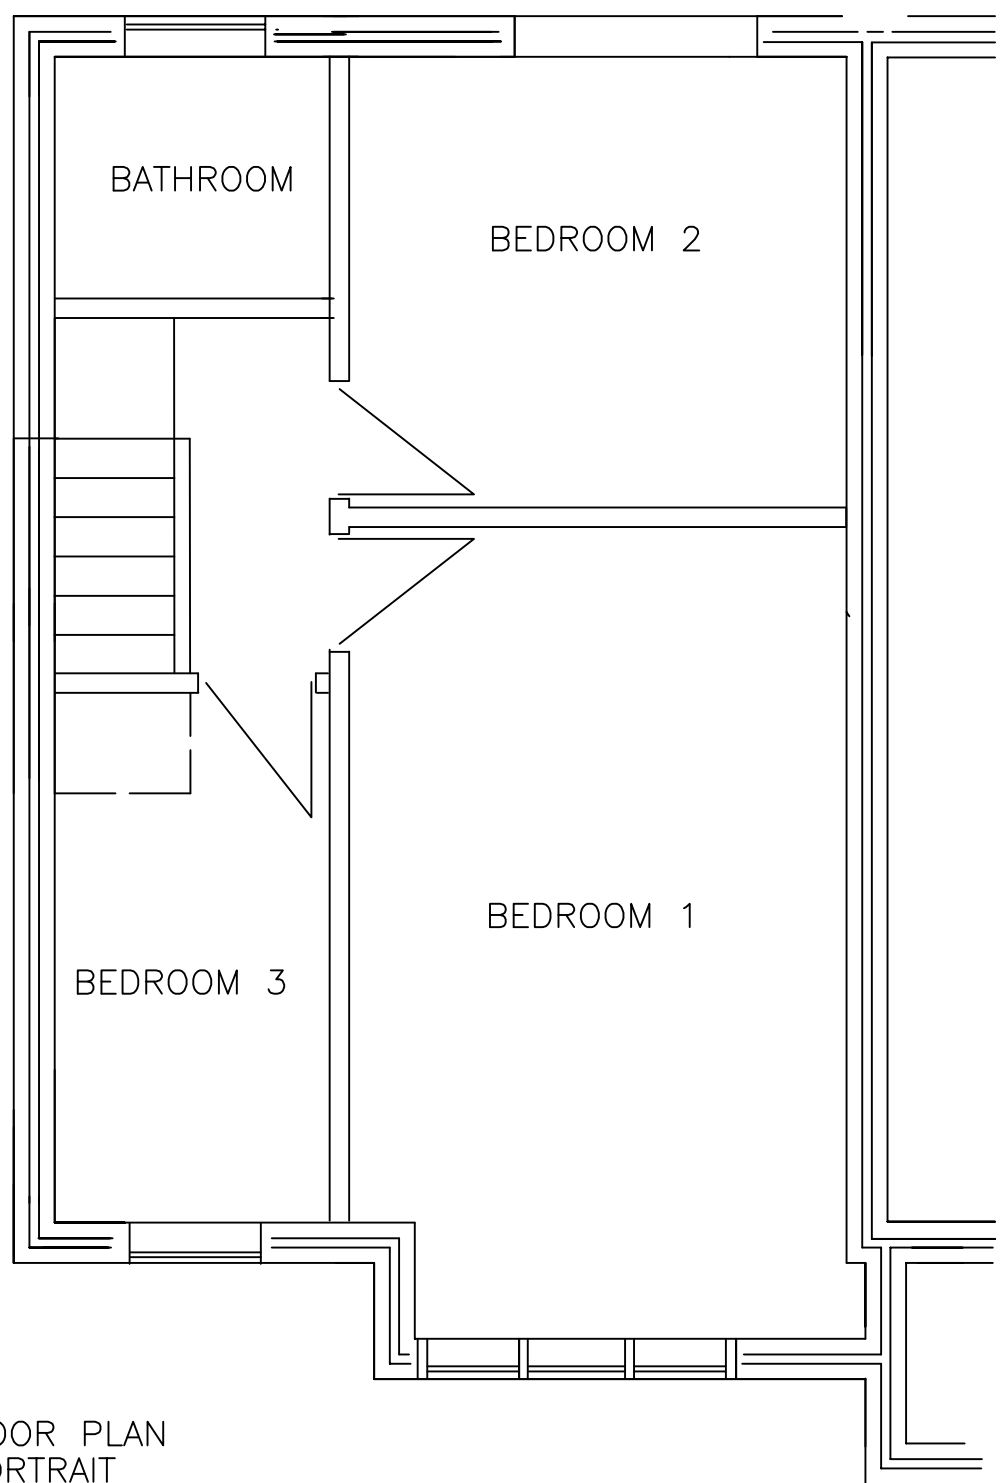

DRAWING 5
EXISTING FIRST FLOOR PLAN
SCALE 1:50 A4 PORTRAIT