
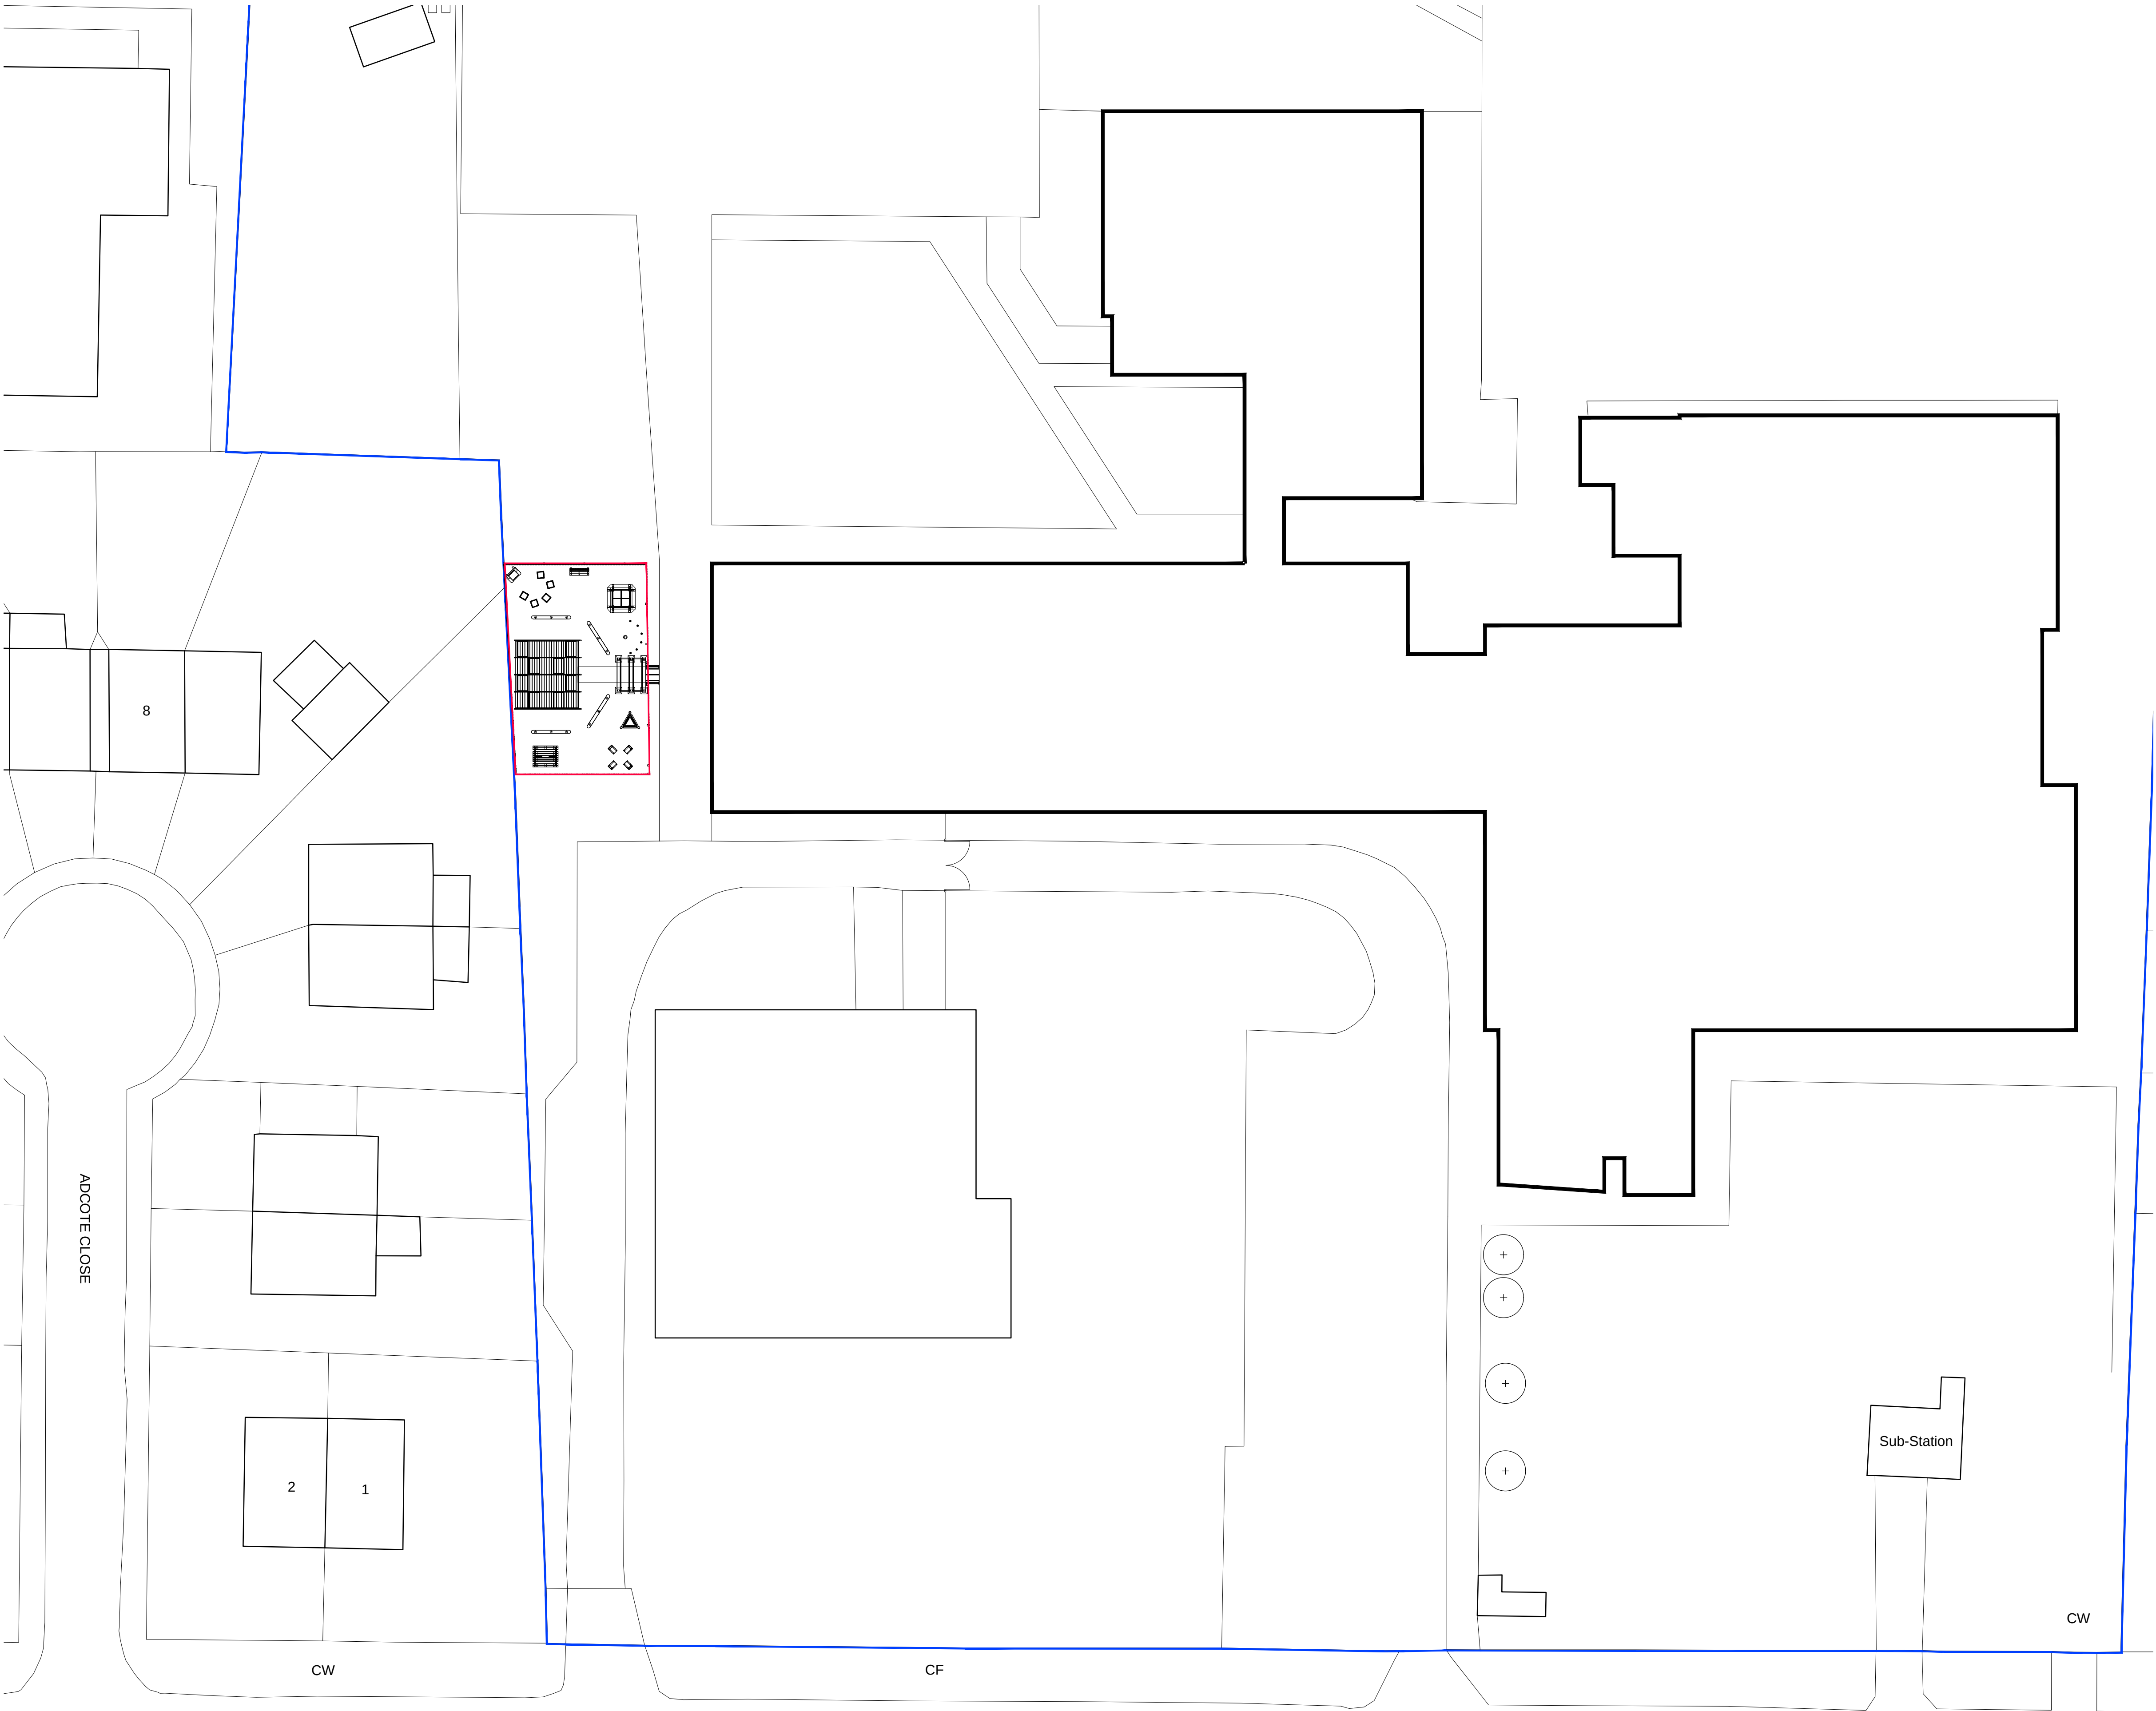


Key  
School Boundary  
Works Boundary

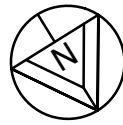

|     |                                                       |            |
|-----|-------------------------------------------------------|------------|
| A   | Canopy dimensions as Supplier information 4000x4100mm | 12.04.2023 |
| Rev | Amendments                                            | Date       |

## PLANNING

|   |                                                                       |                                     |              |         |
|---|-----------------------------------------------------------------------|-------------------------------------|--------------|---------|
| <div><div><div>CUNLIFFES</div><div>PROPERTY &amp; CONSTRUCTION CONSULTANTS</div></div><div><div>Claire Court</div><div>Oriel Road</div><div>Bootle</div><div>Liverpool</div><div>L20 7AD</div></div><div><div>Tel No: (0151) 944 2030</div><div>Fax No: (0151) 944 1625</div><div>E-mail: cs@cunliffes.com</div></div></div> <div><div><div><div>RICS</div><div>RIBA</div></div><div>Chartered Practice</div></div></div> | Client<br>Tuneside Ltd                                                | Drawing Title<br>Proposed Site Plan |              |         |
|   | Project Title<br><br>St Margaret Marys<br>Pilch Lane, Huyton, L14 0JG | Drawn                               | Date         | Checked |
|   |                                                                       | JO                                  | Jan 2023     |         |
|   |                                                                       | SCALE                               | 1:200 @ A1   |         |
|   |                                                                       | DWG No.                             | 7137 - P04/A |         |

