



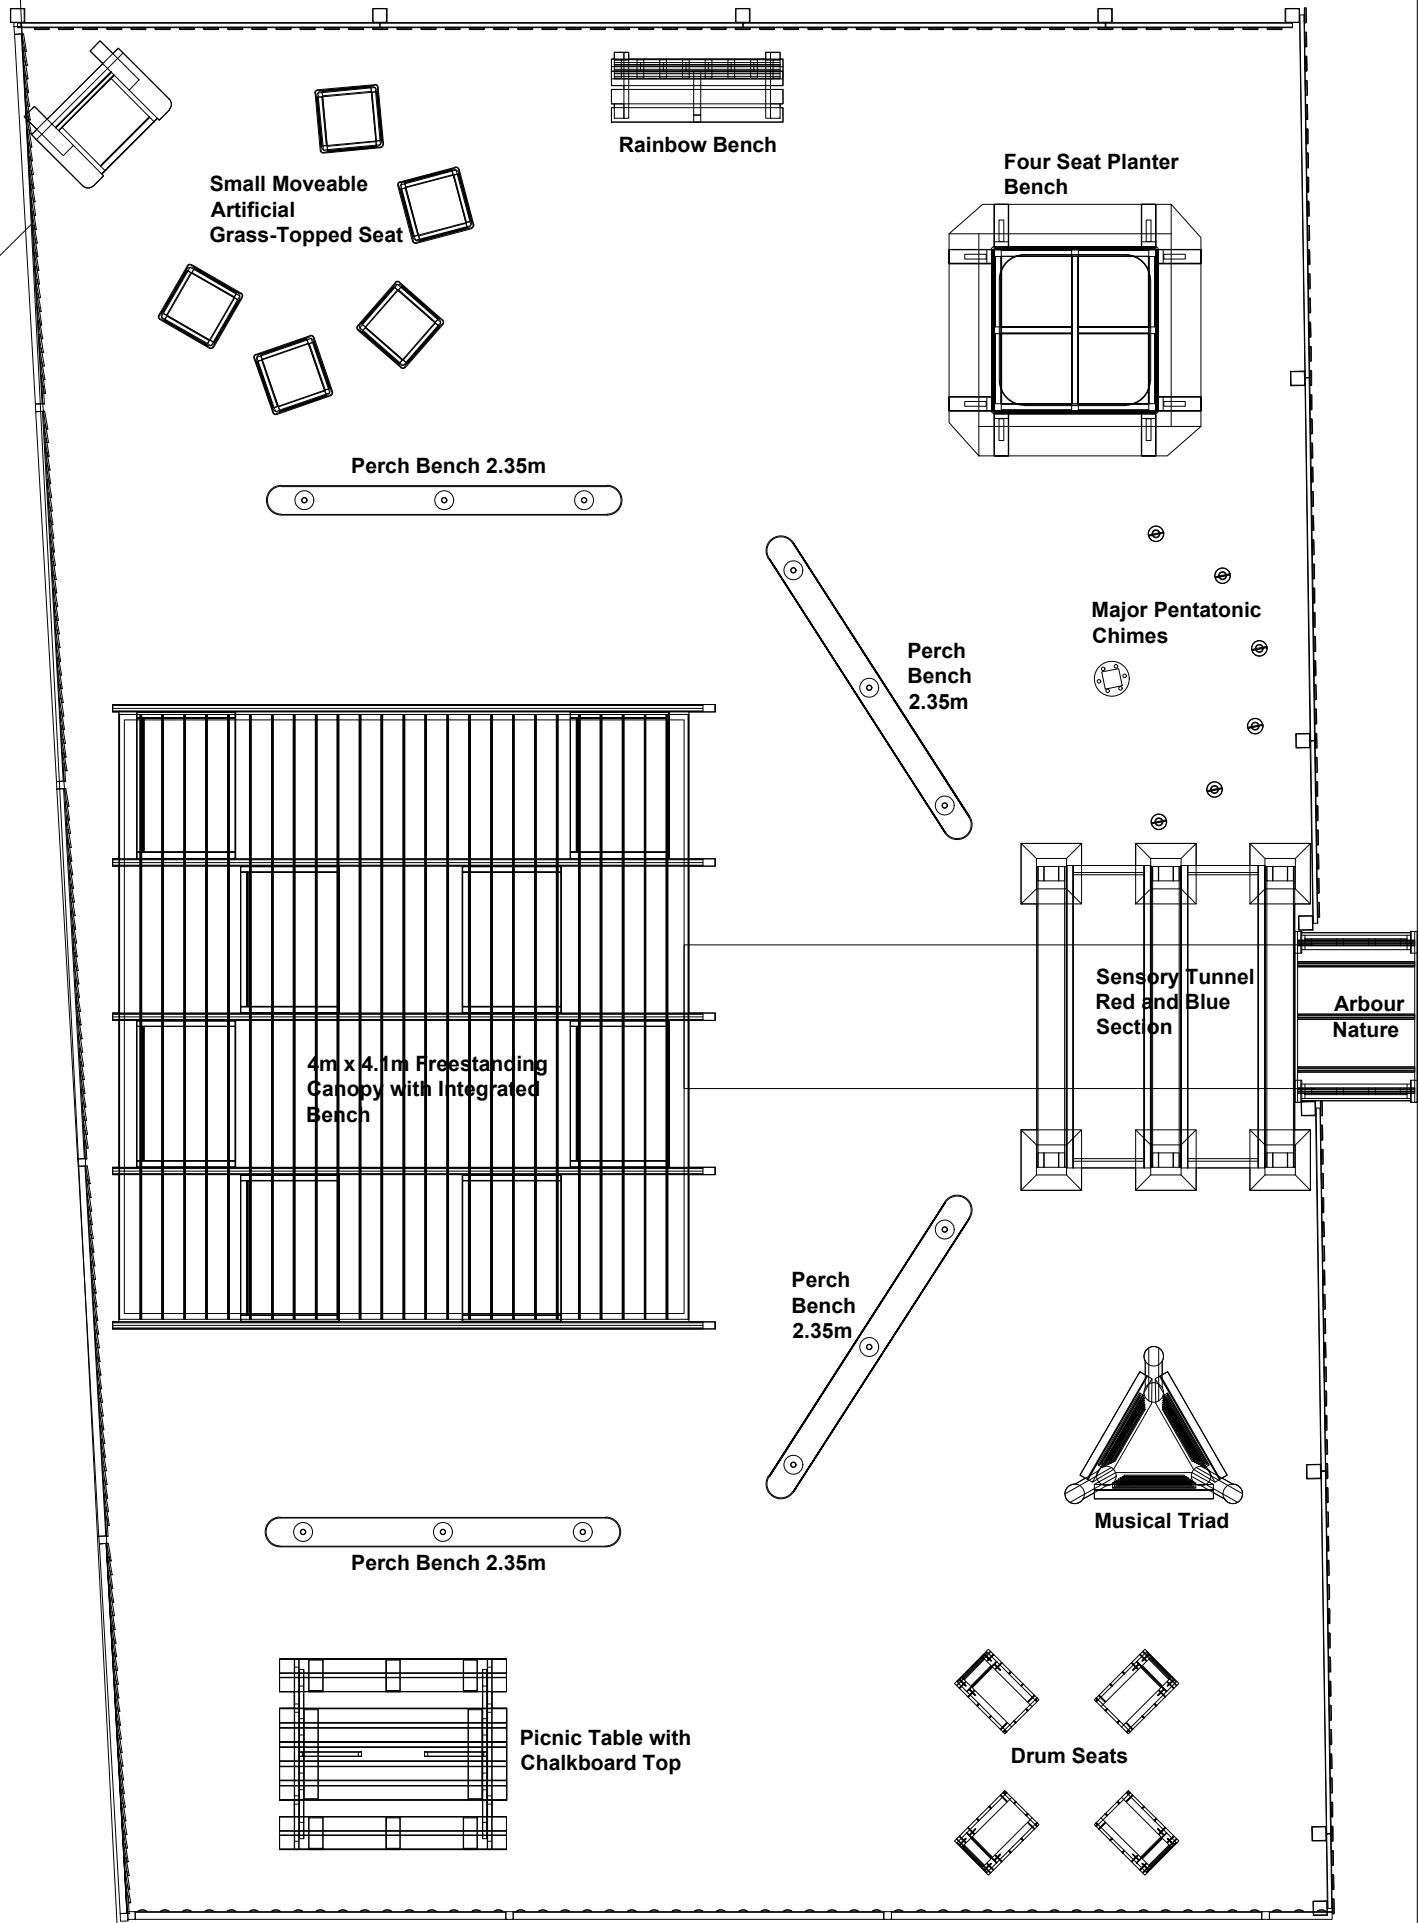

A	Canopy dimensions as Supplier information 4000x4100mm	12.04.2023
Rev	Amendments	Date

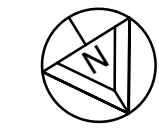

PROPERTY & CONSTRUCTION CONSULTANTS

Clair Court
Oriel Road
Bootle
Liverpool
L20 7AD

Tel No: (0151) 944 2030 Fax No: (0151) 944 1625
E-mail: cs@cunliffes.com



RIBA

Chartered Practice

Client
Tuneside Ltd

Project Title
St Margaret Marys
Pilch Lane, Huyton, L14 0JG

Drawn	Date	Checked
JO	Jan 2023	
SCALE	1:50 @ A1	
DWG. No.	7137 - P05/A	

Drawing Title
Proposed Enlarged Site Plan

