


DRAWING 9
ROOF PLAN
SCALE 1:50 A4 LANDSCAPE

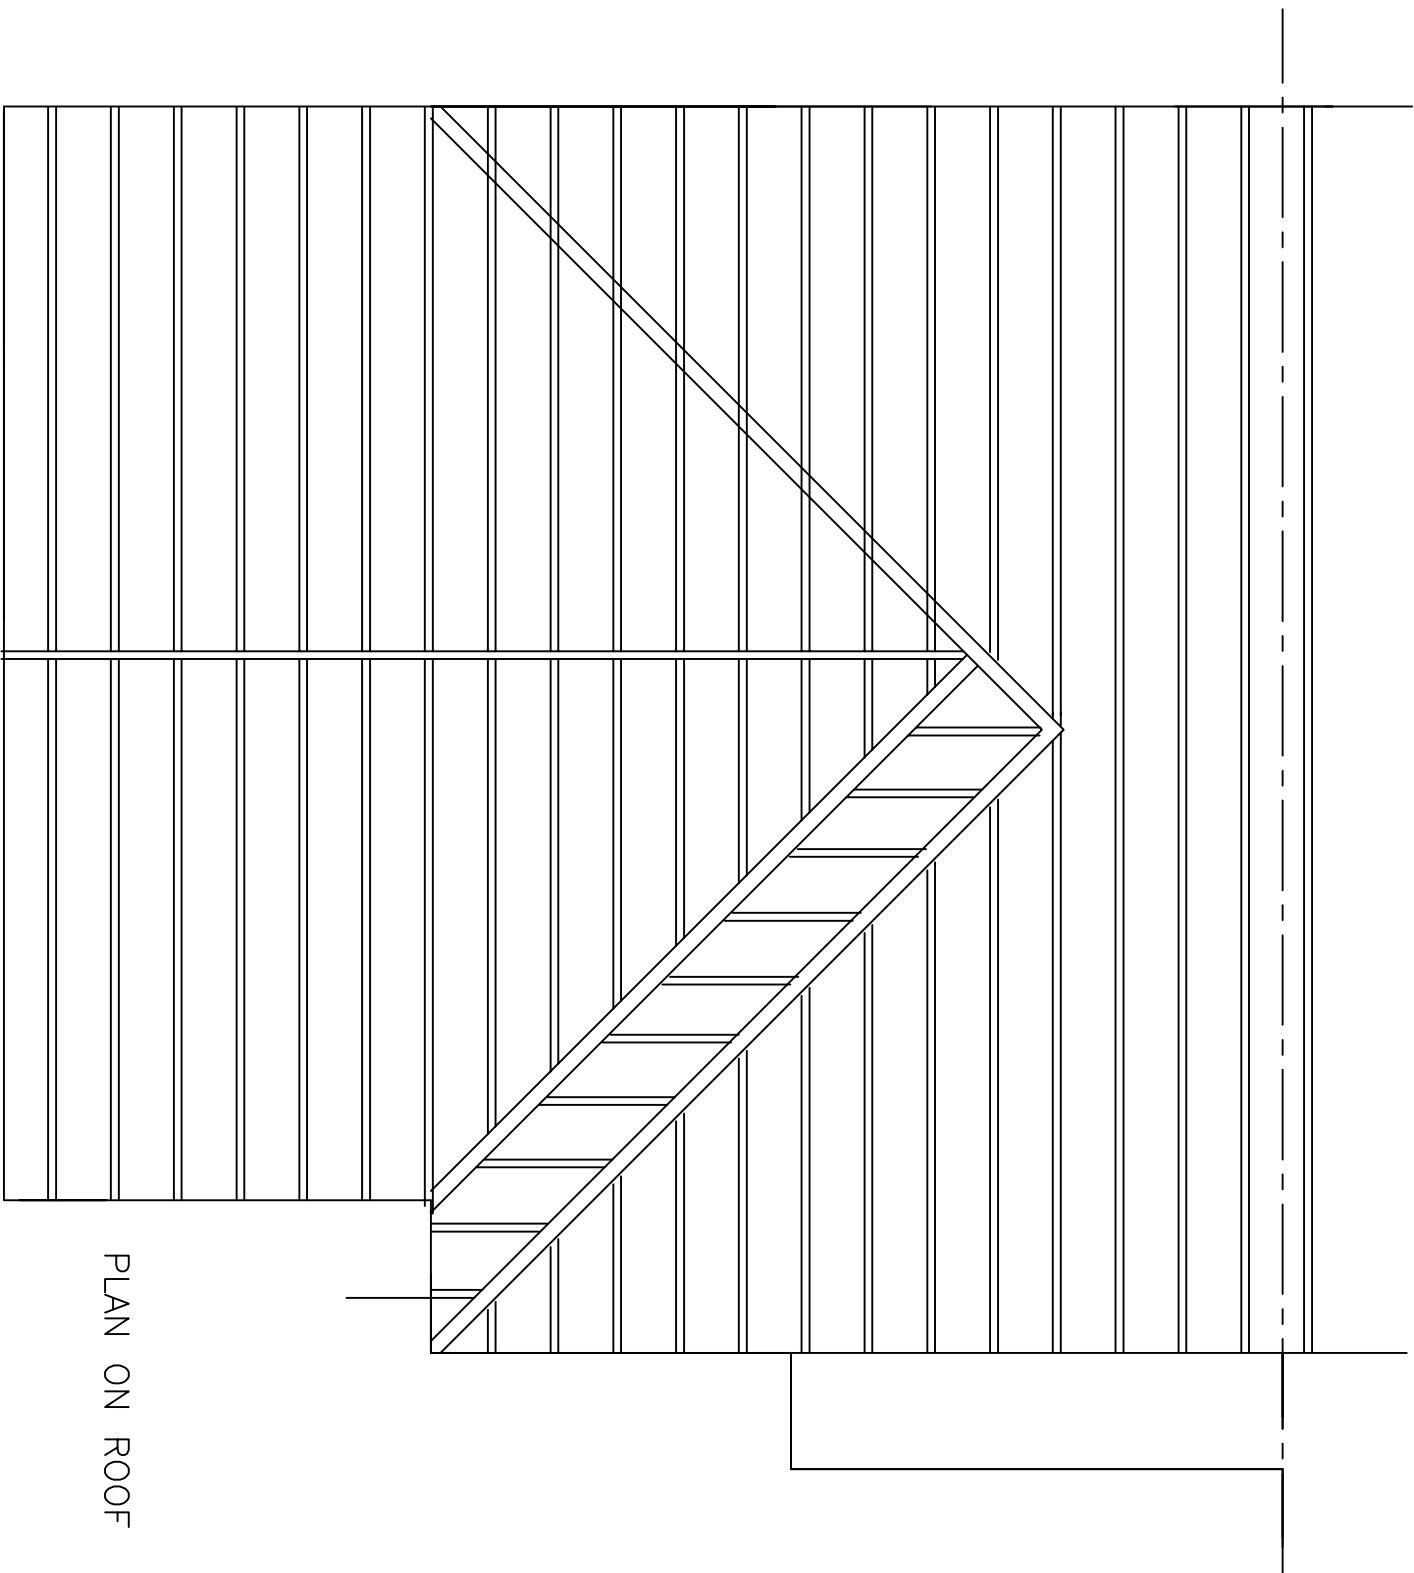

PLAN ON ROOF

SCALE 1:50