


DRAWING 10
EXISTING FRONT ELEVATION
SCALE 1:50 A4 LANDSCAPE

EXISTING FRONT ELEVATION

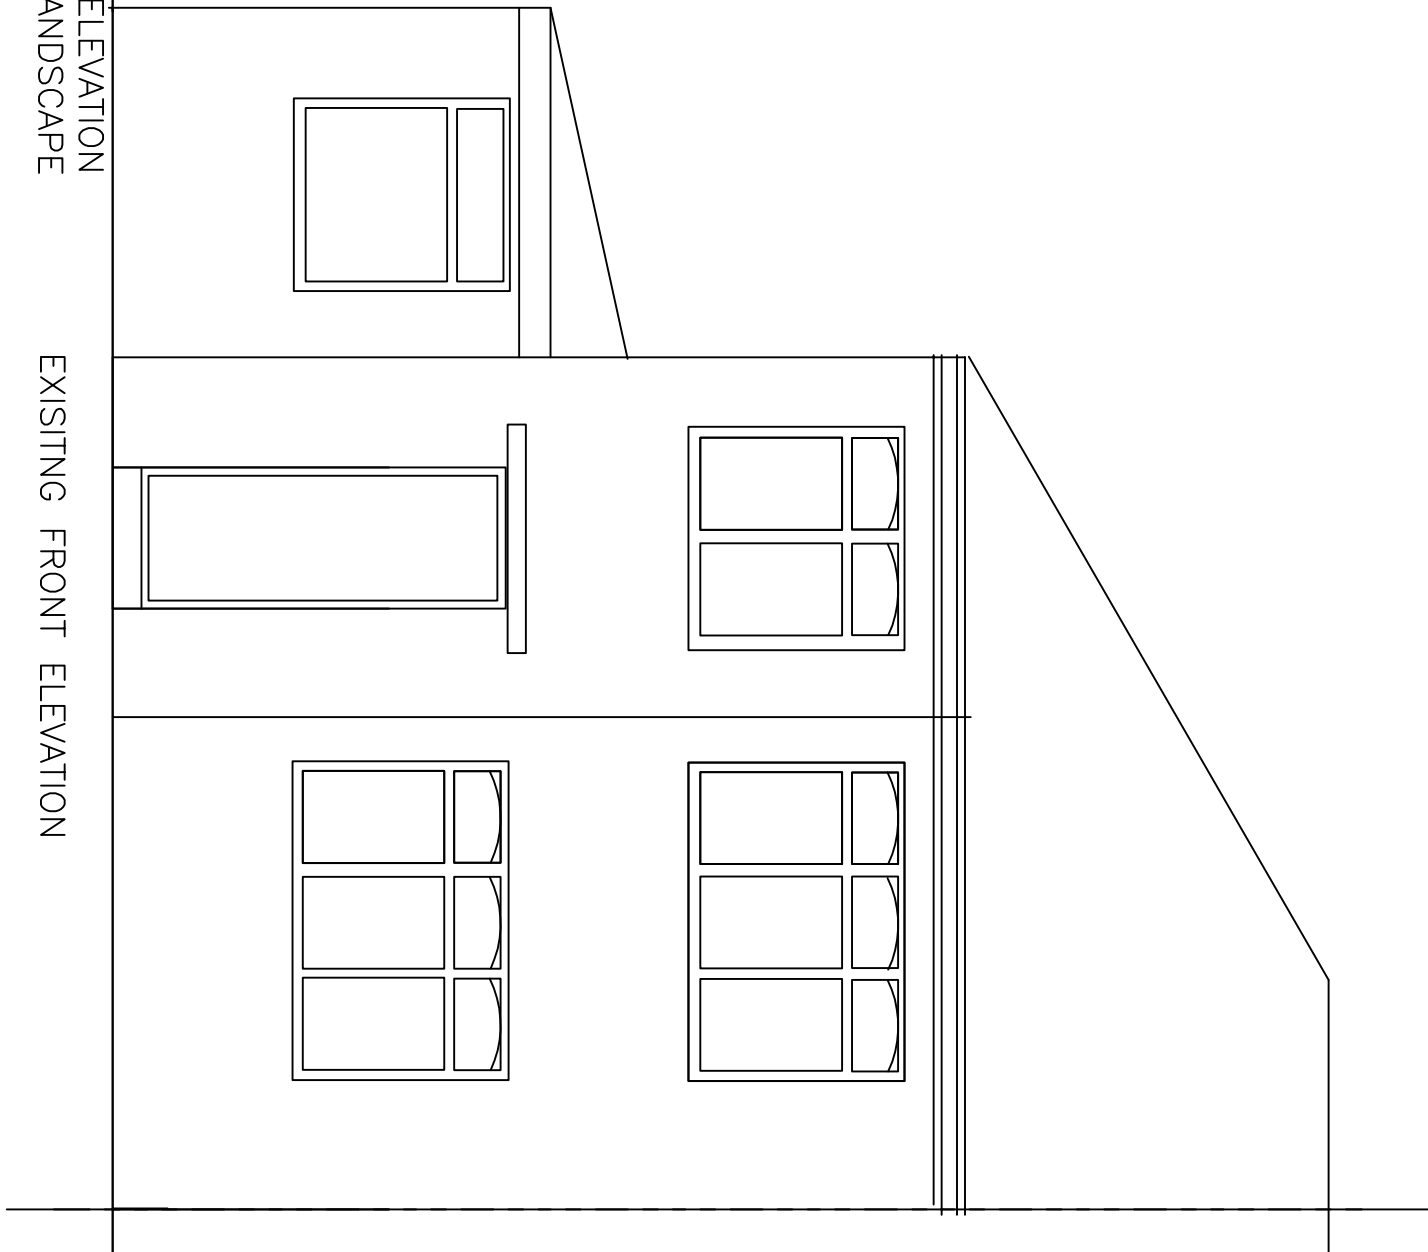

0 1000 2000 3000 4000 5000 6000 7000 8000 9000 10000
500 1500 2500 3500 4500 5500 6500 7500 8500 9500
SCALE 1:50