


DRAWING 11  
EXISTING REAR ELEVATION  
SCALE 1:50 A4 LANDSCAPE

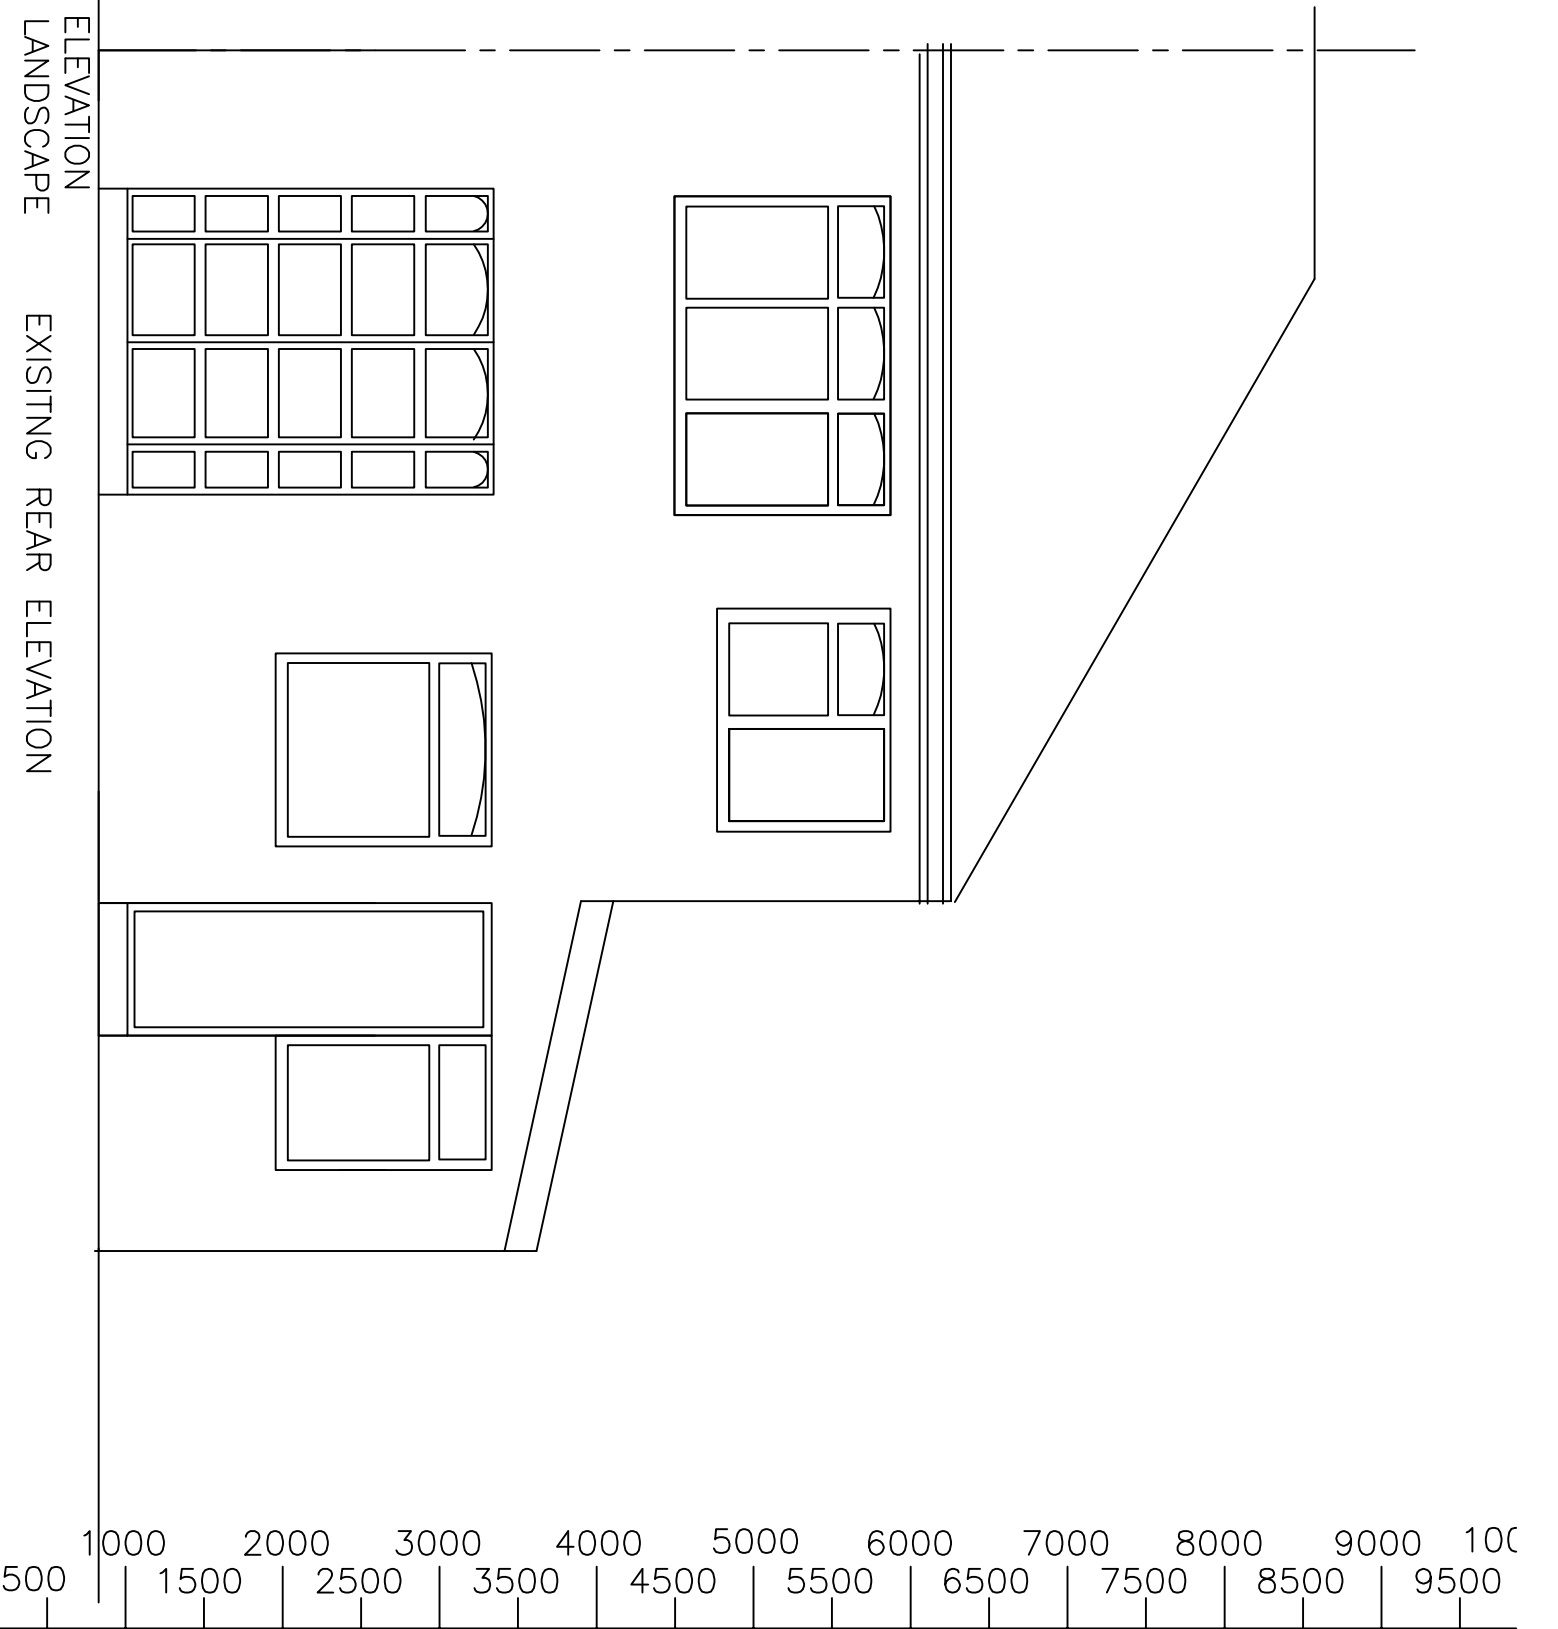

SCALE 1:50