



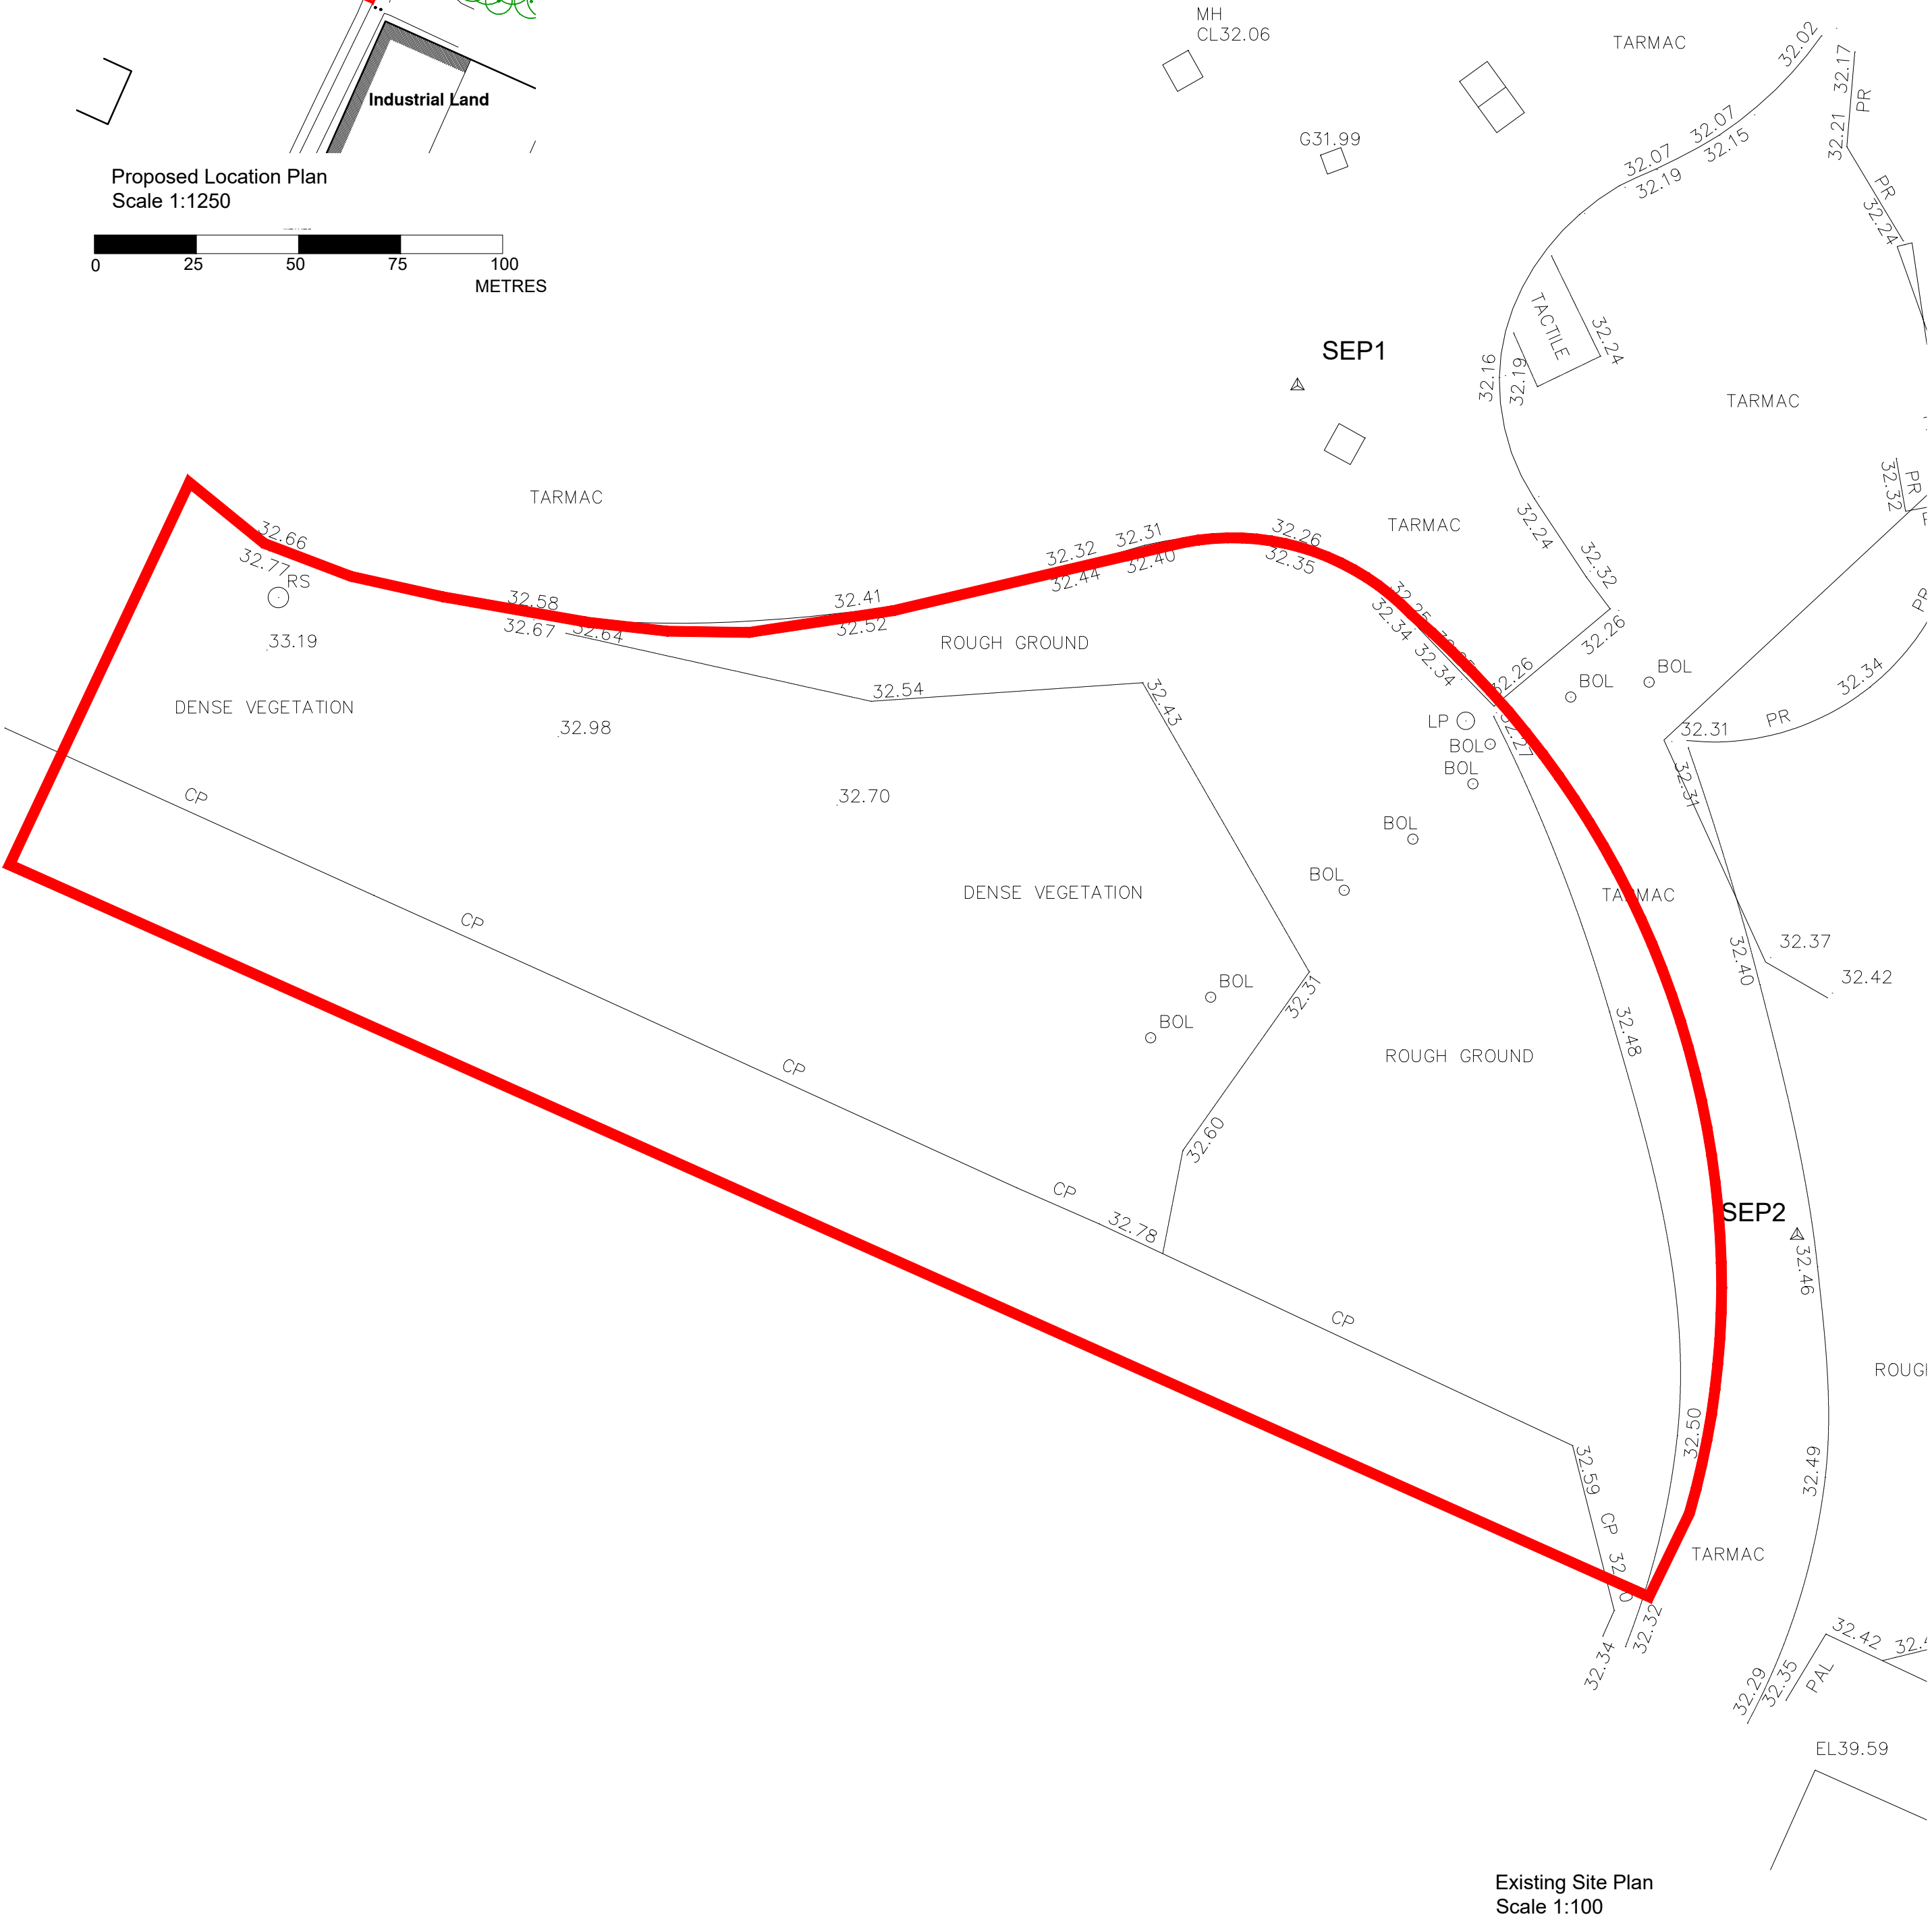

Existing Site Plan
Scale 1:100

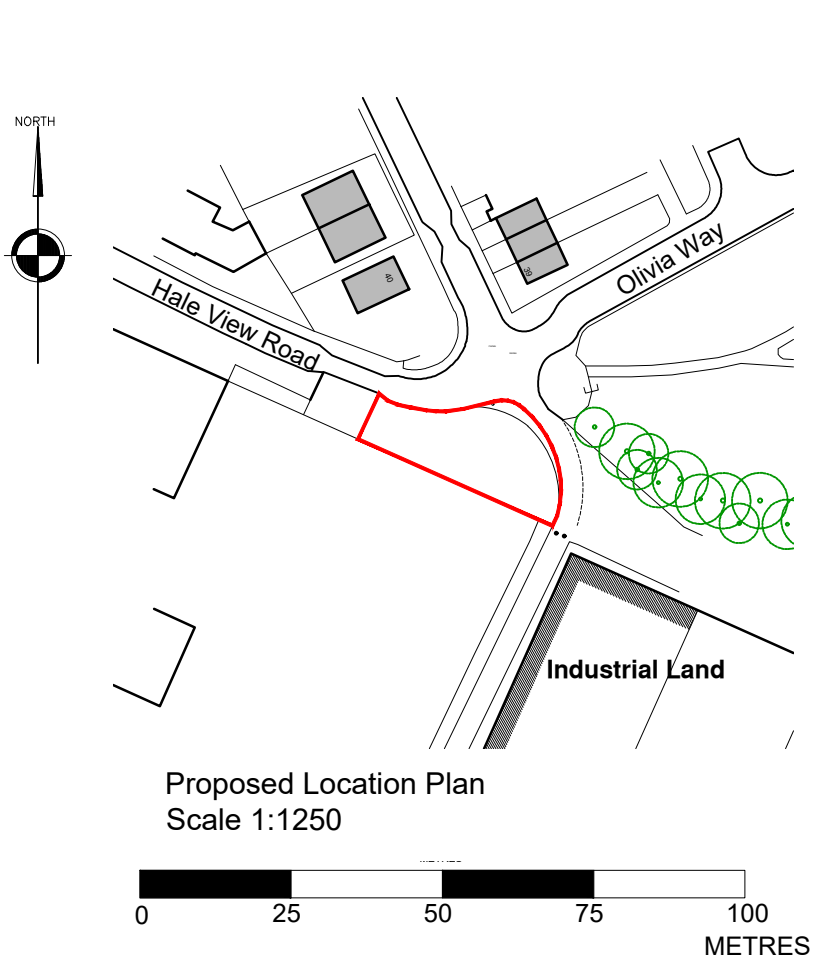

Proposed Site Plan
Scale 1:100



Secure Cycle Pod



Schwegler Sparrow Terrace



1FQ Bat Roost



EV Charging Station

NOTES
All dimensions to be checked on site. Figured dimensions to be read in preference to scaled. Keith Davidson Partnership accepts no responsibility for any unauthorised amendments to the drawing and does not permit unauthorised copying of the drawing. This drawing is copyright and remains the property of Keith Davidson Partnership unless otherwise agreed.

Version		Amendment		Drawn & Date	Checked & Date	Approved & Date
KeithDavidsonPartnership						
13 Seymour Terrace Seymour Street Liverpool L3 5PE		Telephone : +44 (0) 151 709 1777 Email : info@keithdavidsonpartnership.com Web : keithdavidsonpartnership.com				
Internal Project Number						
1514						
Client						
TBC						
Project Name						
Hale View Road, Huyton						
Drawing Title						
Existing and Proposed Site Plan						
Scale 1:100	Original Size A1	Planning				
Date 02.02.2022	Drawn RM	Checked GLP	Approved GNP	Status Planning Revision *		
Drawing Number				100		