


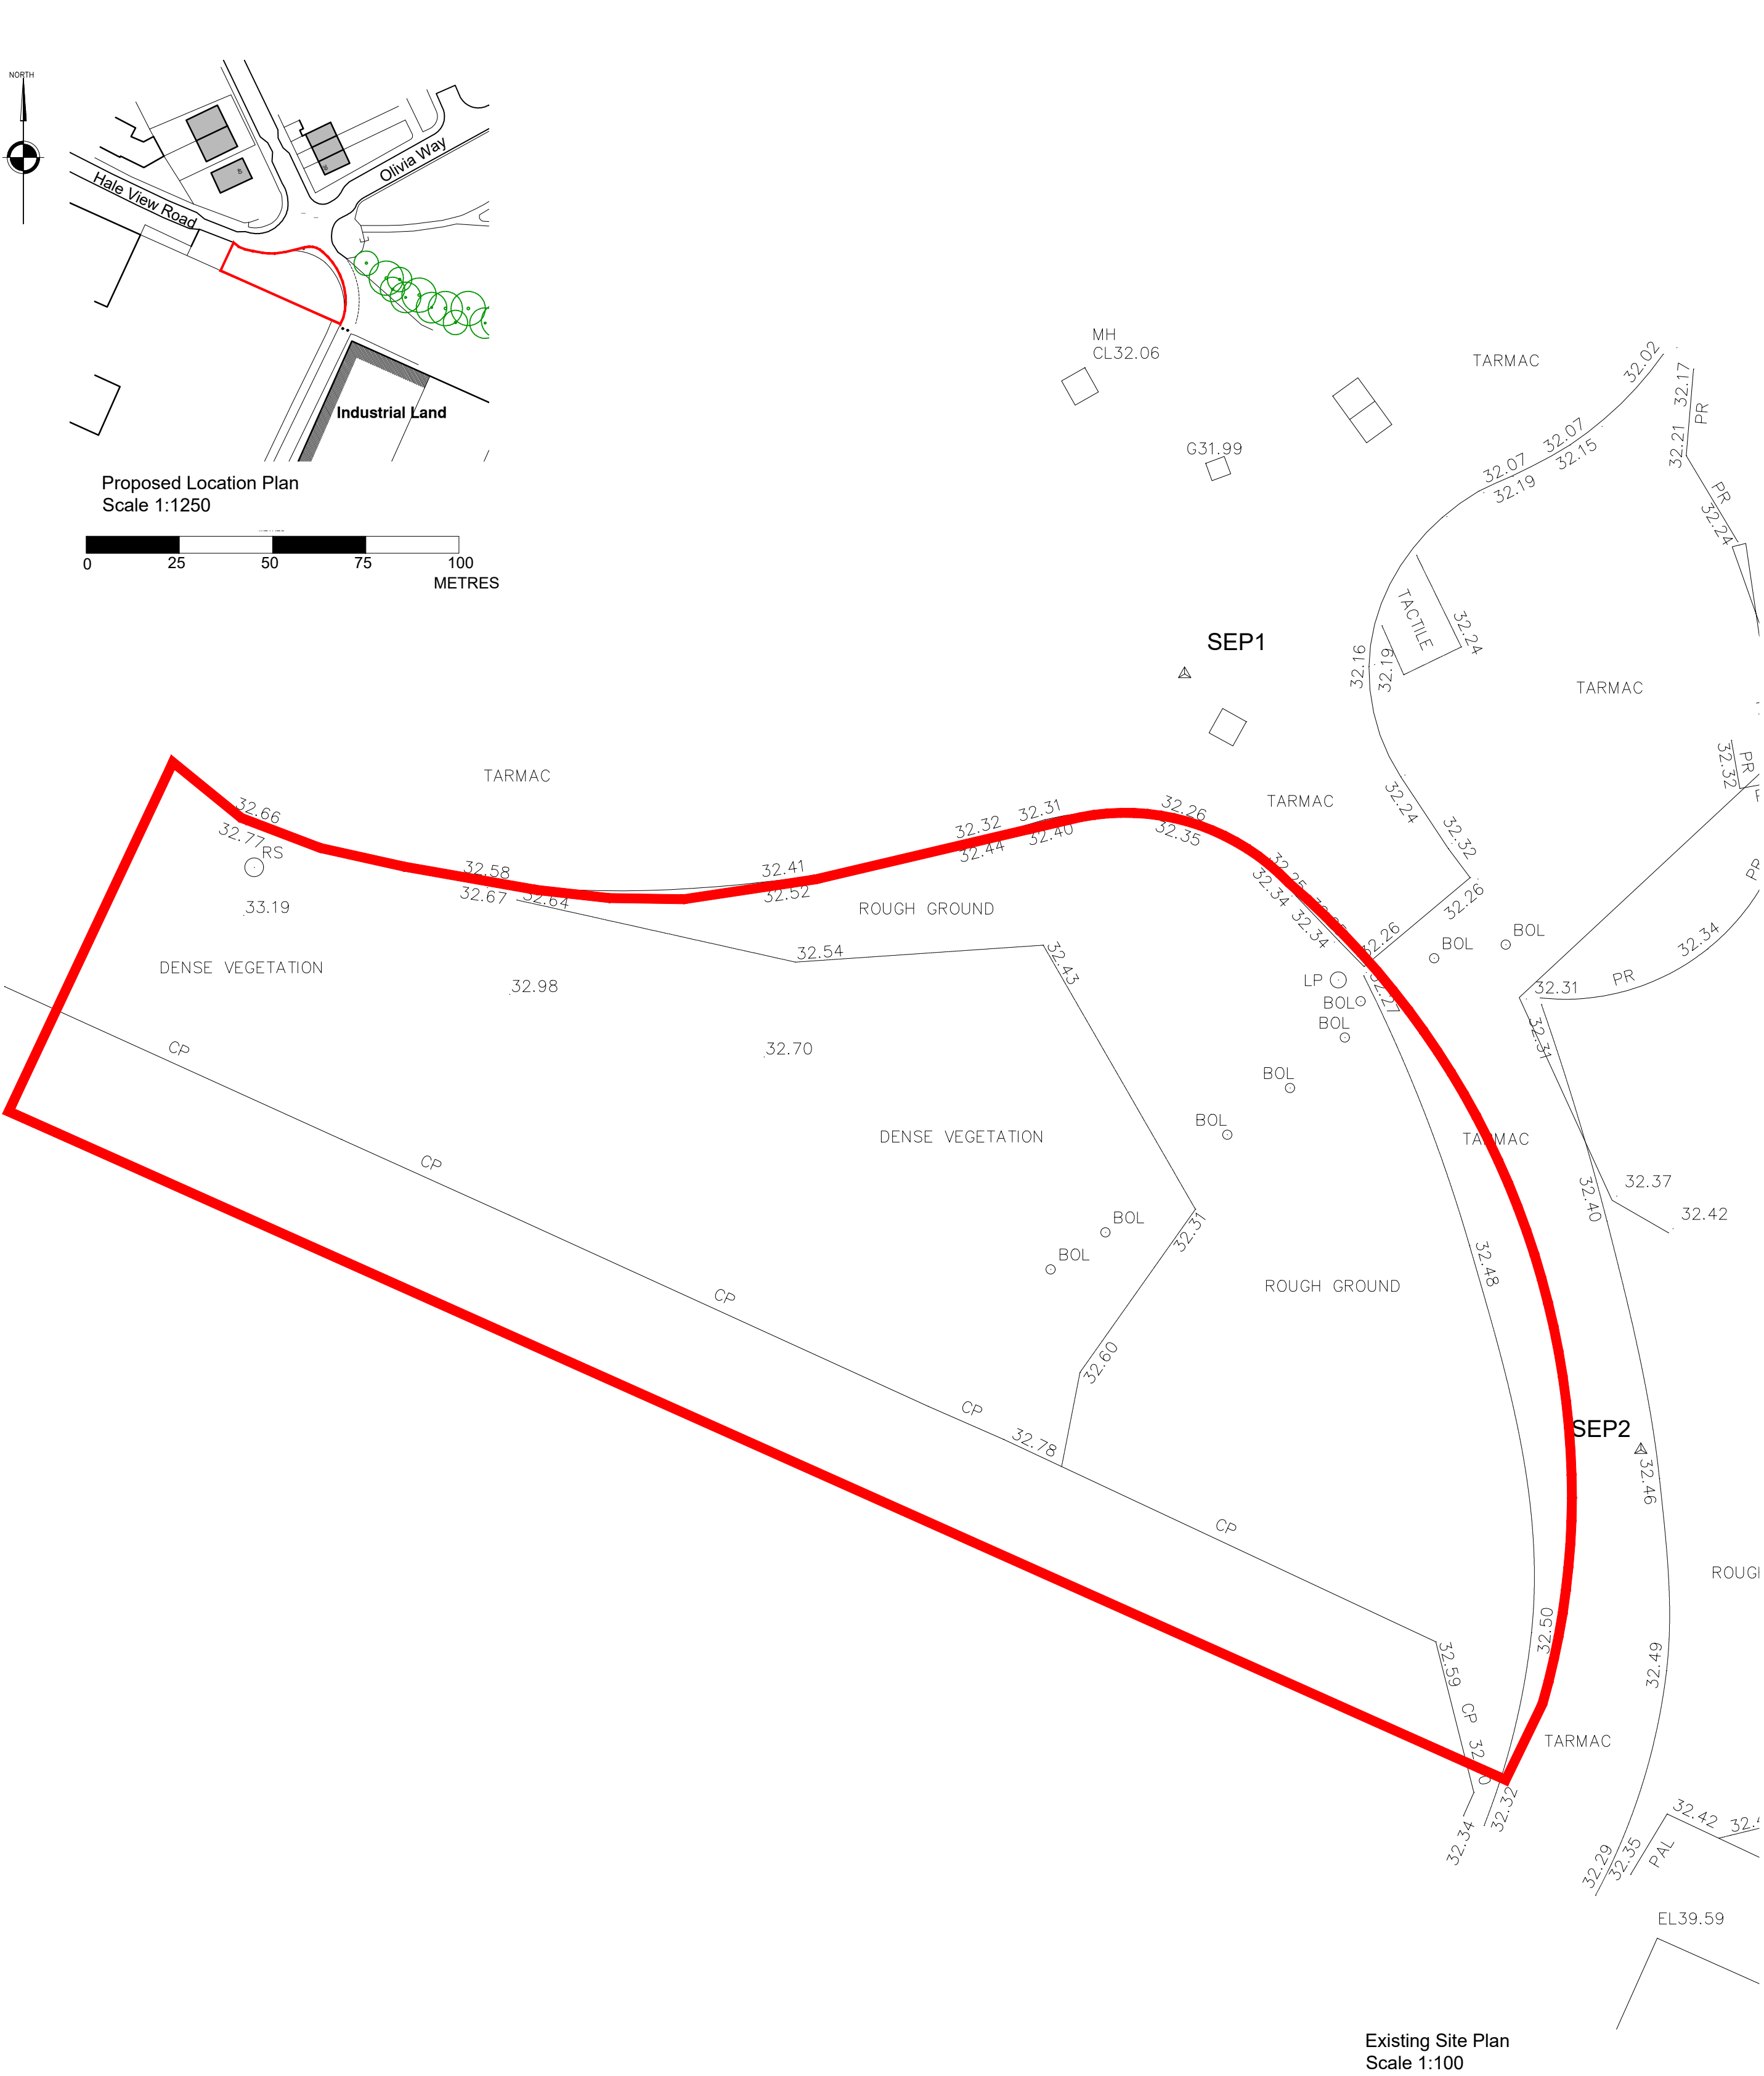

NOTES

All dimensions to be checked on site. Figured dimensions to be read in preference to scaled. Keith Davidson Partnership accepts no responsibility for any unauthorised amendments to the drawing and does not permit unauthorised copying of the drawing. This drawing is copyright and remains the property of Keith Davidson Partnership unless otherwise agreed.

Version Amendment		Drawn & Date	Checked & Date	Approved & Date
KeithDavidsonPartnership				
13 Seymour Terrace Seymour Street Liverpool L3 5PE		Telephone : +44 (0) 151 709 1777 Email : info@keithdavidsonpartnership.com Web : keithdavidsonpartnership.com		
Internal Project Number 1514				
Client TBC				
Project Name Hale View Road, Huyton				
Drawing Title Existing and Proposed Site Plan				
Scale 1:100	Original Size A1	Planning		
Date 02.02.2022	Drawn RM	Checked GLP	Approved GNP	Status Planning Revision -
Drawing Number 100				