




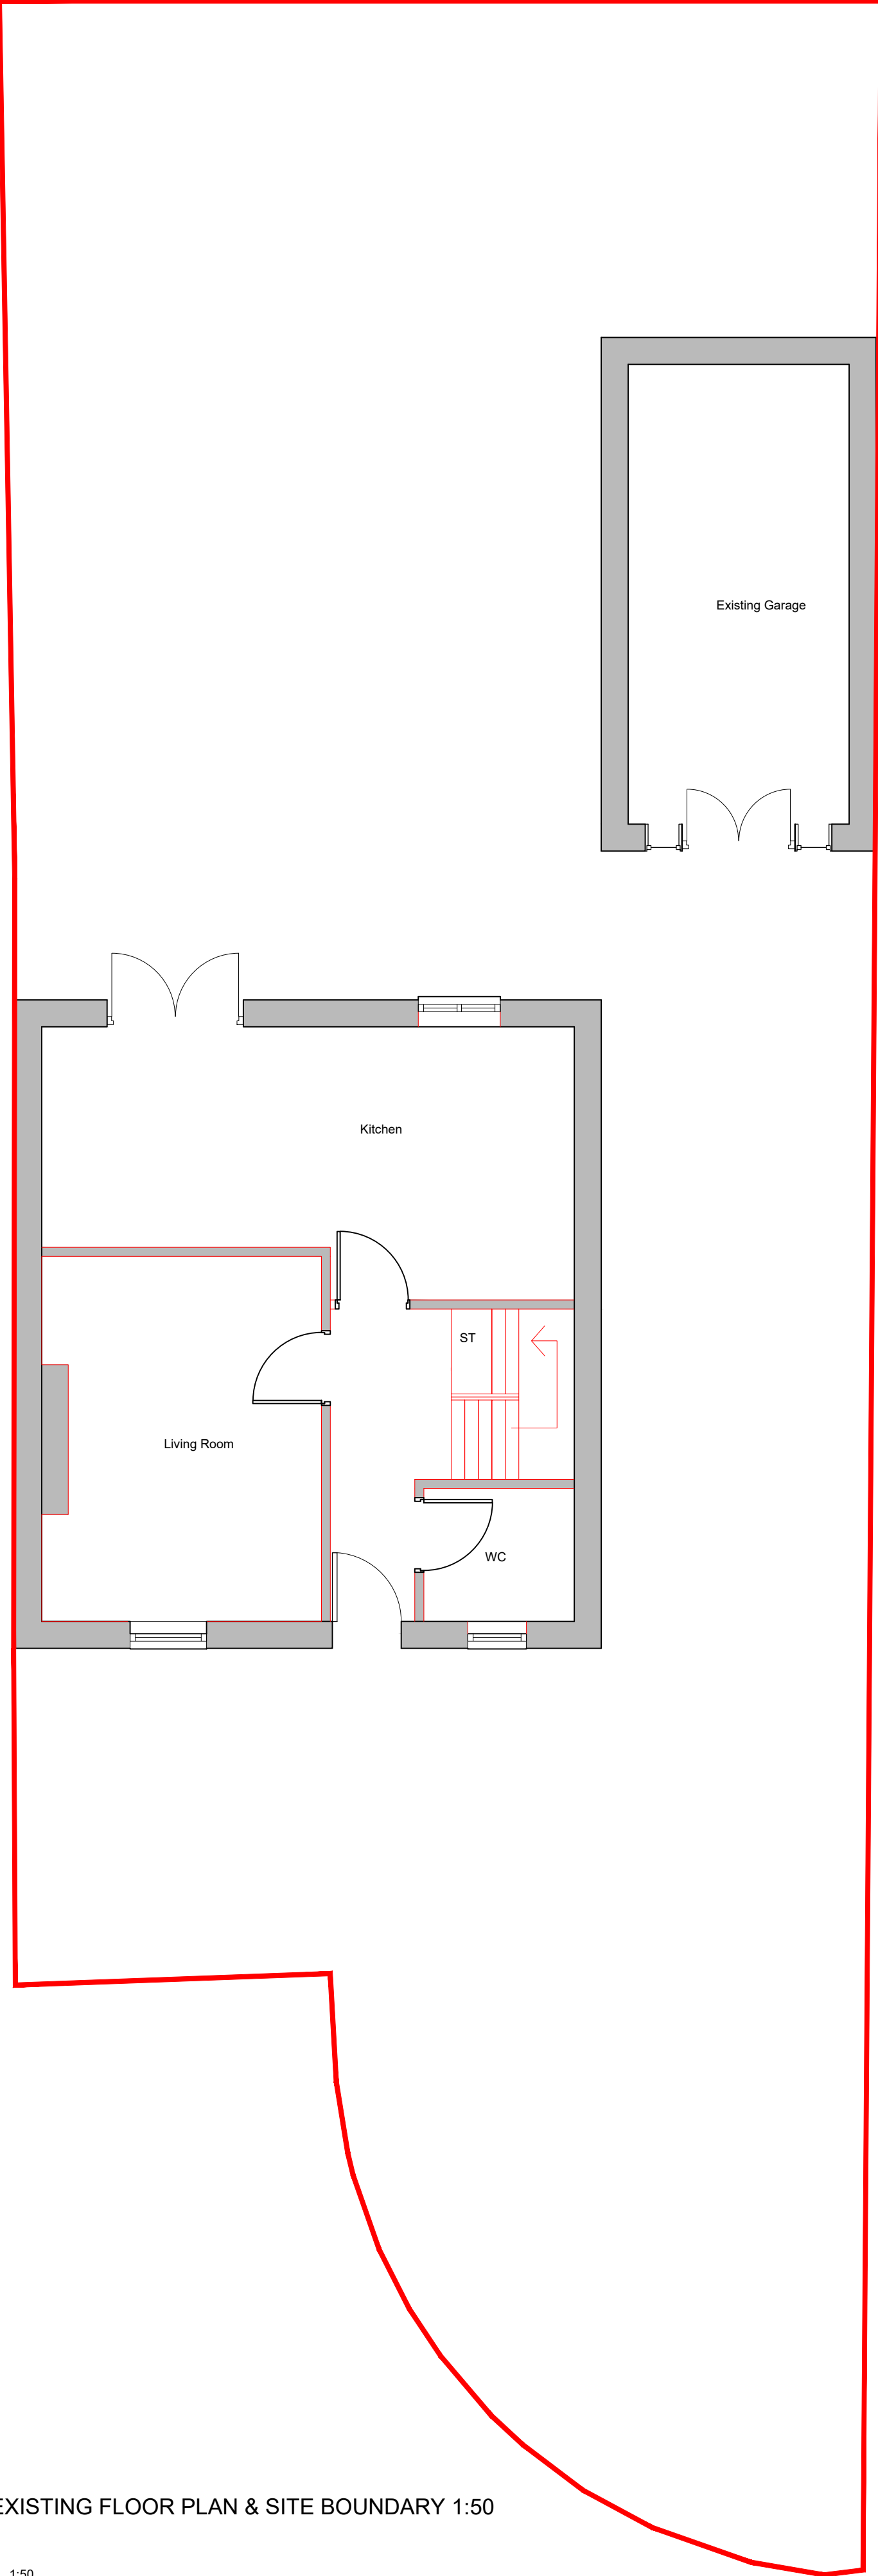


EXISTING FRONT ELEVATION 1:50

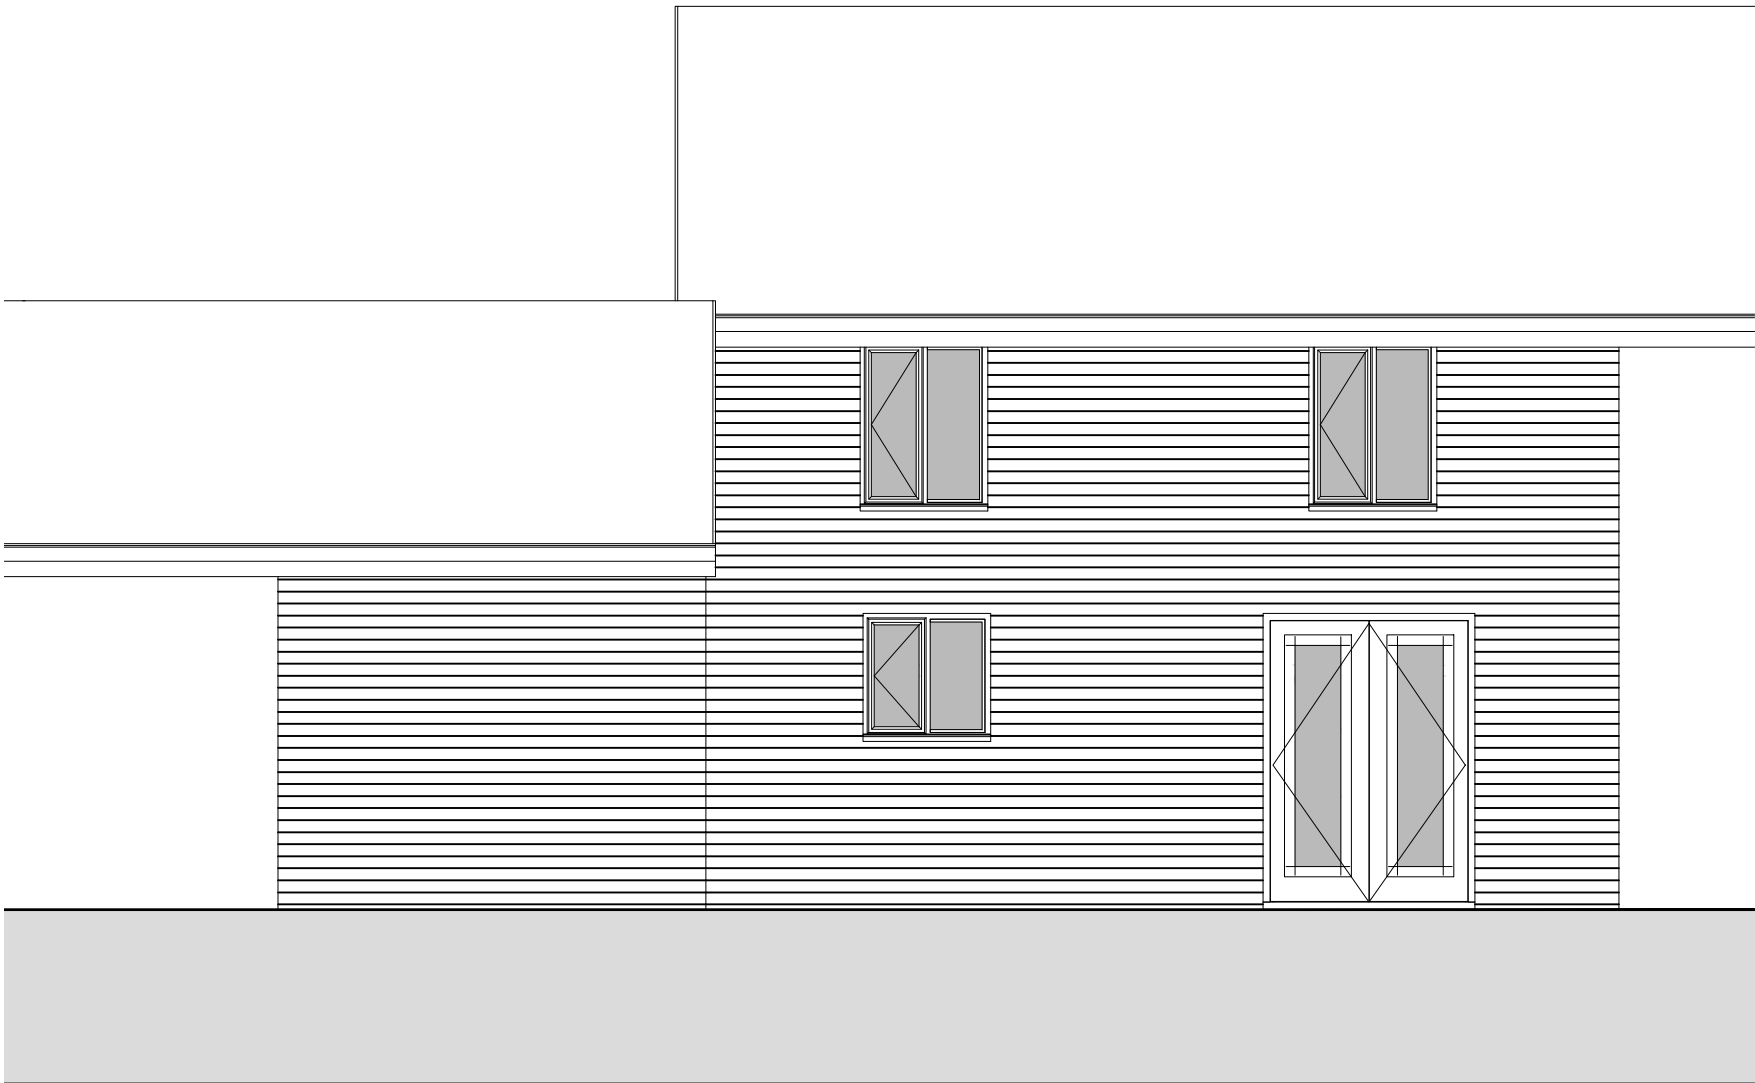

EXISTING REAR ELEVATION 1:50

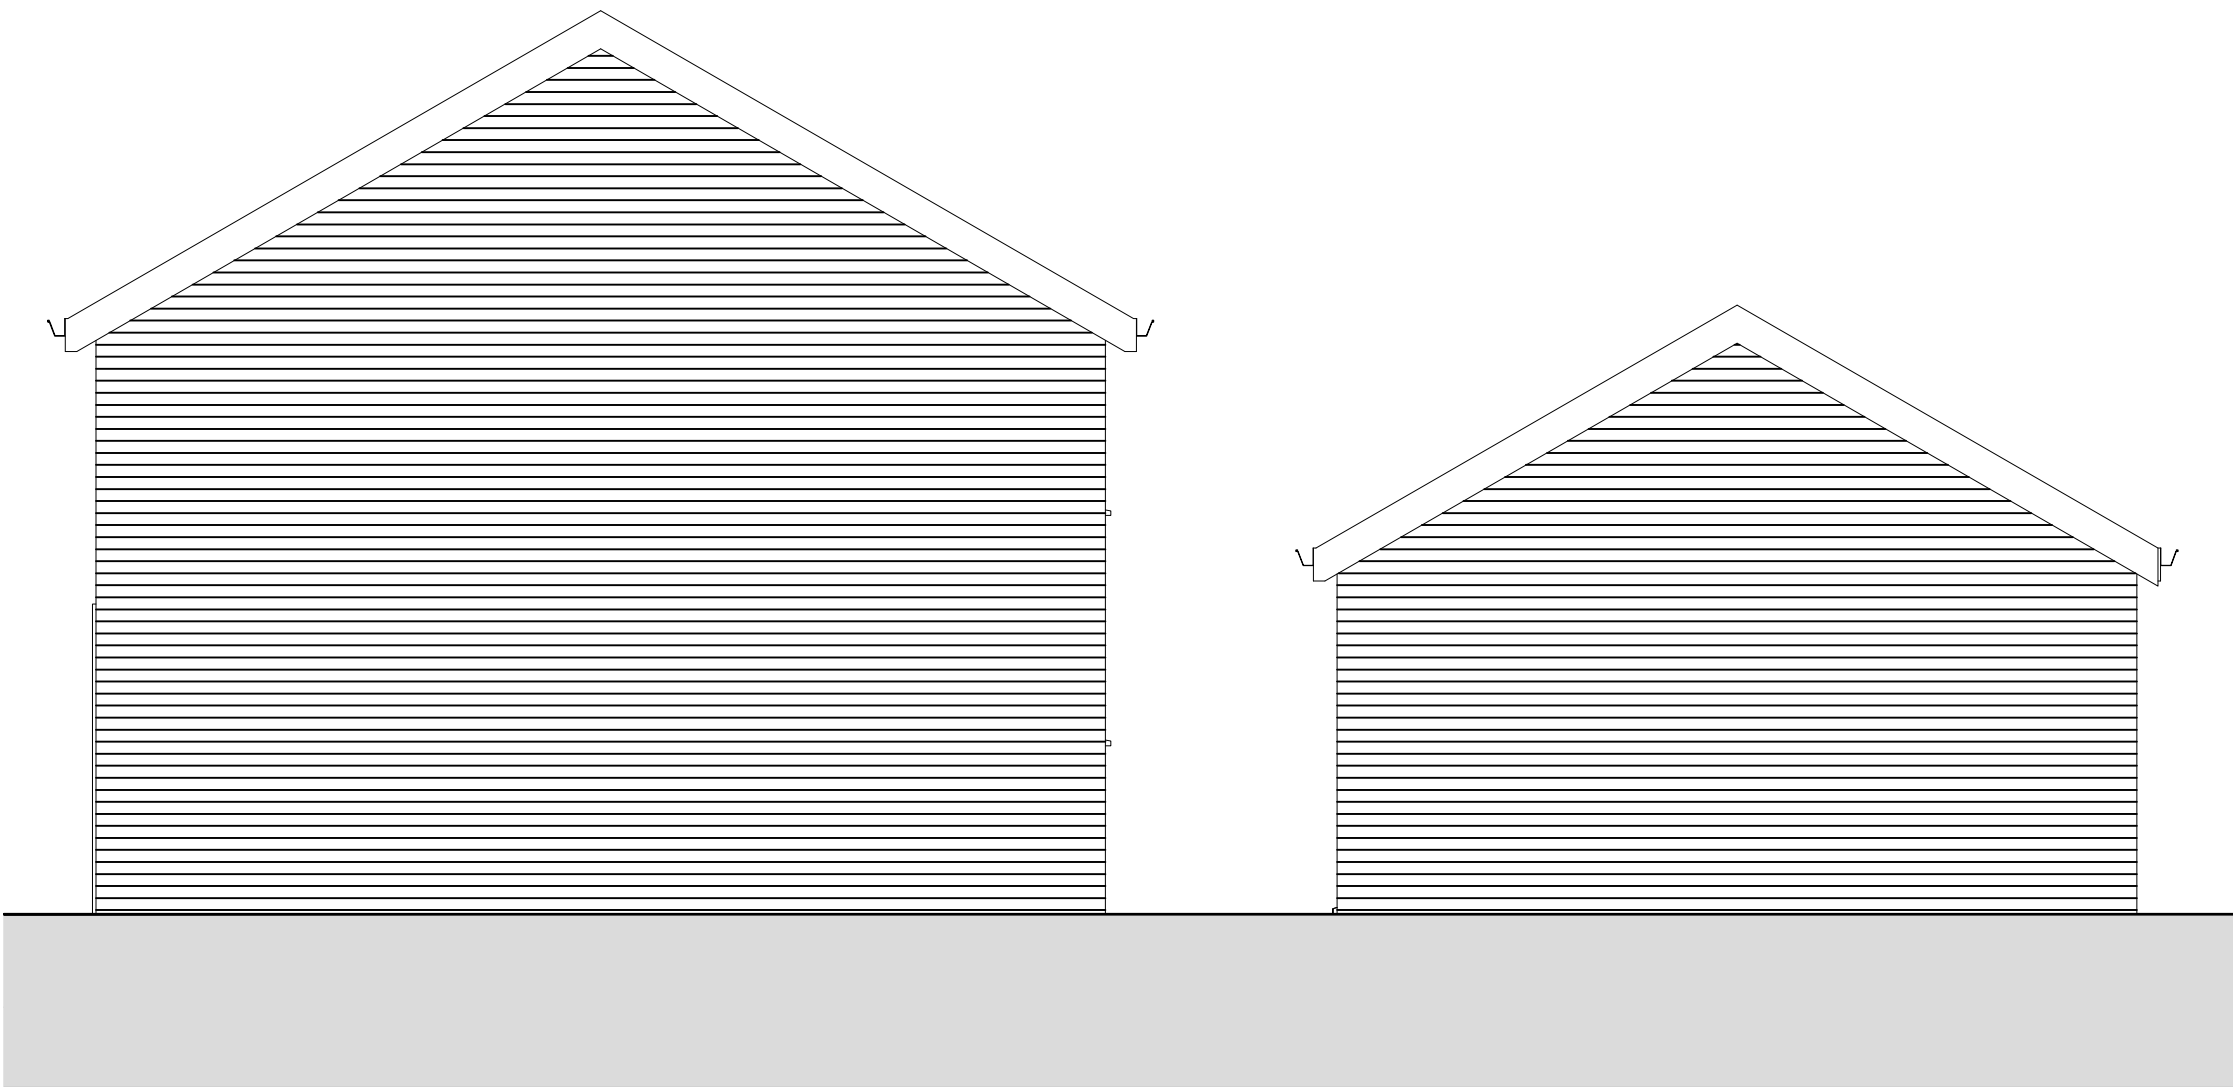

EXISTING SIDE ELEVATION 1:50

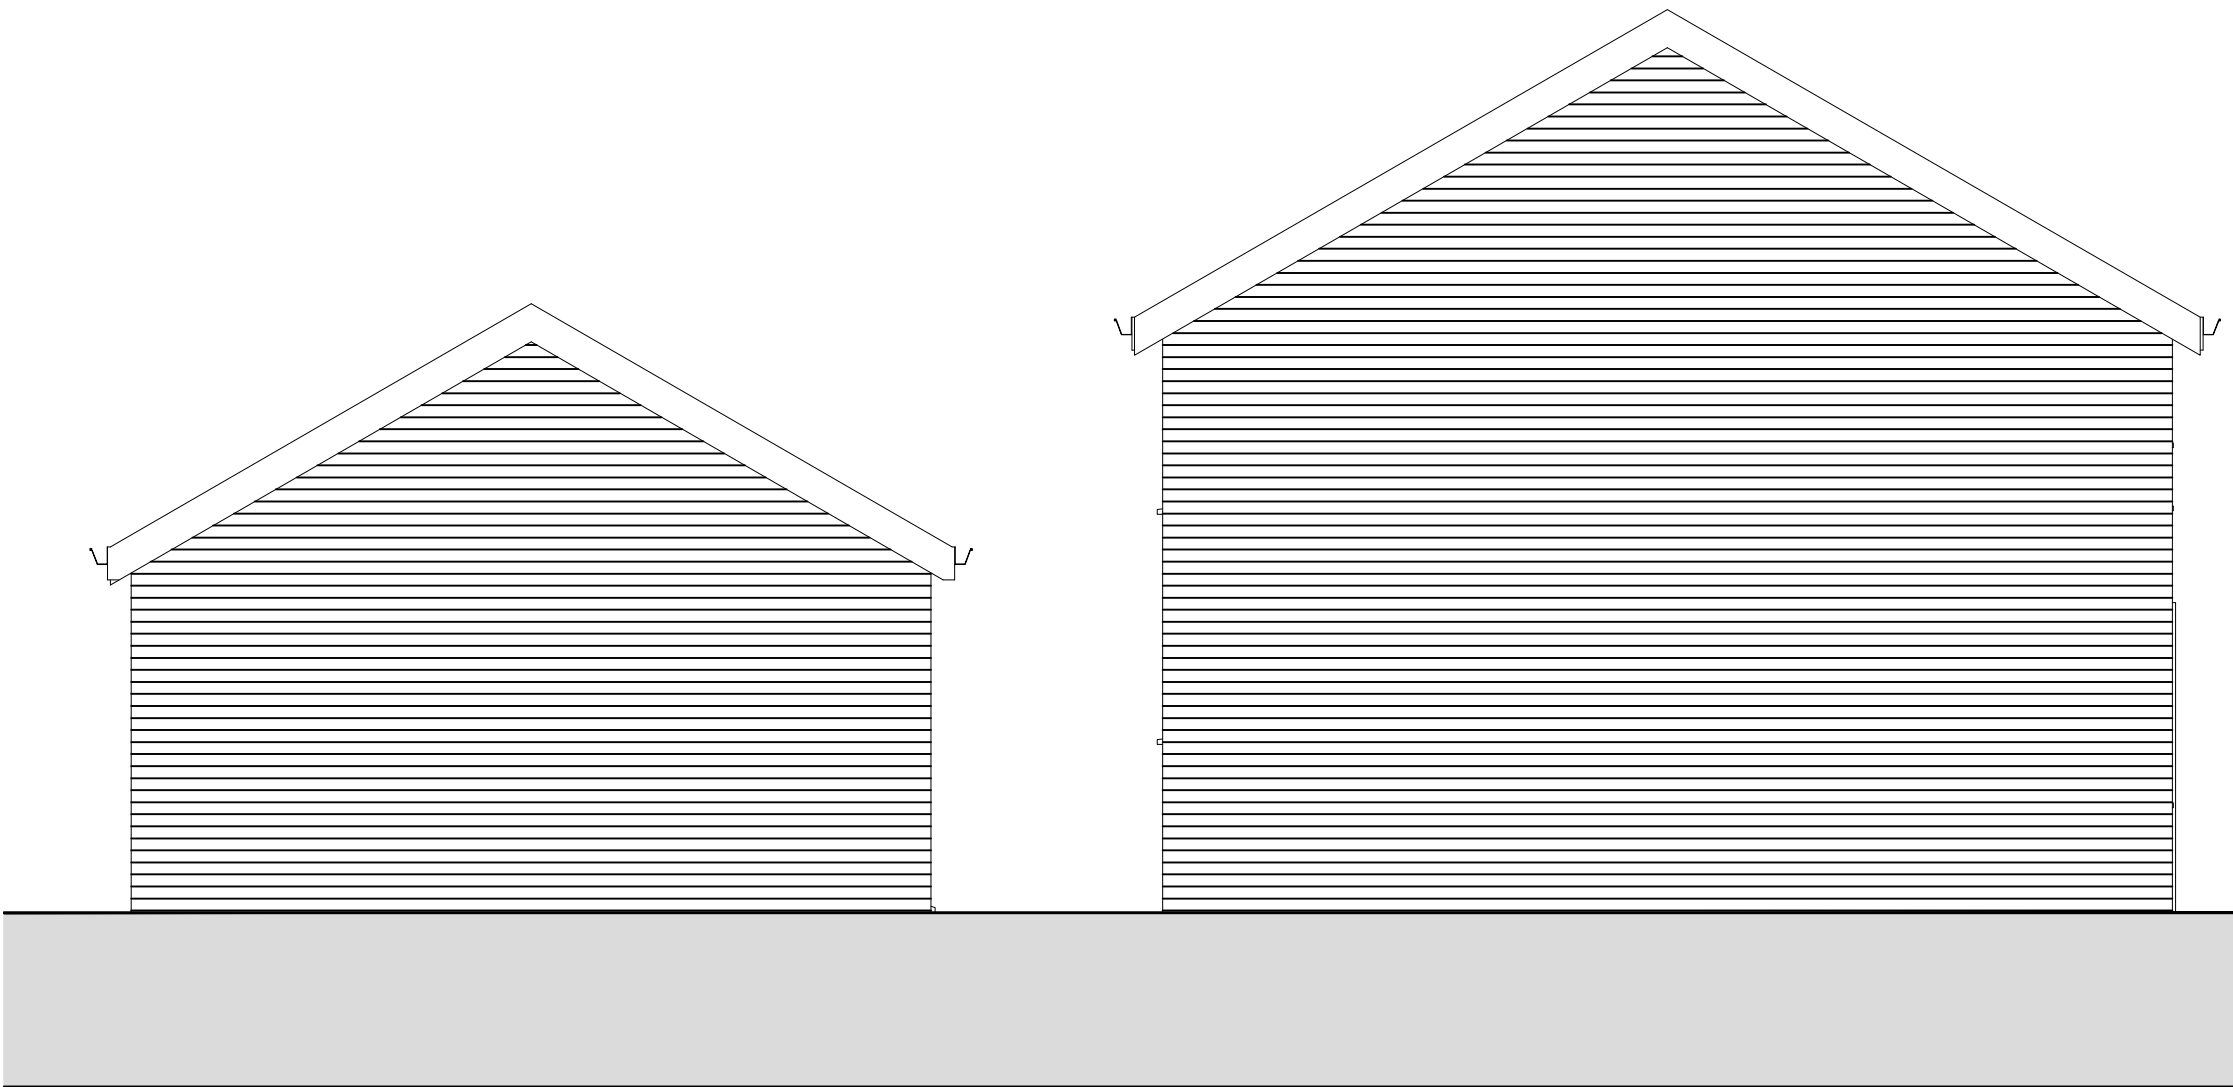

EXISTING SIDE ELEVATION FROM 14 HORTON CLOSE 1:50

This drawing is copyright of Ricco Design Studio and may not be reproduced in any way without their specific permission.
All dimensions are to be checked on site. Do not scale from this drawing, work to figured dimensions only. Any errors or queries please contact Ricco Design Studio.

Notes

1. Drawing for planning purposes only

01	Issued for planning approval	24/03/2021	GB
REVISION DETAILS		Date	By
☐	Draft		
☐	Preliminary		
☐	For Approval		
☒	Planning		
☐	Building Regulations		
☐	Tender		
☐	Contract		
☐	Construction		
☐	As Built		
RICCODESIGN S T U D I O Level One Basecamp 49 Jamaica Street Liverpool L8 0AH			
CLIENT			
Mr Stuart Cargill			
PROJECT			
Rear Elevation to 12 Horton Close Kirkby Liverpool L33 4JE			
DRAWING TITLE			
Existing Floor Plan & Elevations			
Drawn By	Scale @ A1:	Date:	
GB	1:50	24.03.2021	
DRAWING NO:		Revision:	
RDS-HOR-FPEL-01		01	