
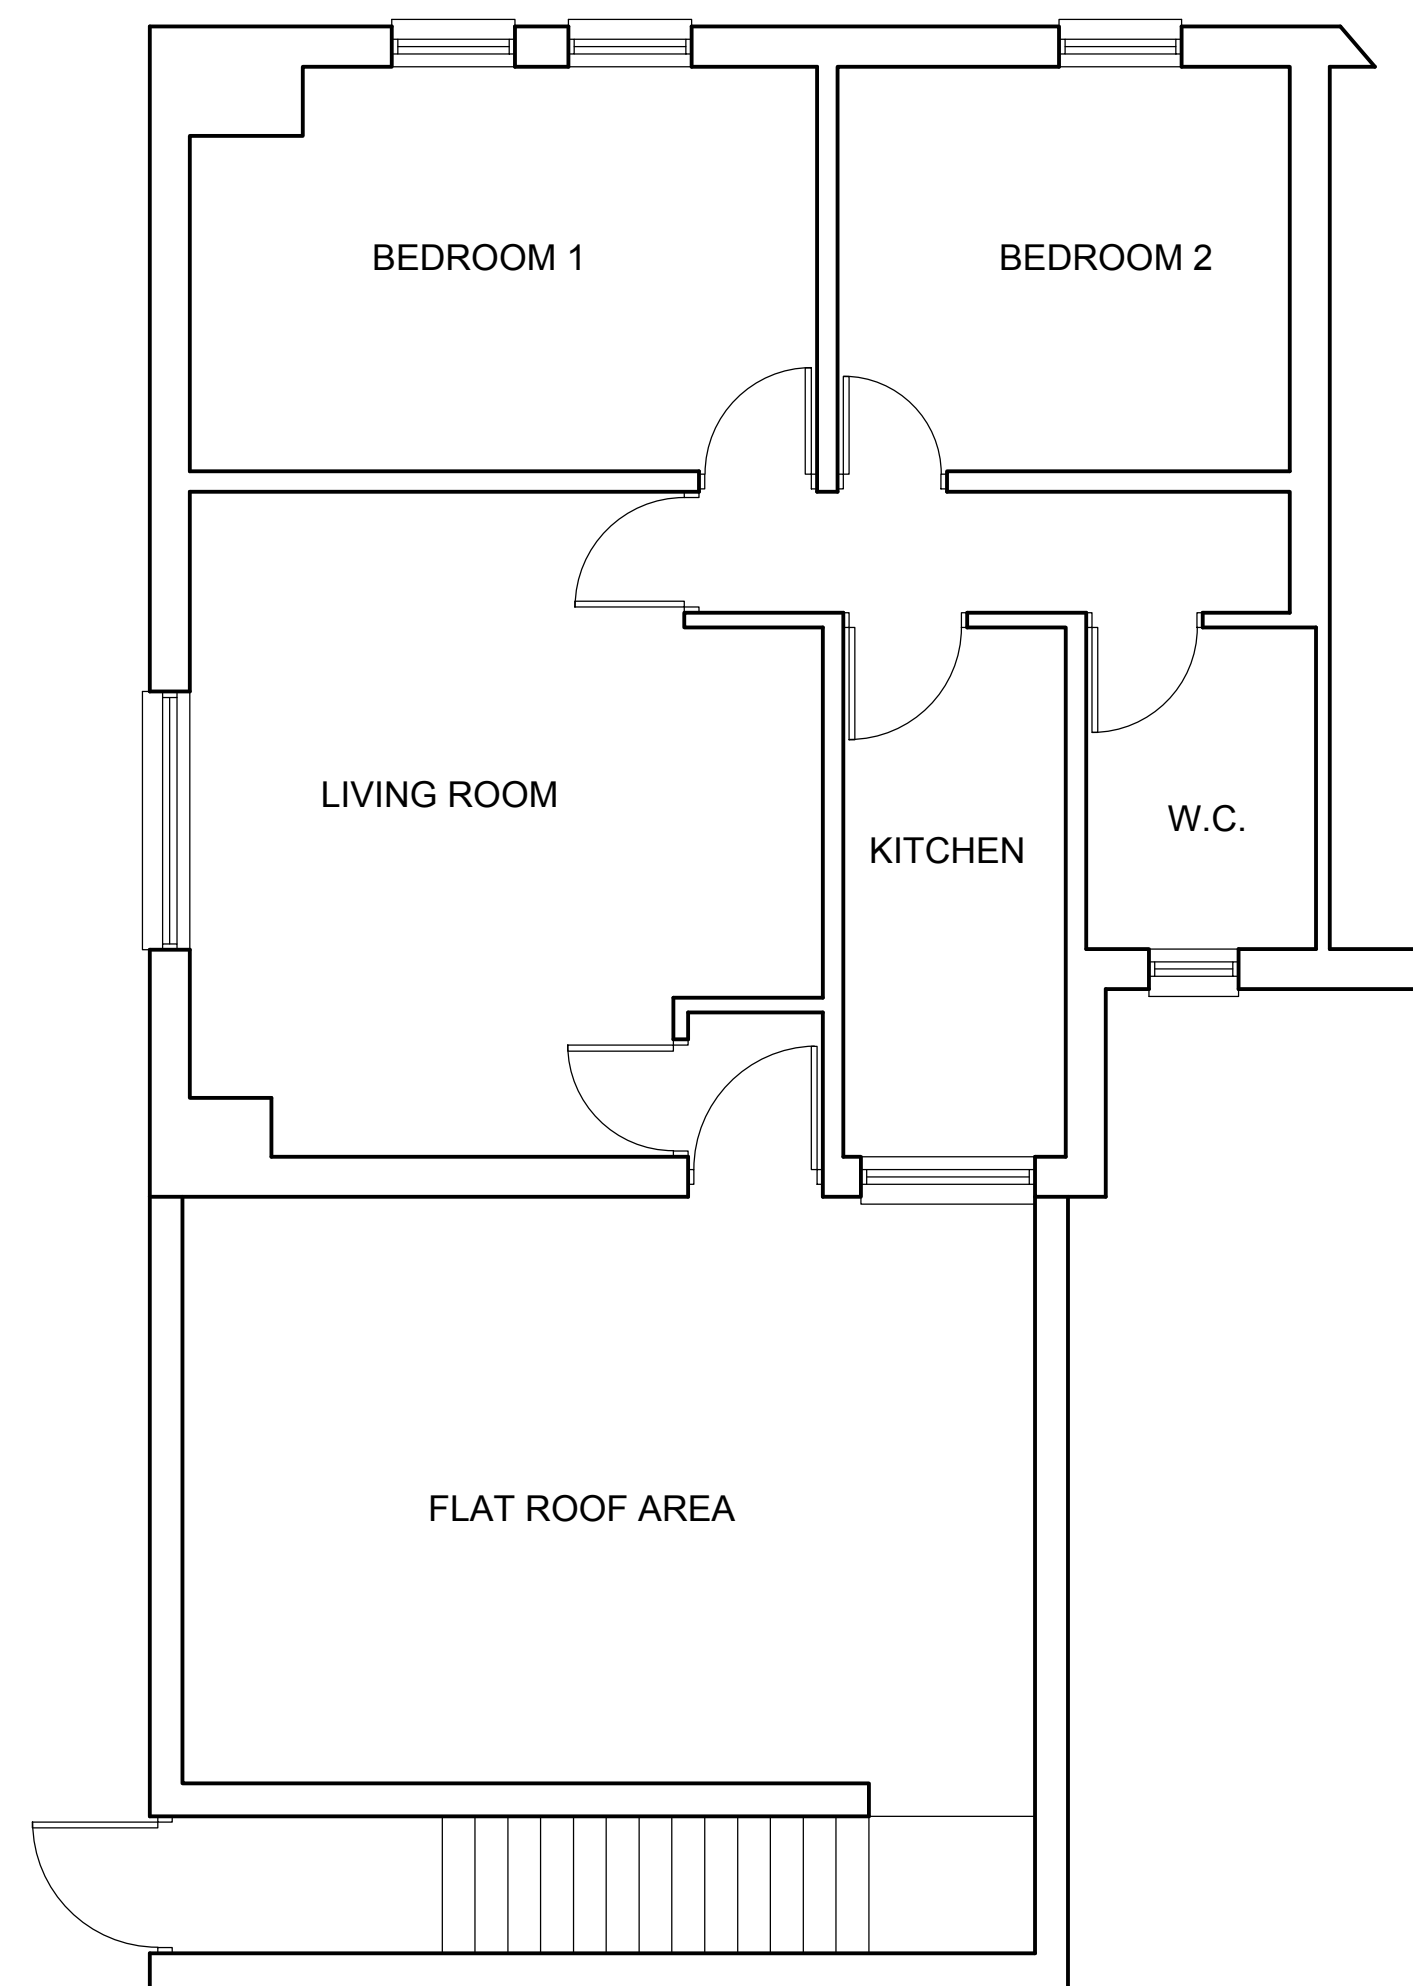



Drawing issue status:
PRELIMINARY ☐ CLIENT APPROVAL ☐ PLANNING ☐
BUILDING REGS ☐ TENDER ☐ CONSTRUCTION ☐ AS-BUILT ☐

A black and white line drawing of a house. The house has a gabled roof with a chimney on the left side. The front facade features a large window on the left and a smaller window on the right. The drawing is simple, using only outlines to define the structure.

SIDE ELEVATION

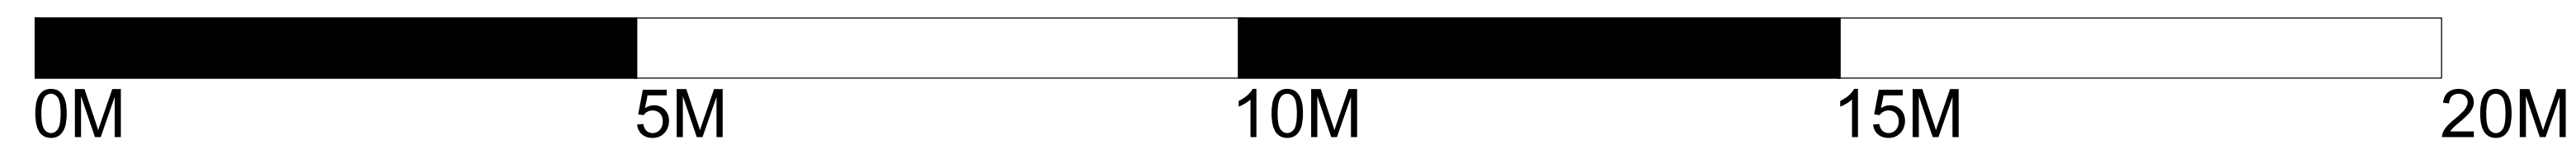


FIRST FLOOR PLAN

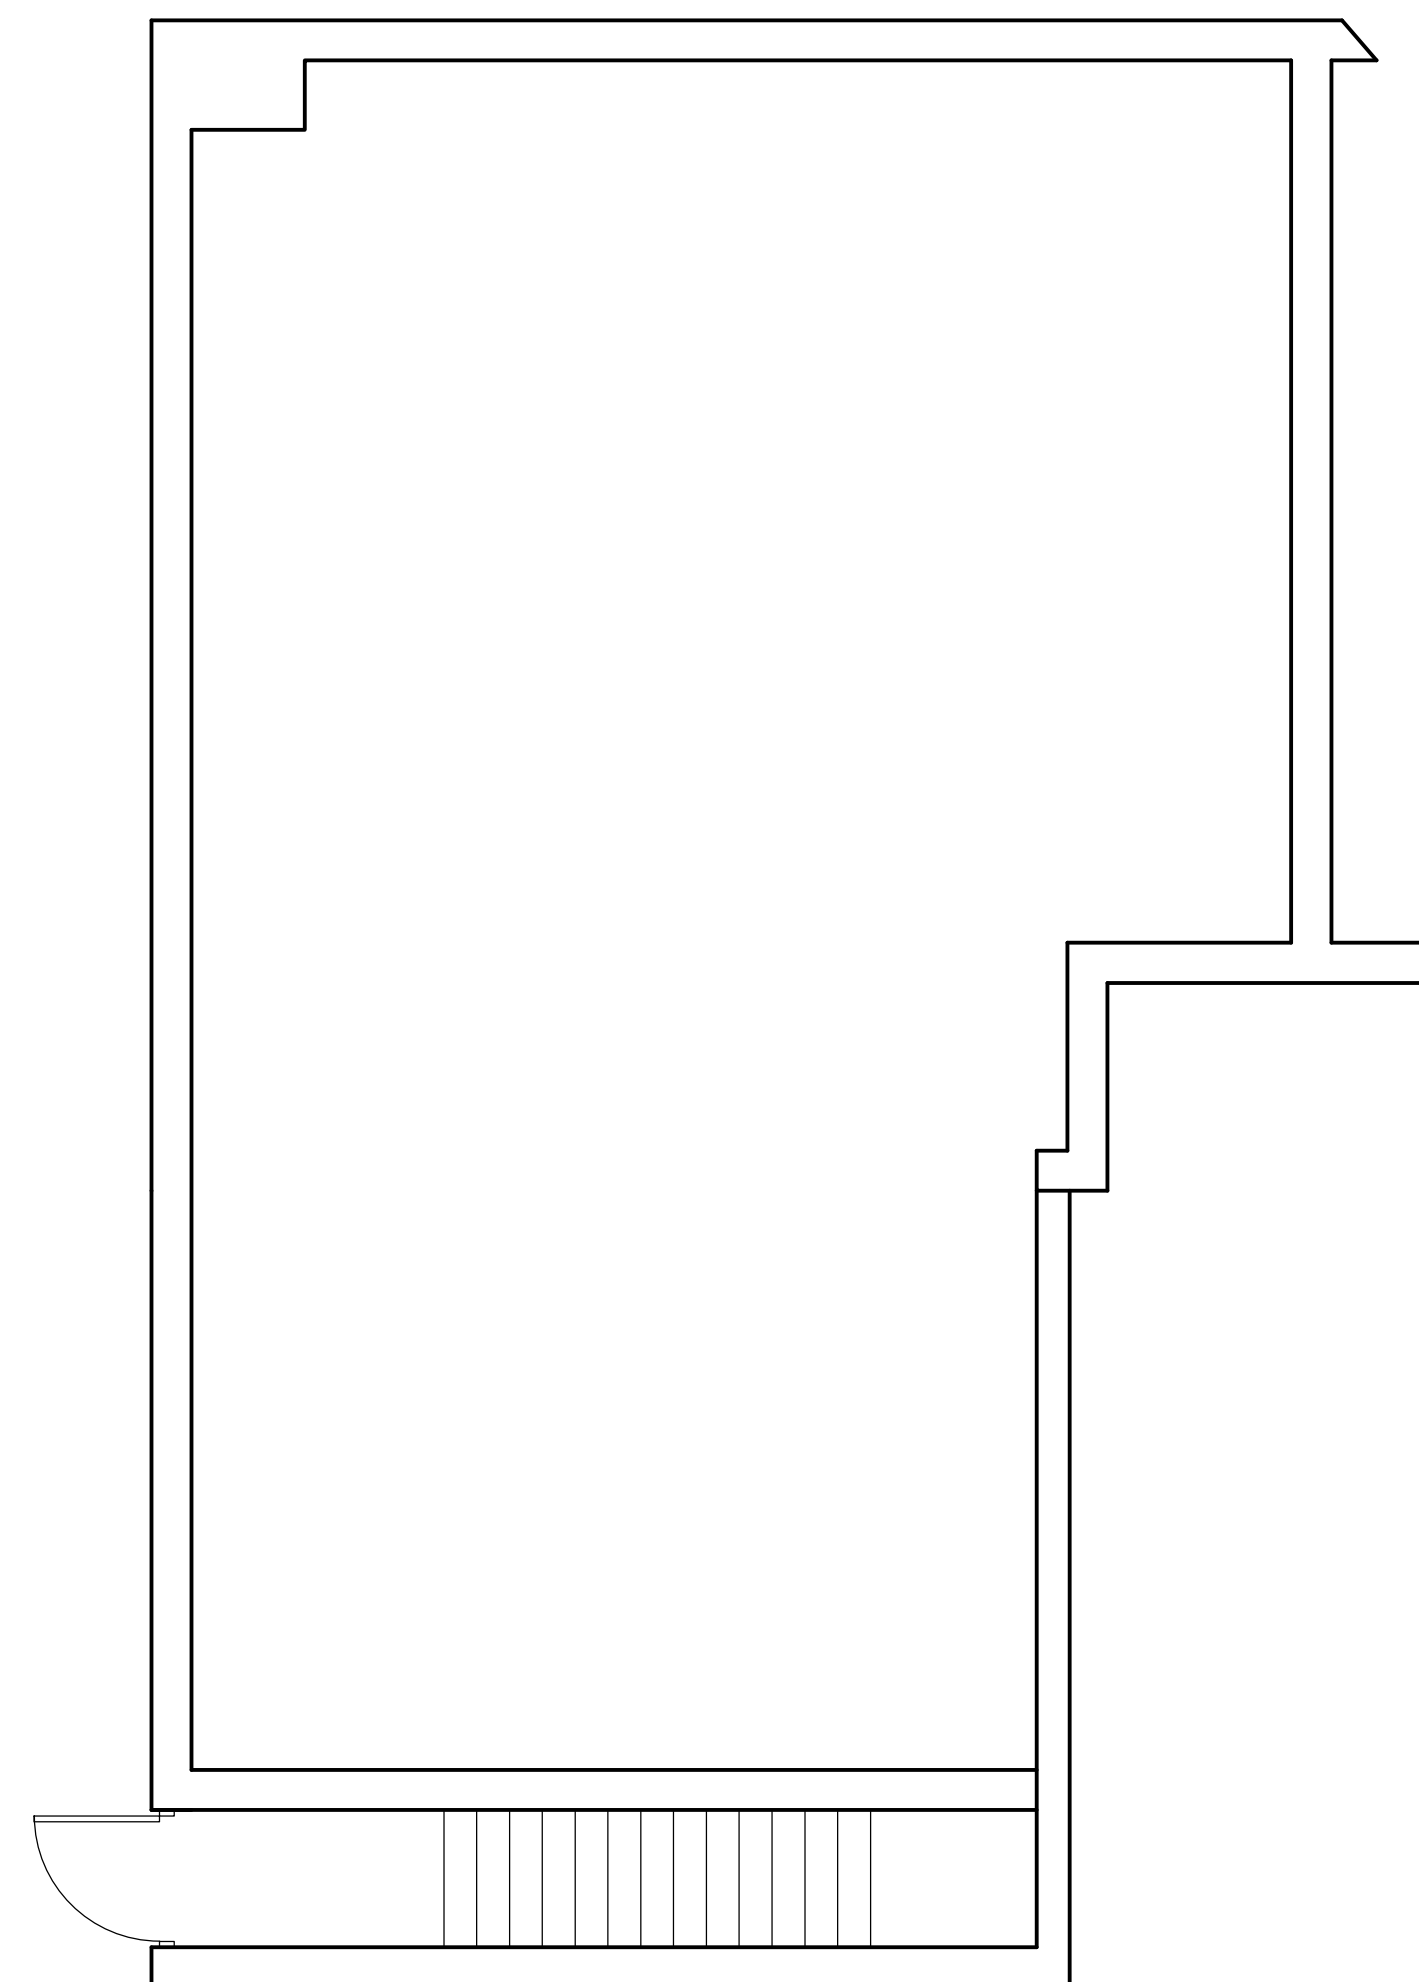

GROUND FLOOR PLAN



SIDE ELEVATION

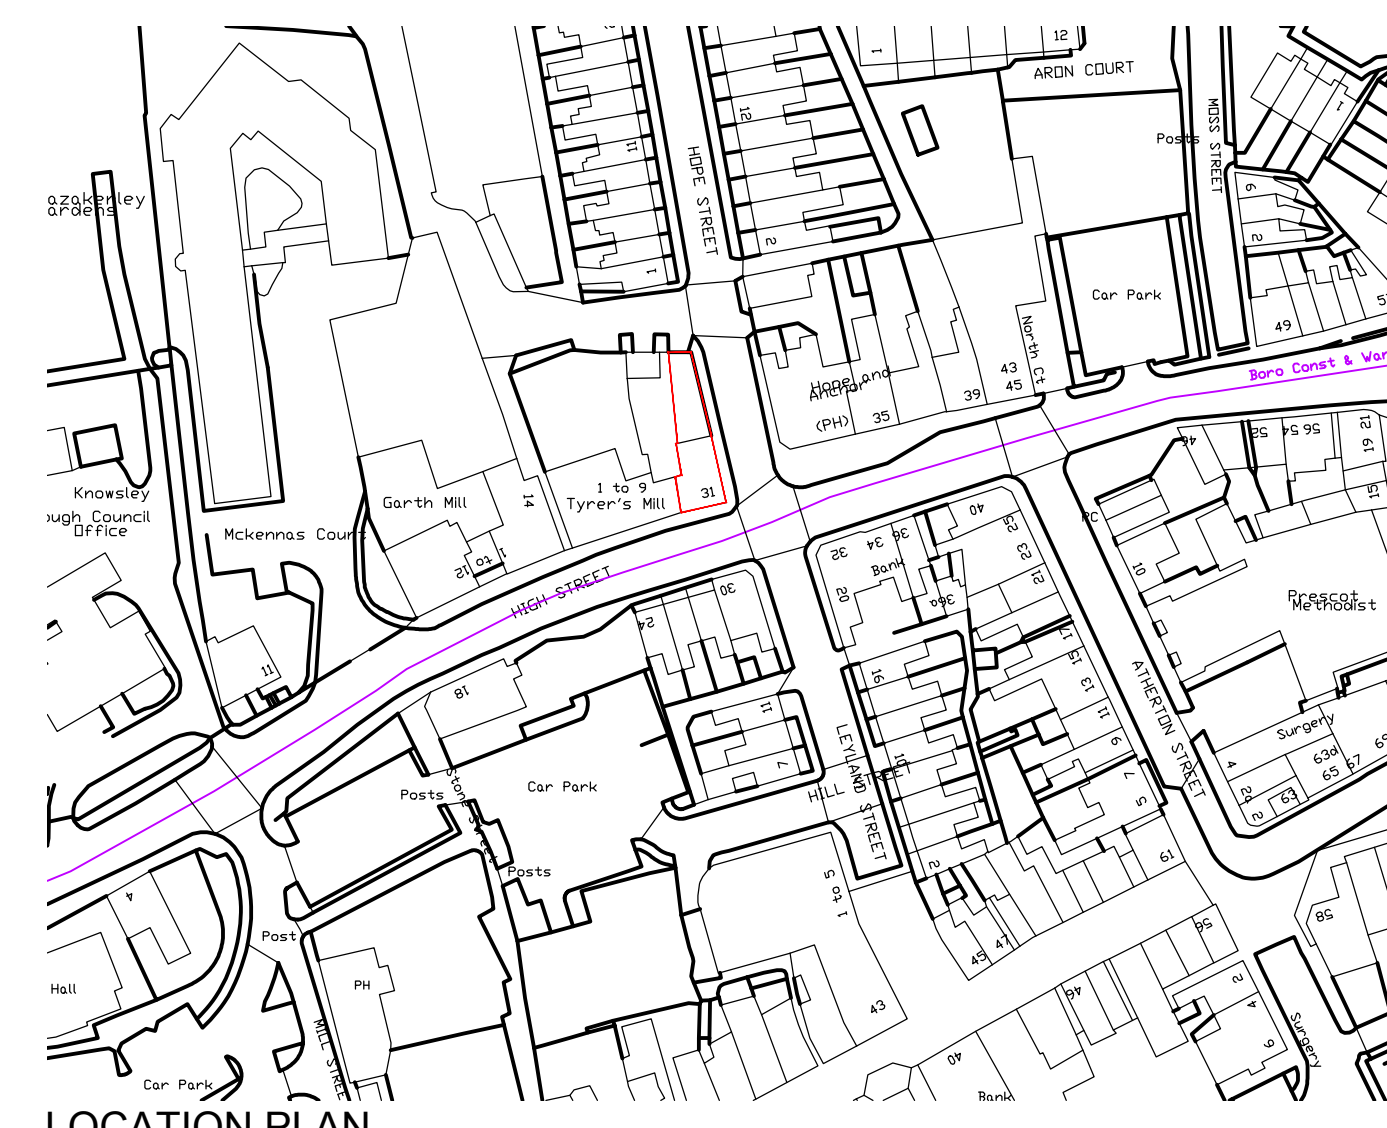

LOCATION PLAN

REV	DATE	DESCRIPTION
PROJECT First floor extension to shop to form additional space		CLIENT 31 High Street, Prescott, Knowsley
SUBJECT Existing Plans Elevations and Location Plan	SHEET SIZE A1	DATE 01/06/21 SCALE 1:50 1:1250
PROJECT NR -	DRAWING NR KR-02	REV - DRAWN - CHECKED -