
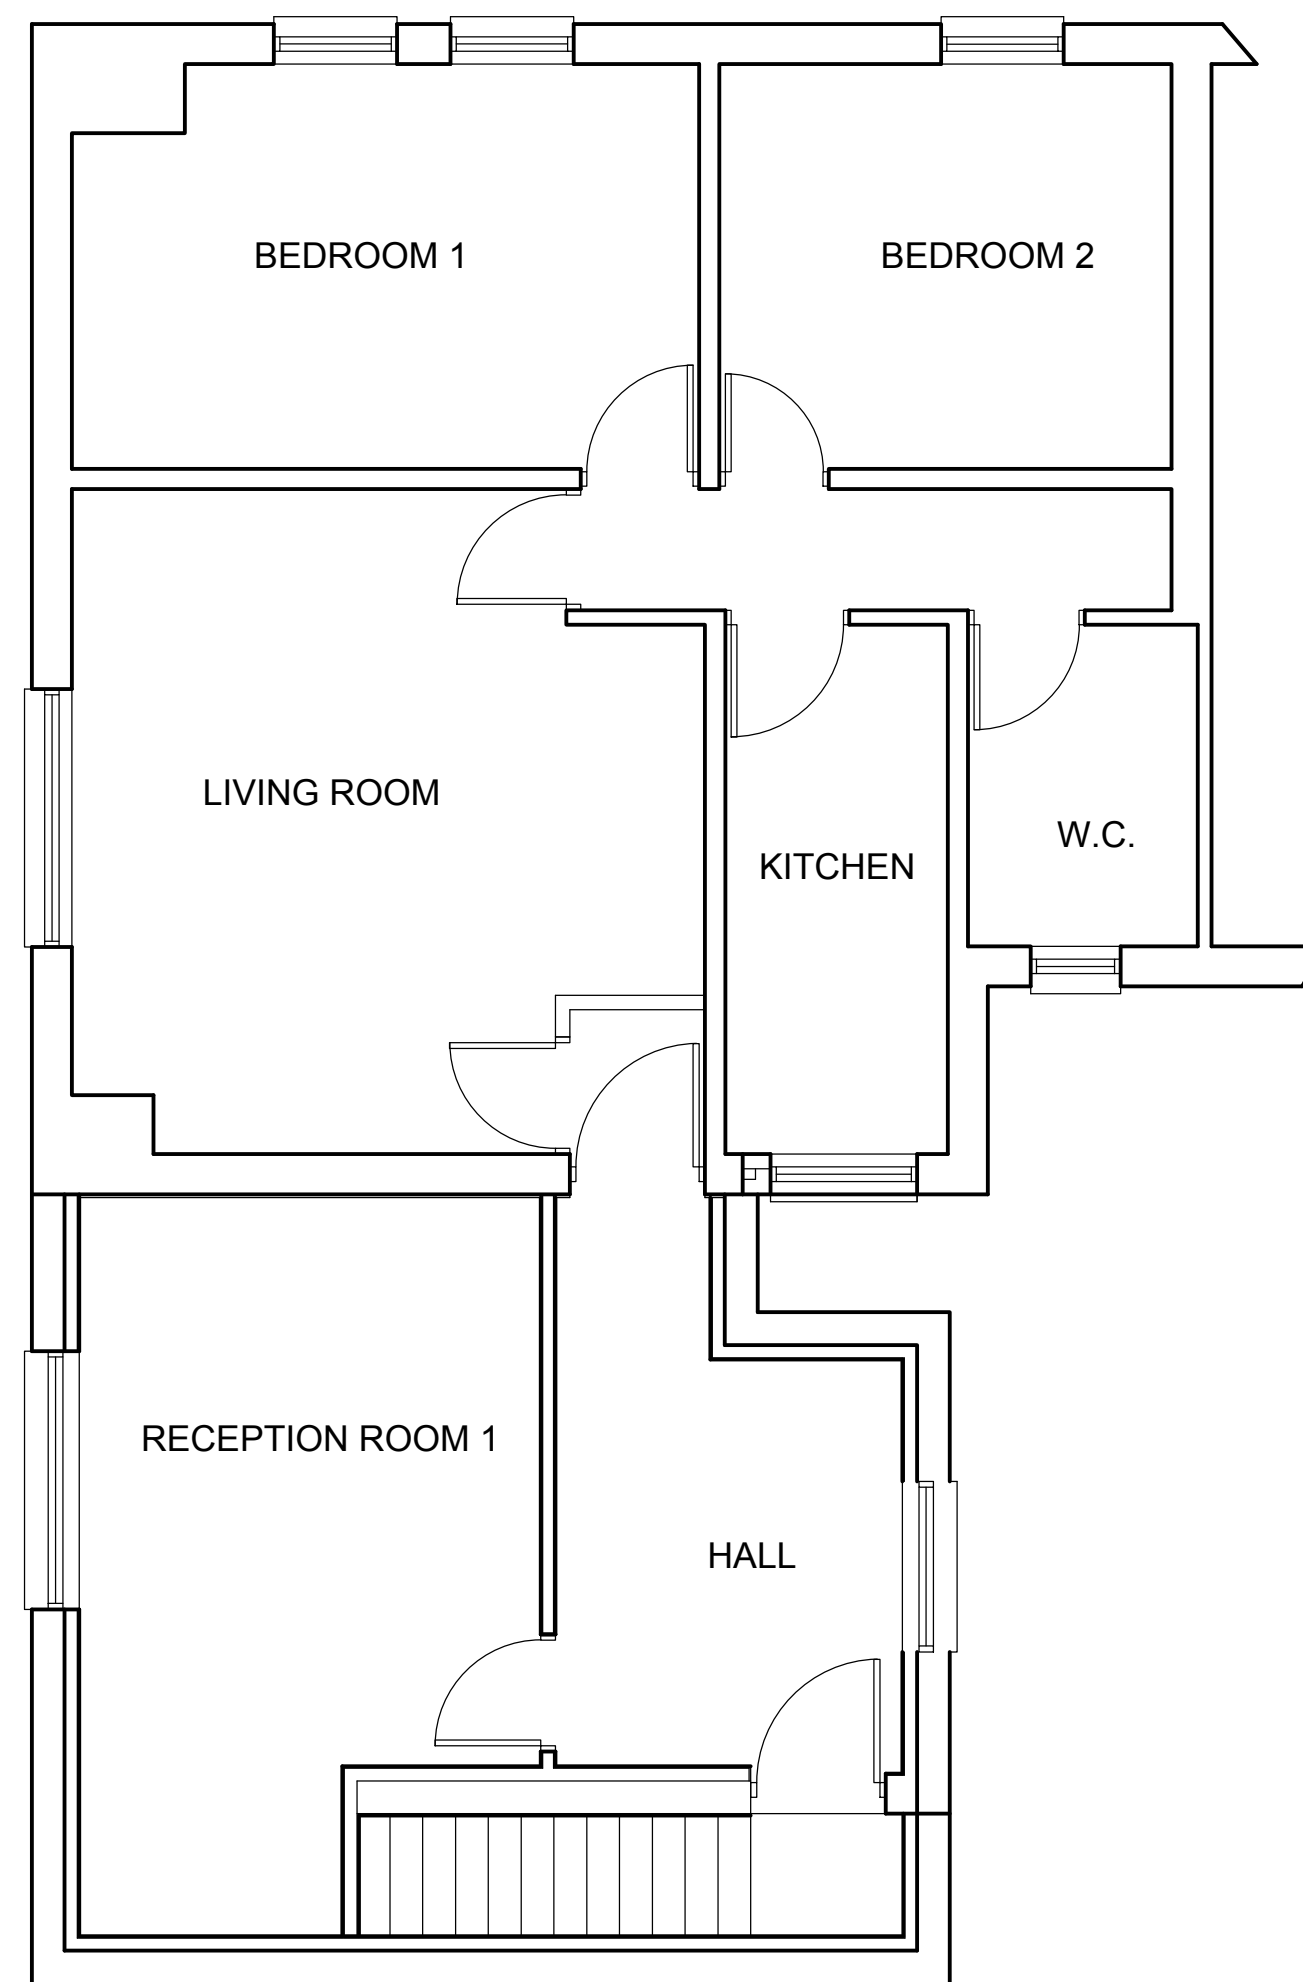



Drawing issue status:
PRELIMINARY ☐ CLIENT APPROVAL ☐ PLANNING ☐
BUILDING REGS ☐ TENDER ☐ CONSTRUCTION ☐ AS-BUILT ☐

The image contains two architectural drawings of a house. The left drawing is a side elevation showing a red brick wall, a white upper section, and a small window. The right drawing is a front elevation showing a gabled roof, a central window, and a red brick chimney on the right side.


SIDE ELEVATION

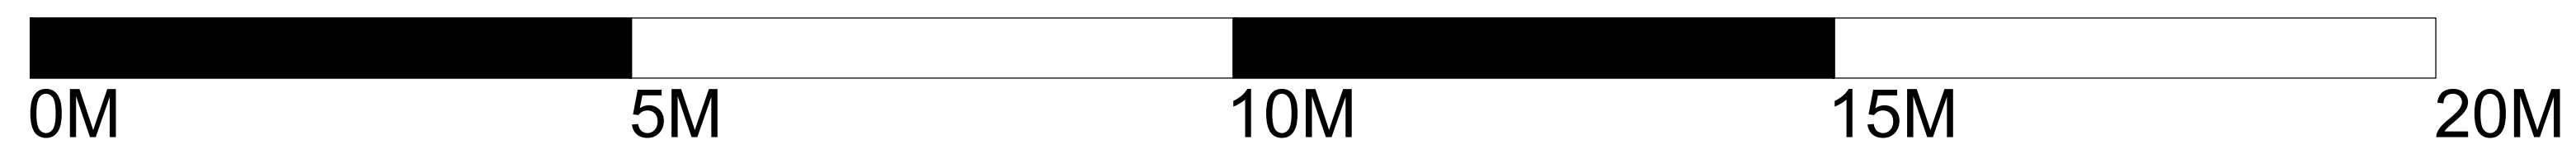

FIRST FLOOR PLAN

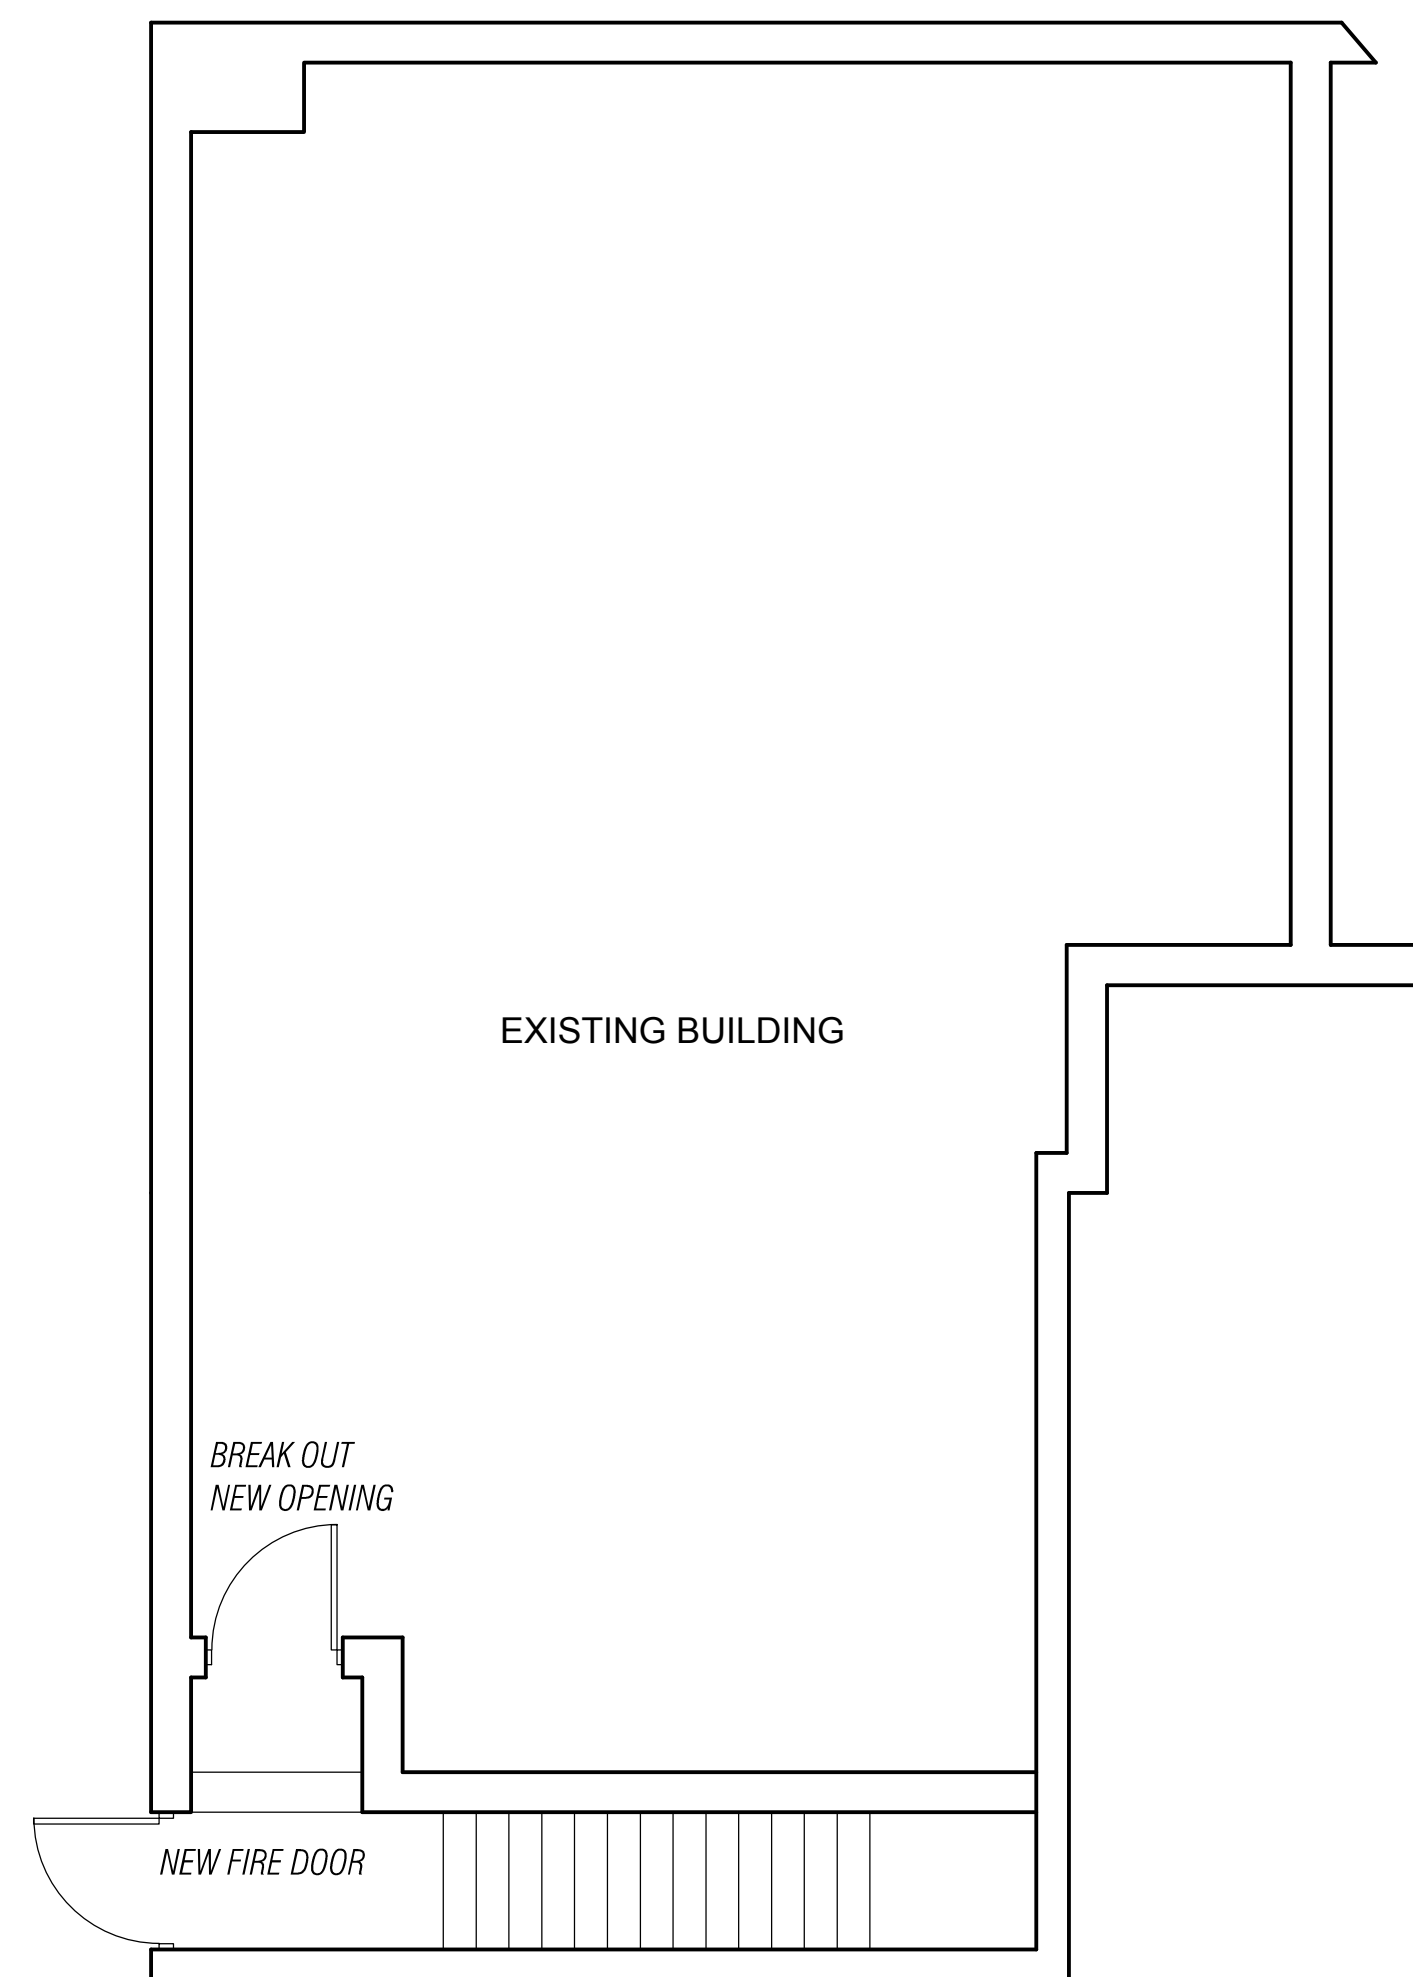

GROUND FLOOR PLAN

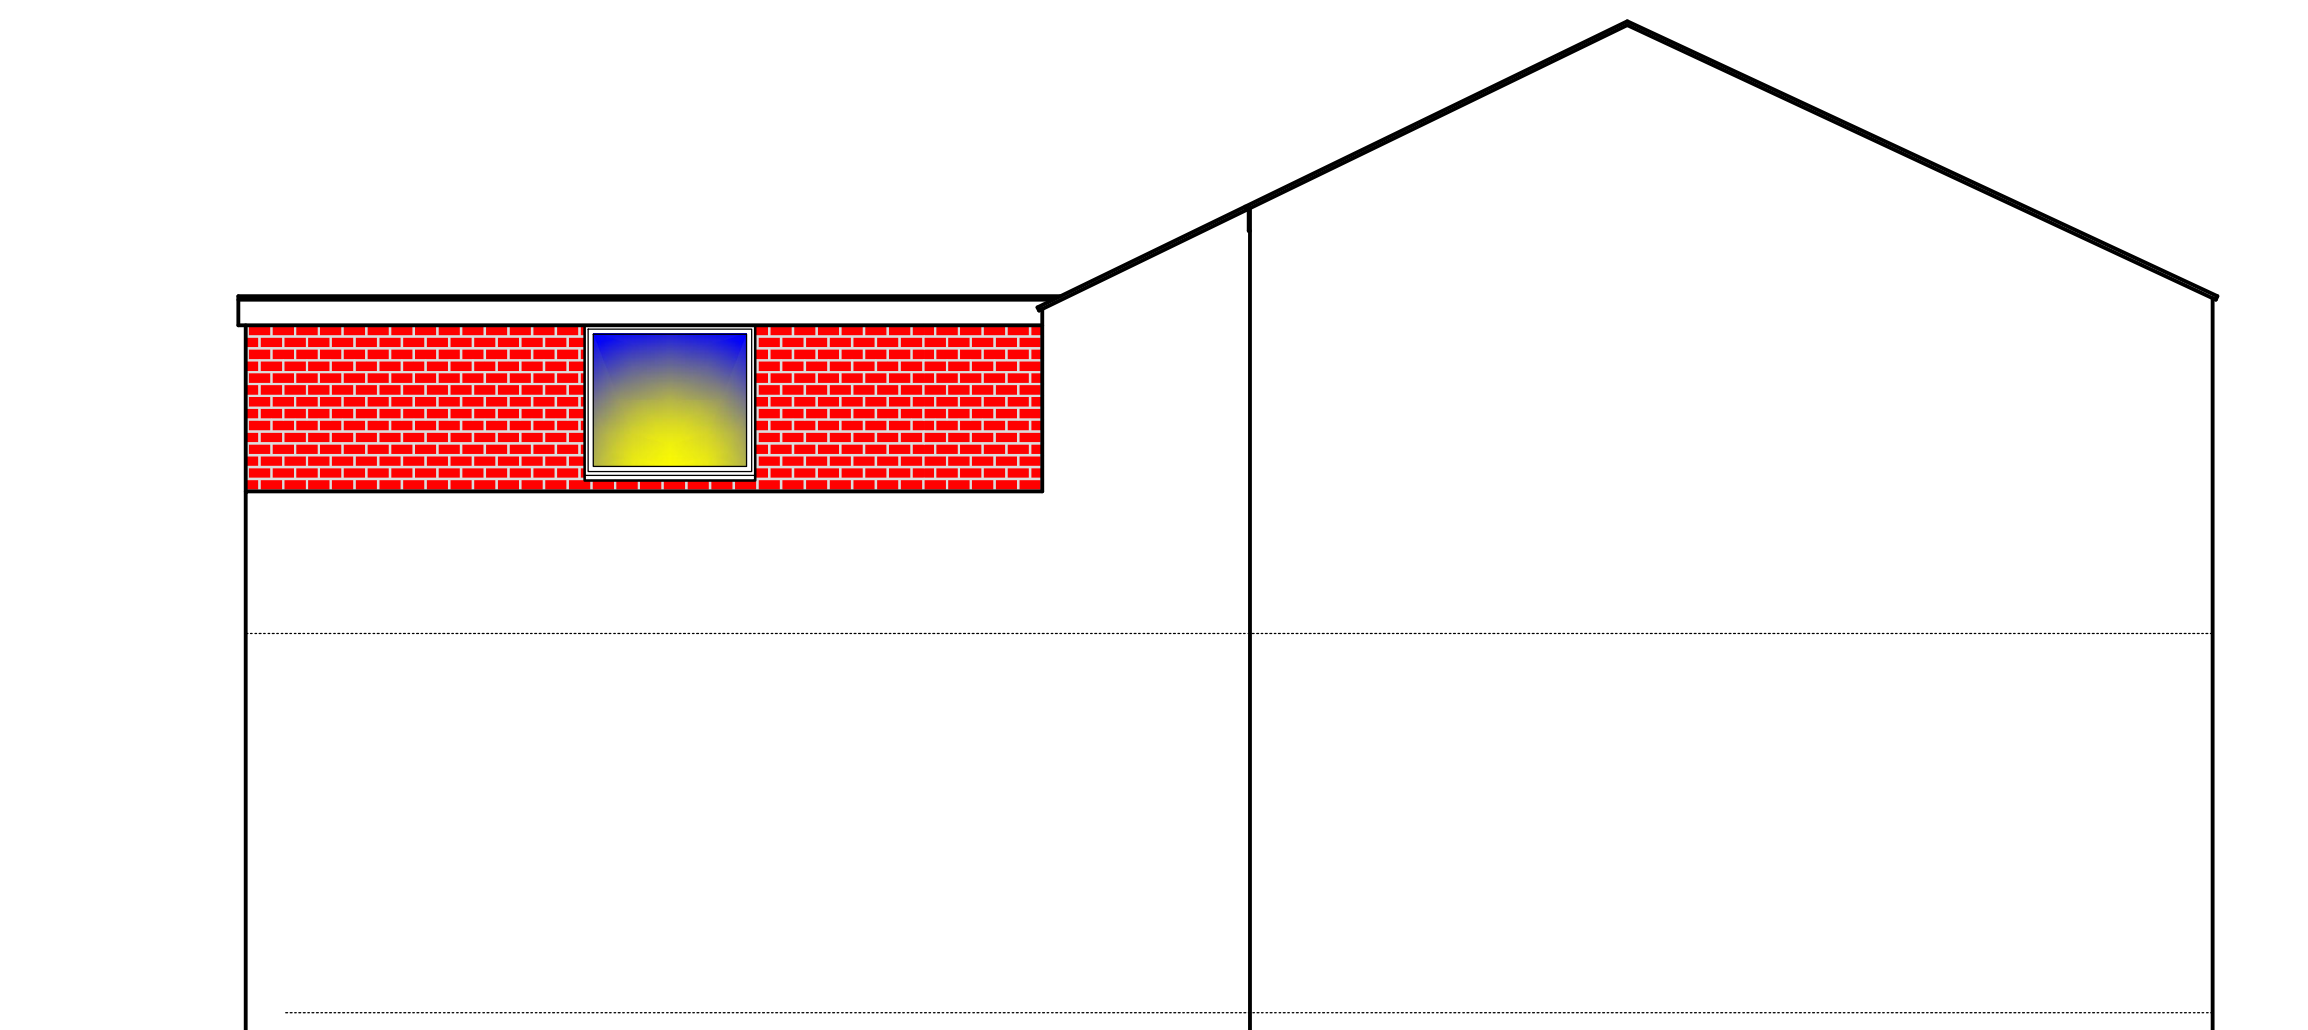

SIDE ELEVATION



LOCATION PLAN

N											
<table border="1"> <tr> <td>REV</td> <td>DATE</td> <td colspan="2">DESCRIPTION</td> </tr> <tr> <td colspan="4"> </td> </tr> </table>				REV	DATE	DESCRIPTION					
REV	DATE	DESCRIPTION									
PROJECT First floor extension to shop to form additional space		CLIENT 31 High Street, Prescot, Knowsley									
SUBJECT Proposed Floor Plan		SHEET SIZE A1	DATE 01/06/21								
		SCALE 1:50									
PROJECT NR -	DRAWING NR KR-02	REV -	DRAWN -								
		CHECKED -									