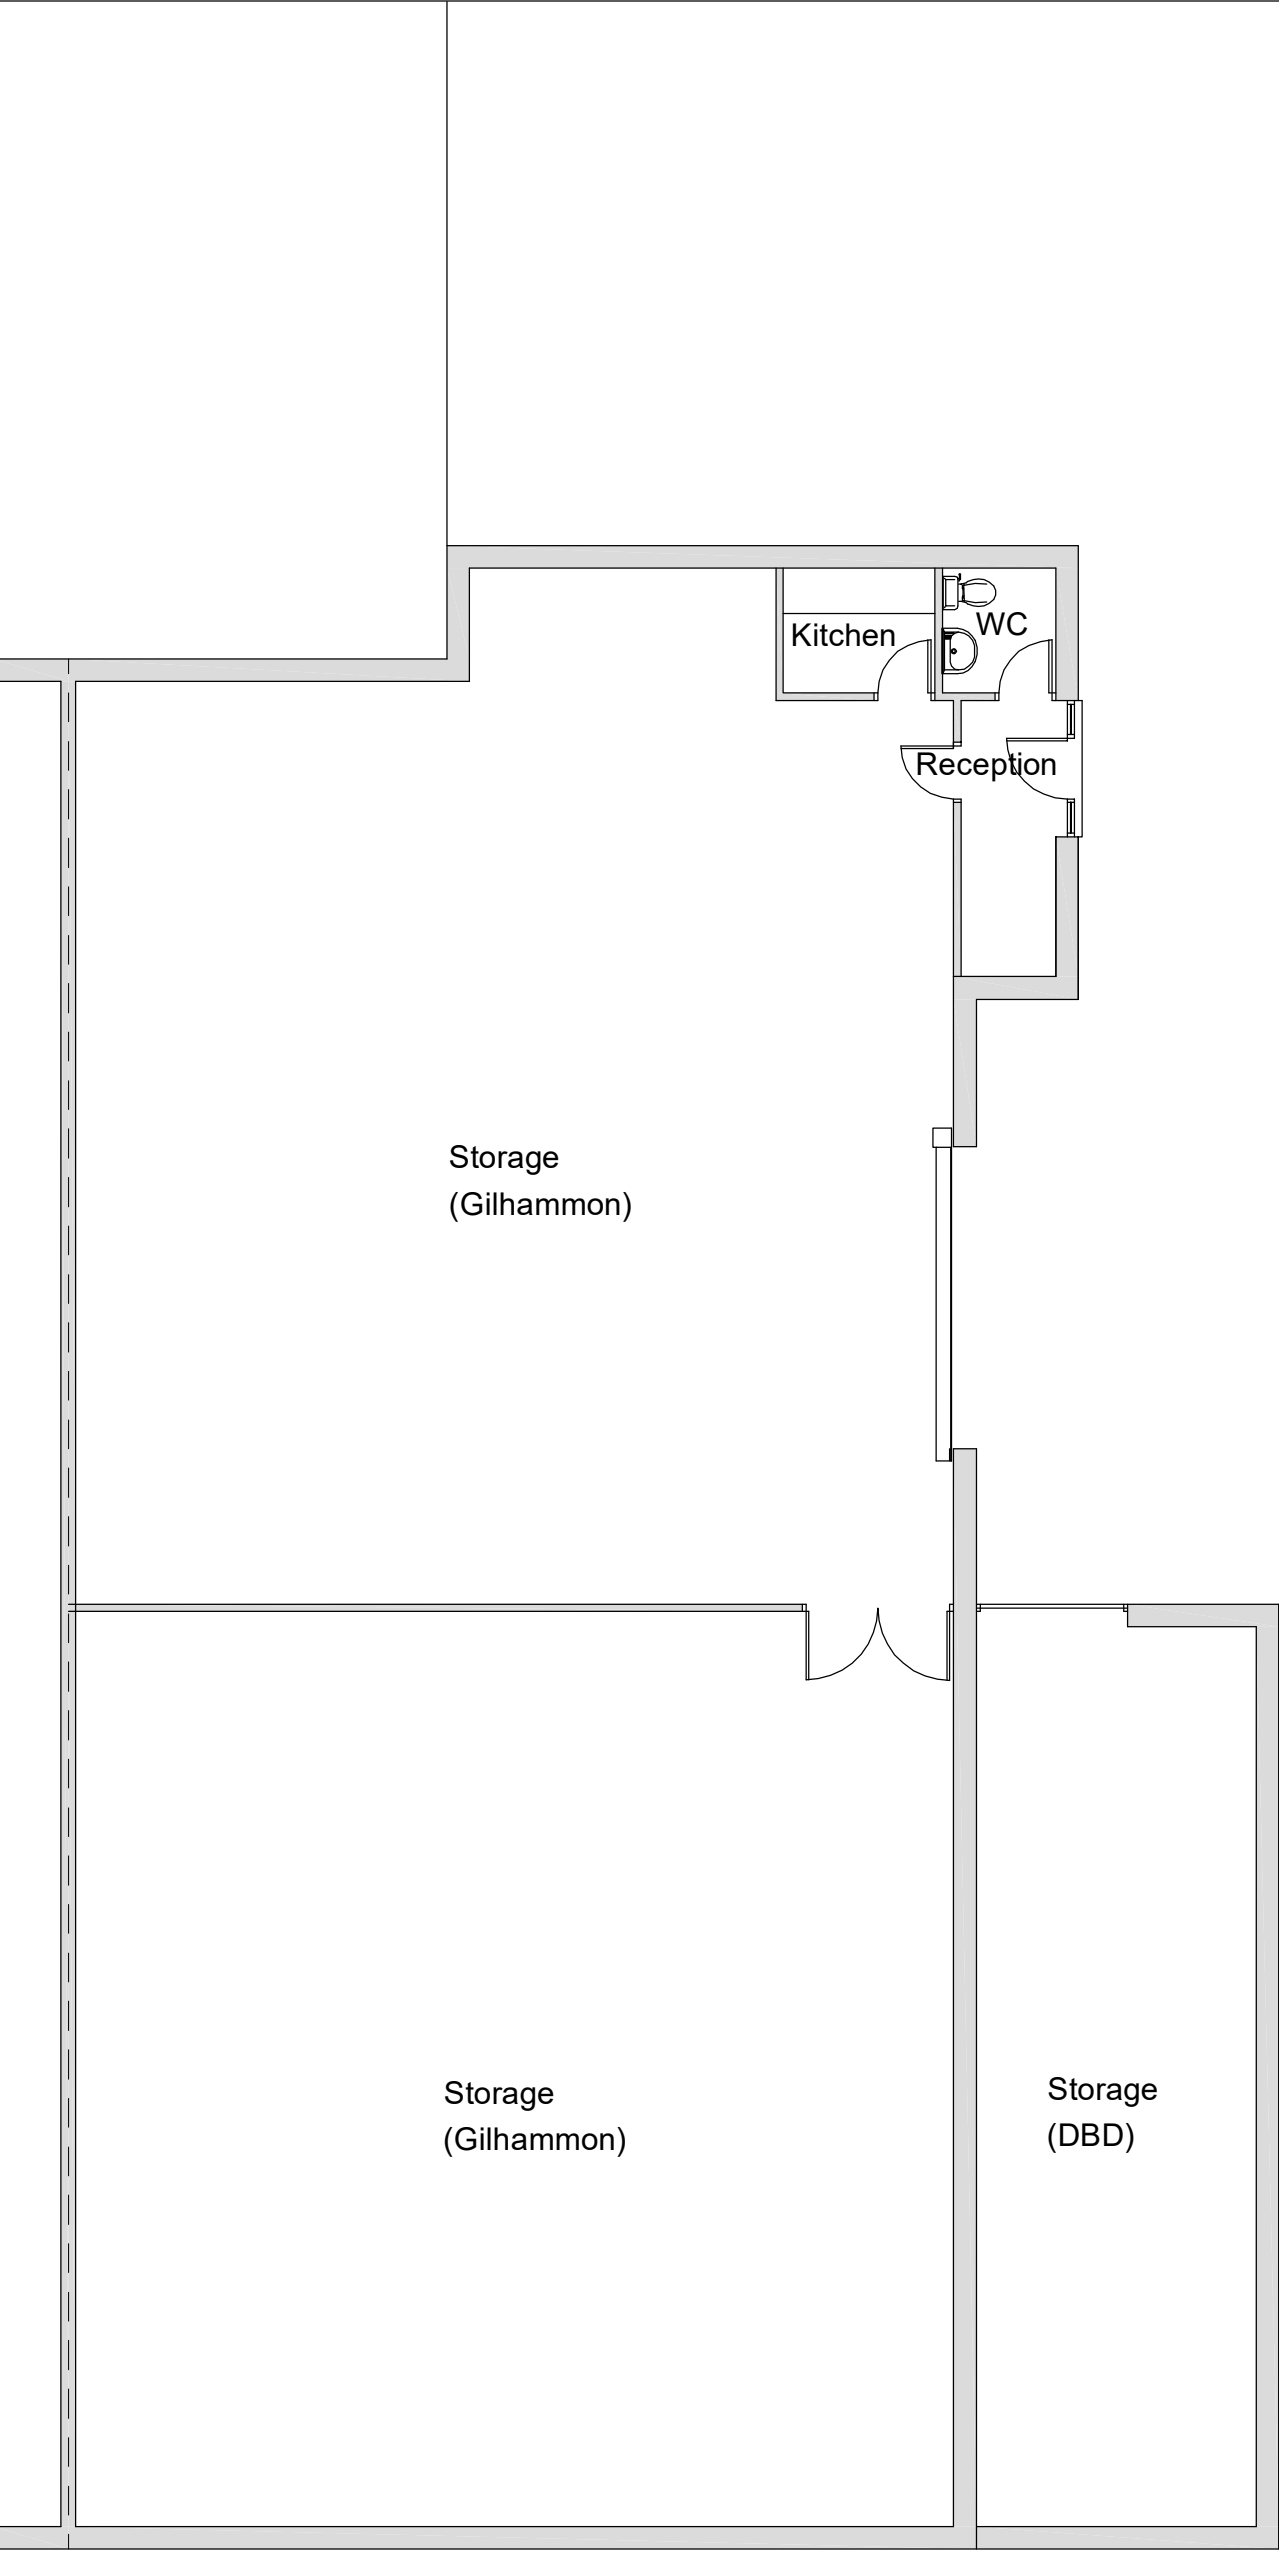


Storage
(Gilhammon)

Storage
(Gilhammon)


Storage
(DBD)

Kitchen

WC

Reception

EXISTING :
Ground Floor Plan

 

Scale Bar

'B' : Further information added : 9 July 2024

'A' : Scale bar added : 24 May 2024

**'1 BRICKFIELDS',
Huyton, Knowsley**

Scale 1:100@A3
Date May 2024

Drg No.
BHK/EX1 (b)