


Brickfields

Existing storage
containers - to be
removed

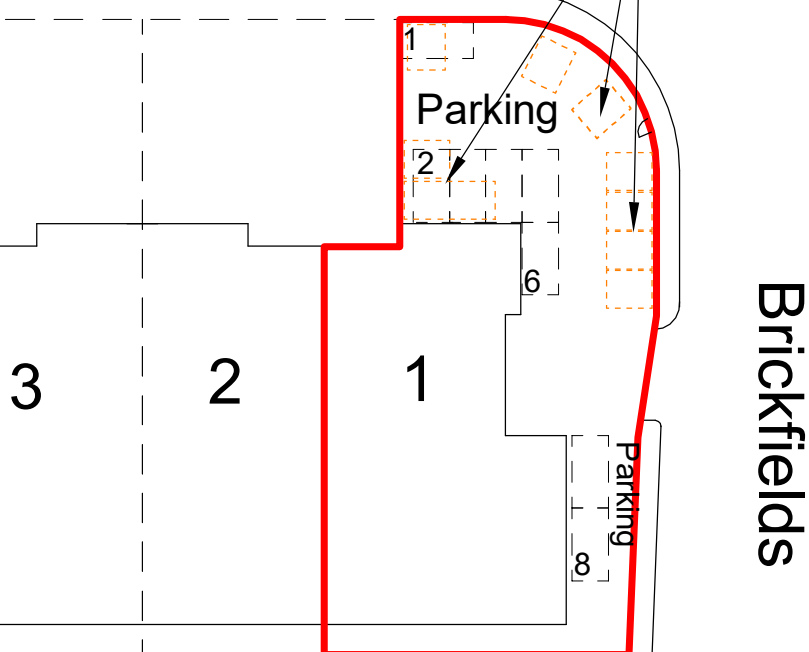

0 1 2 3 4 5m
Scale Bar

'B' : Further information added : 9 July 2024

'A' : Scale bar added : 24 May 2024

PROPOSED MOT INSPECTION BAY

PROPOSED :
Site Plan

'1 BRICKFIELDS',
Huyton, Knowsley

Scale 1:500@A4

Date May 2024

Drg No.

BHK/P2(b)