
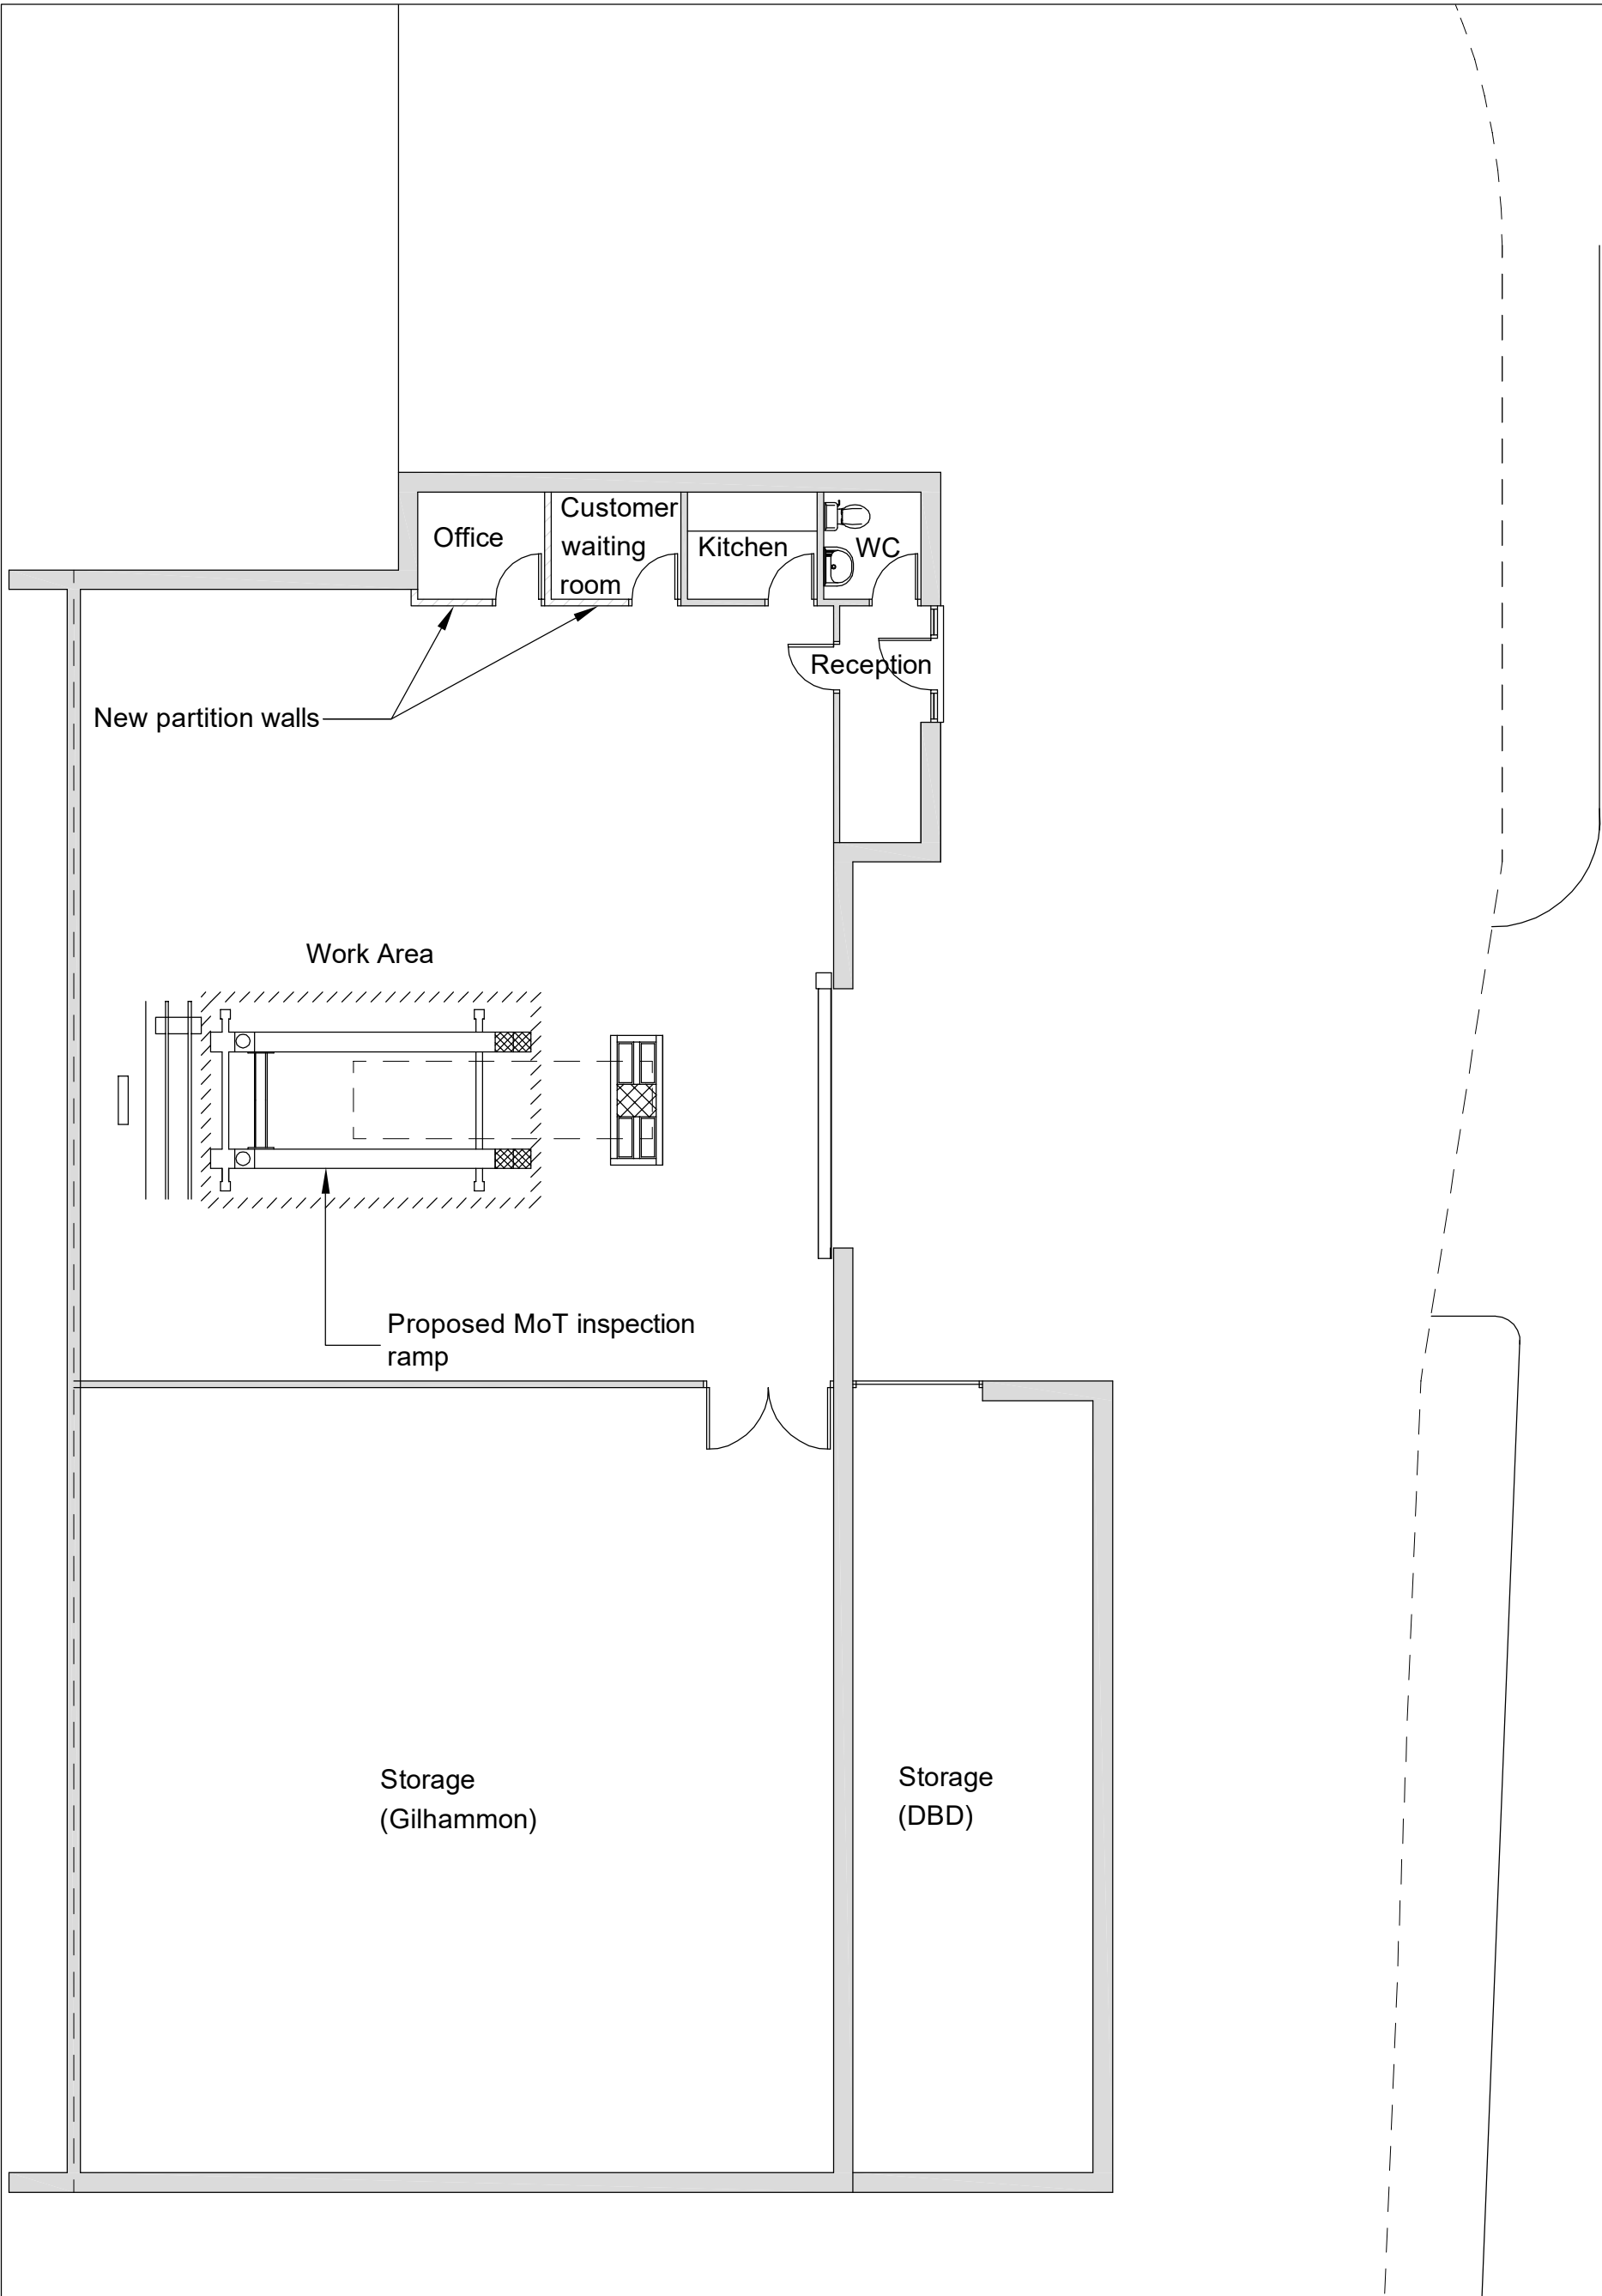


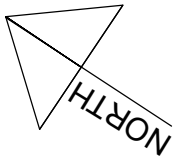


'B' - Further information added : 9 July 2024
'A' : Scale bar added : 24 May 2024

PROPOSED MOT INSPECTION BAY

**'1 BRICKFIELDS',
Huyton, Knowsley**

Scale 1:100@A3
Date May 2024

Drg No.
BHK/P1(b)

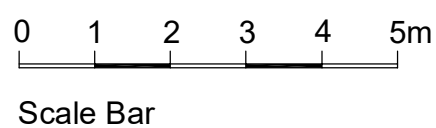

Scale Bar

**PROPOSED :
Ground Floor Plan**