



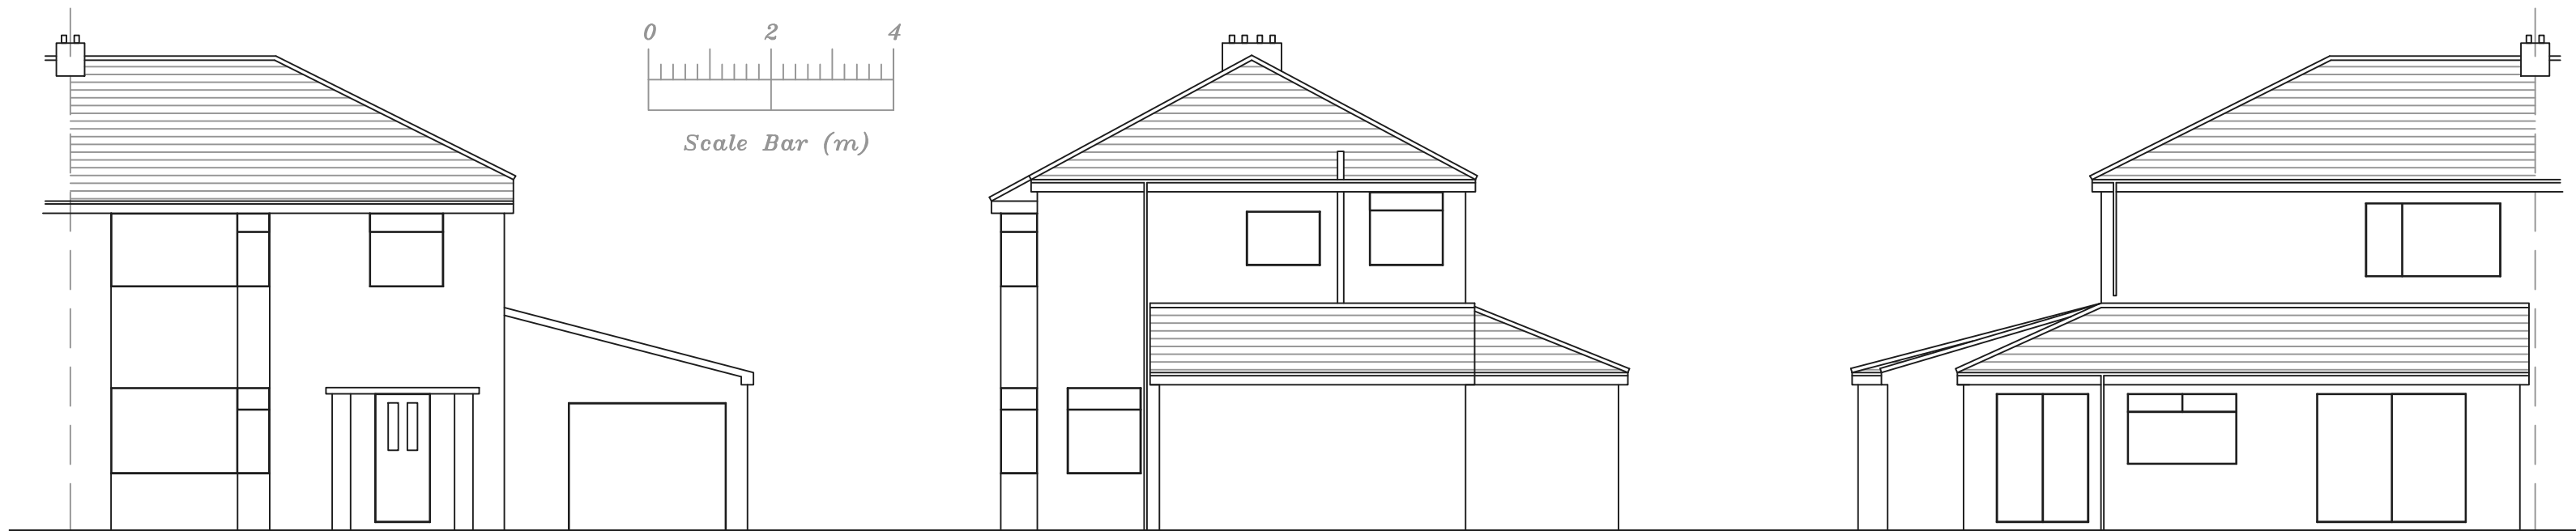

Existing Front Elevation

Existing Side Elevation

Existing Rear Elevation

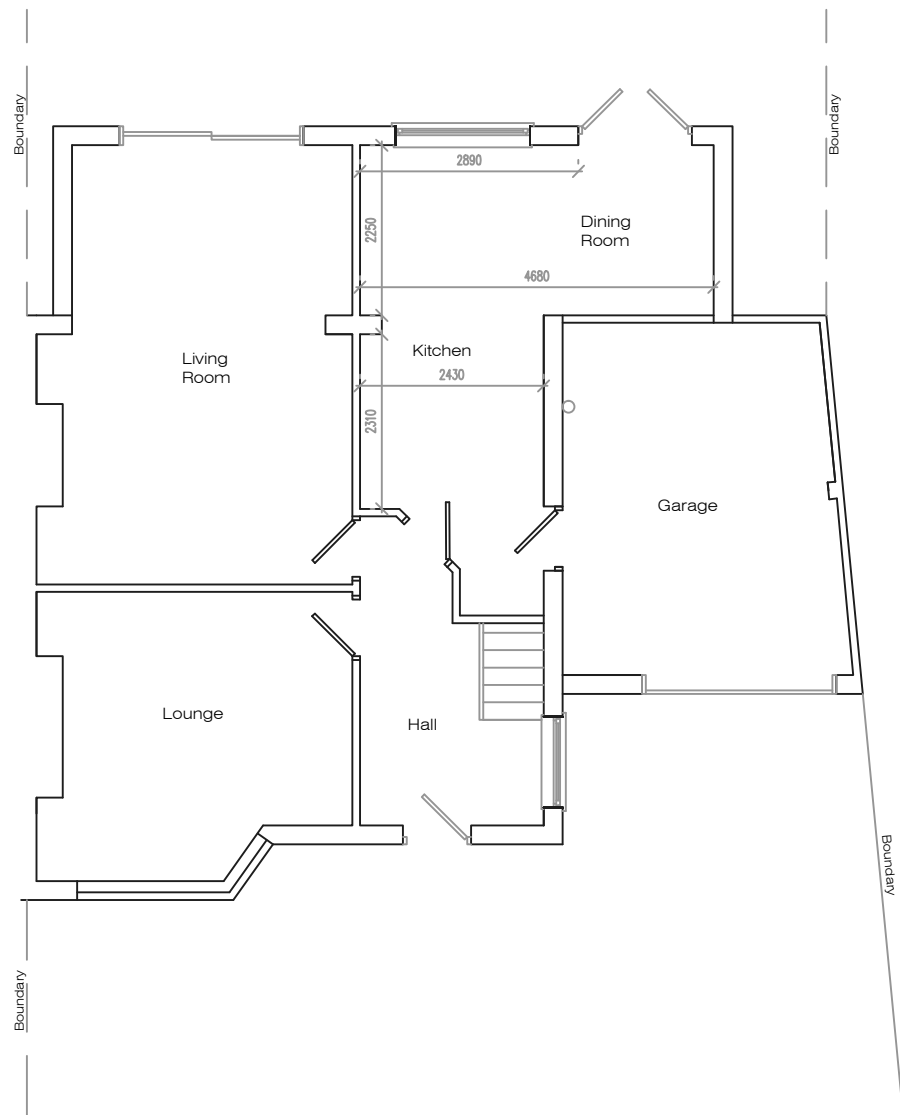

Existing Ground Floor Plan

Address				
35 Laurel Grove, L36				
Job Title				
Single storey extension works				
Drawing title				
Existing Plans				
Chkd	Appvd	date	scale	Dwg No.
		March '23	1:100 @ A2	001