



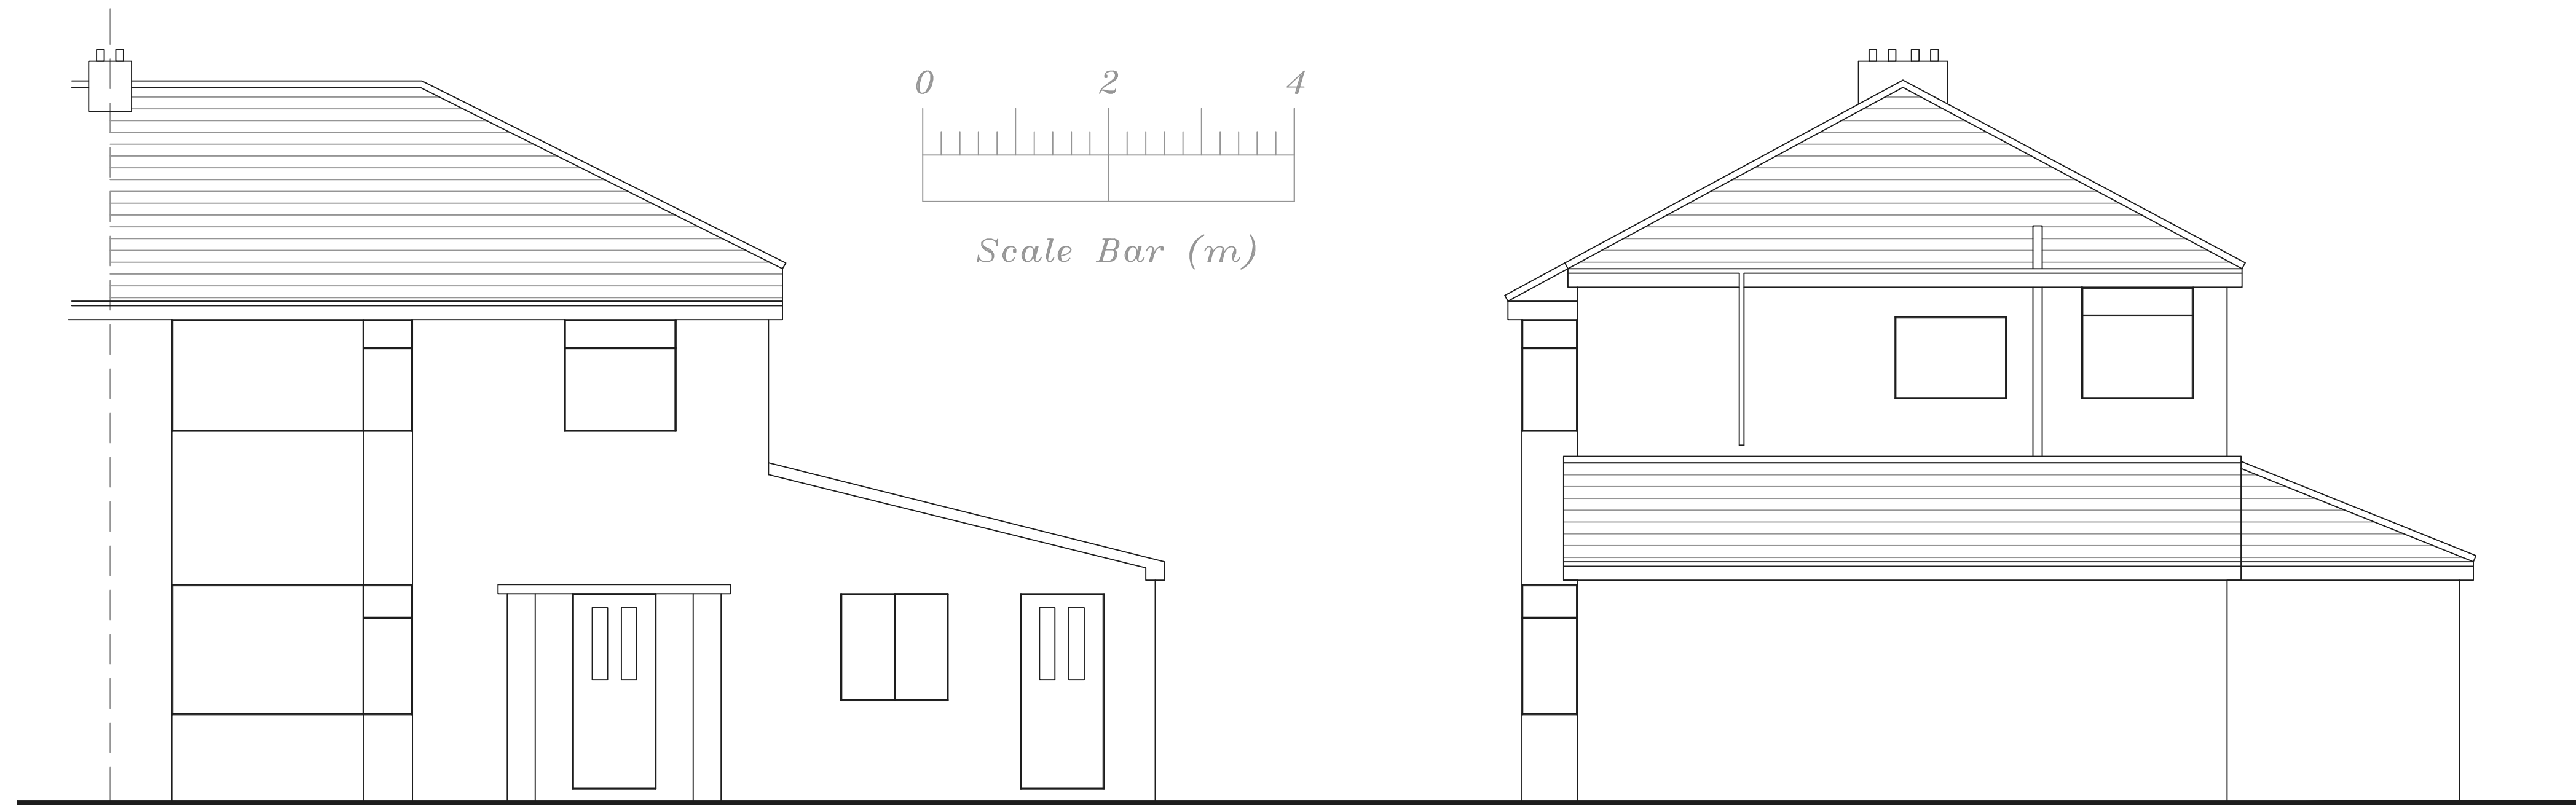

Proposed Front Elevation

Proposed Side Elevation

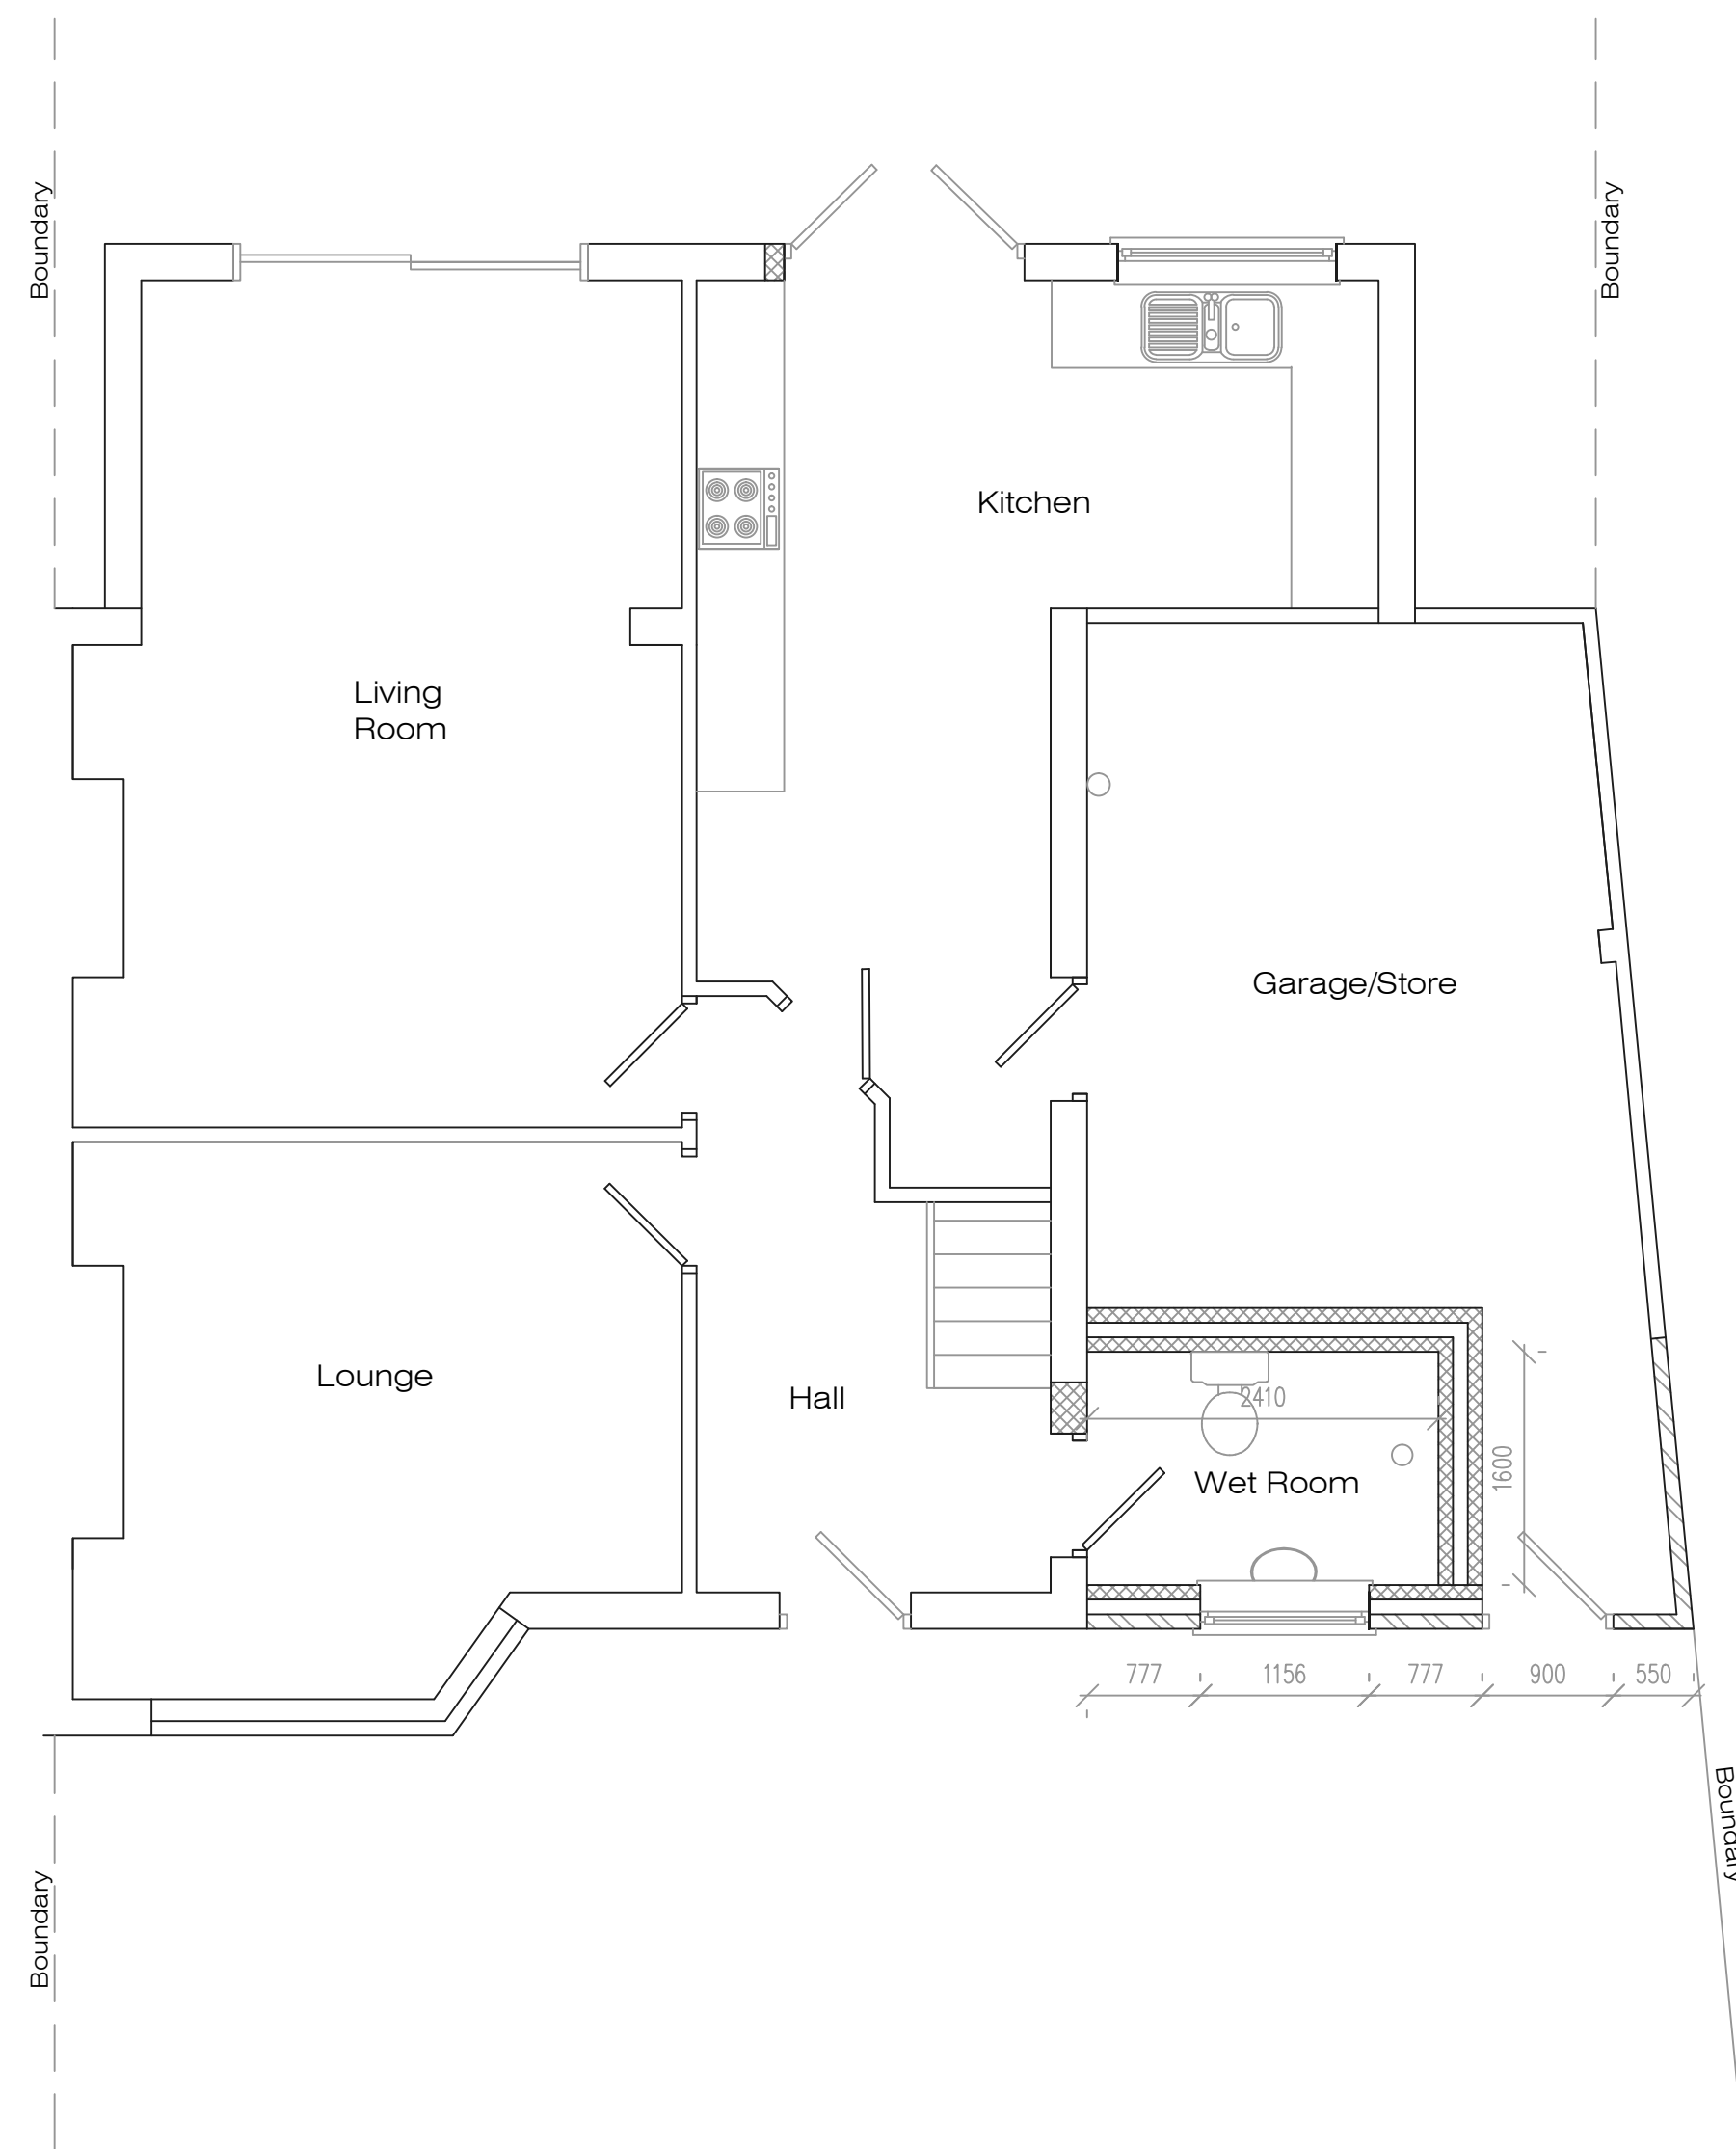

Proposed Ground Floor Plan



Proposed Rear Elevation

Address 35 Laurel Grove, L36				
Job Title Single storey extension works				
Drawing title Proposed Plans				
Chkd	Appvd	date	scale	Dwg No.
		March '23	1:50 @ A1	002