



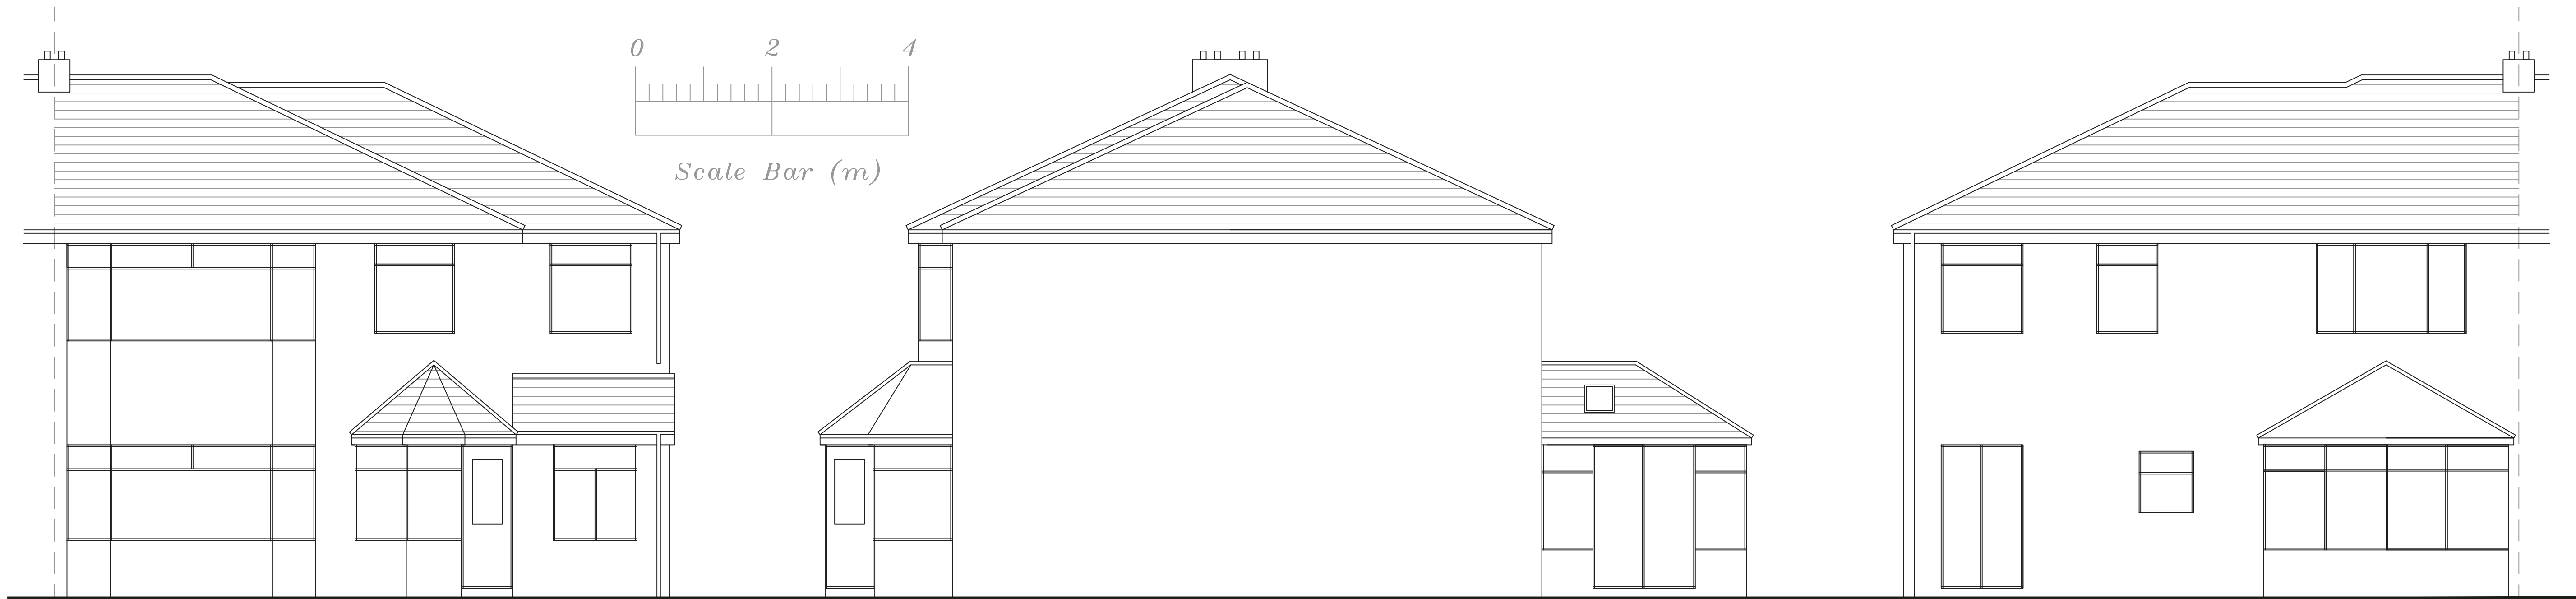


Proposed Front Elevation

Proposed Side Elevation

Proposed Rear Elevation

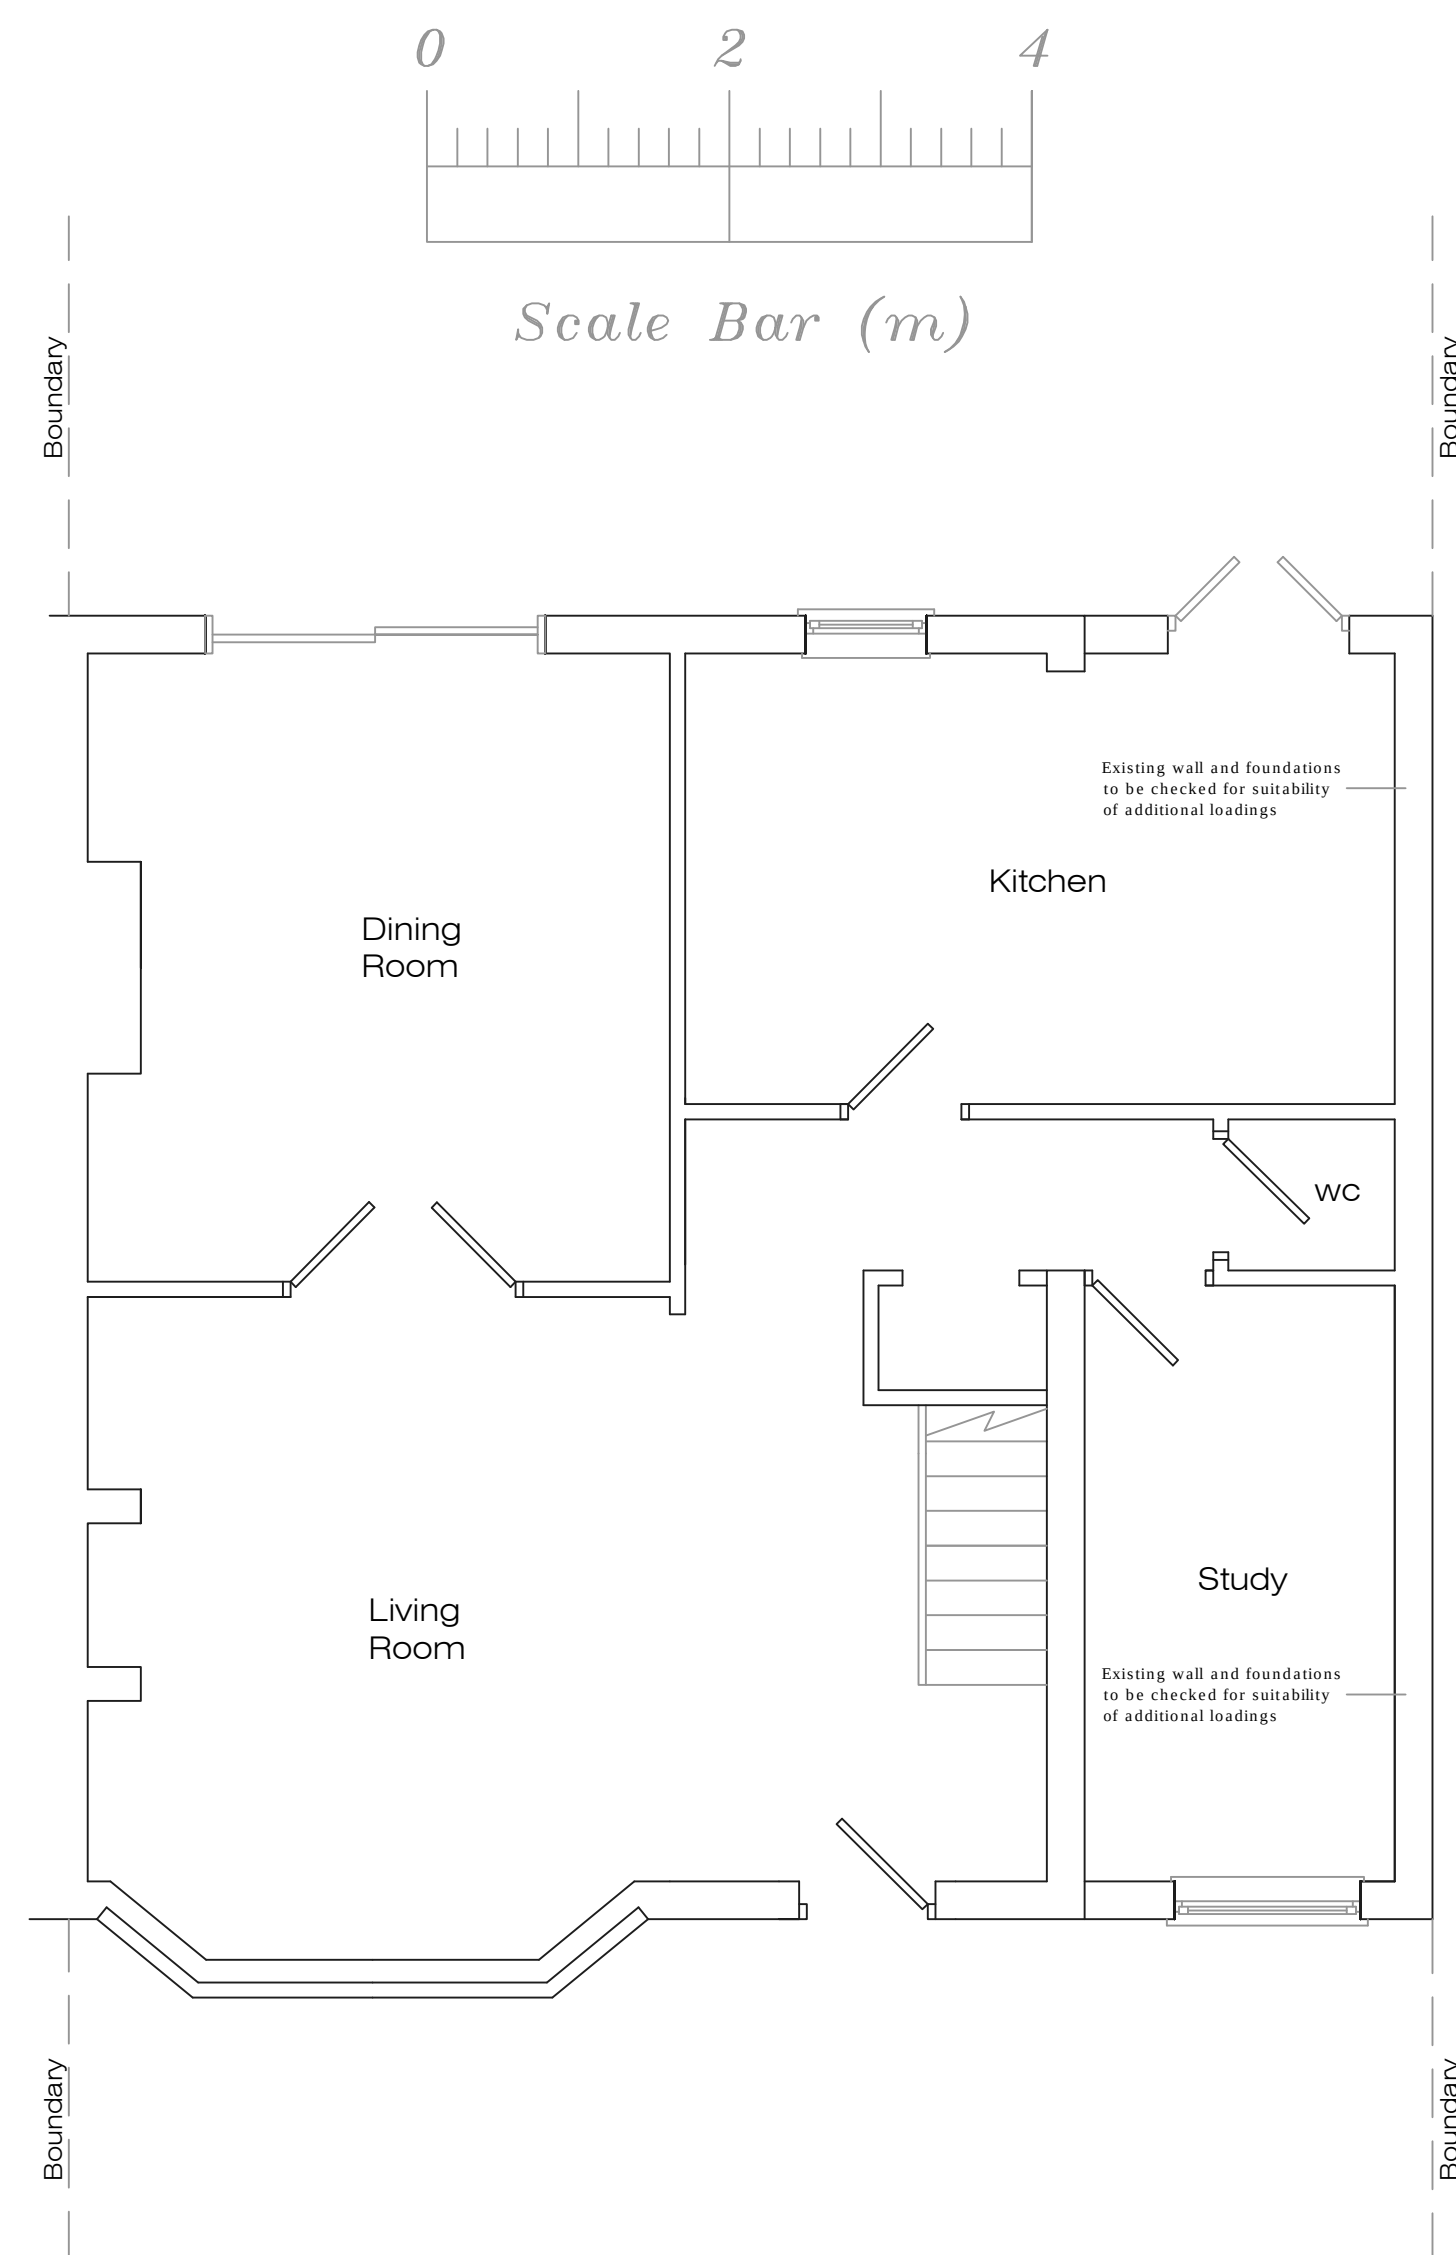

Proposed Ground Floor Plan

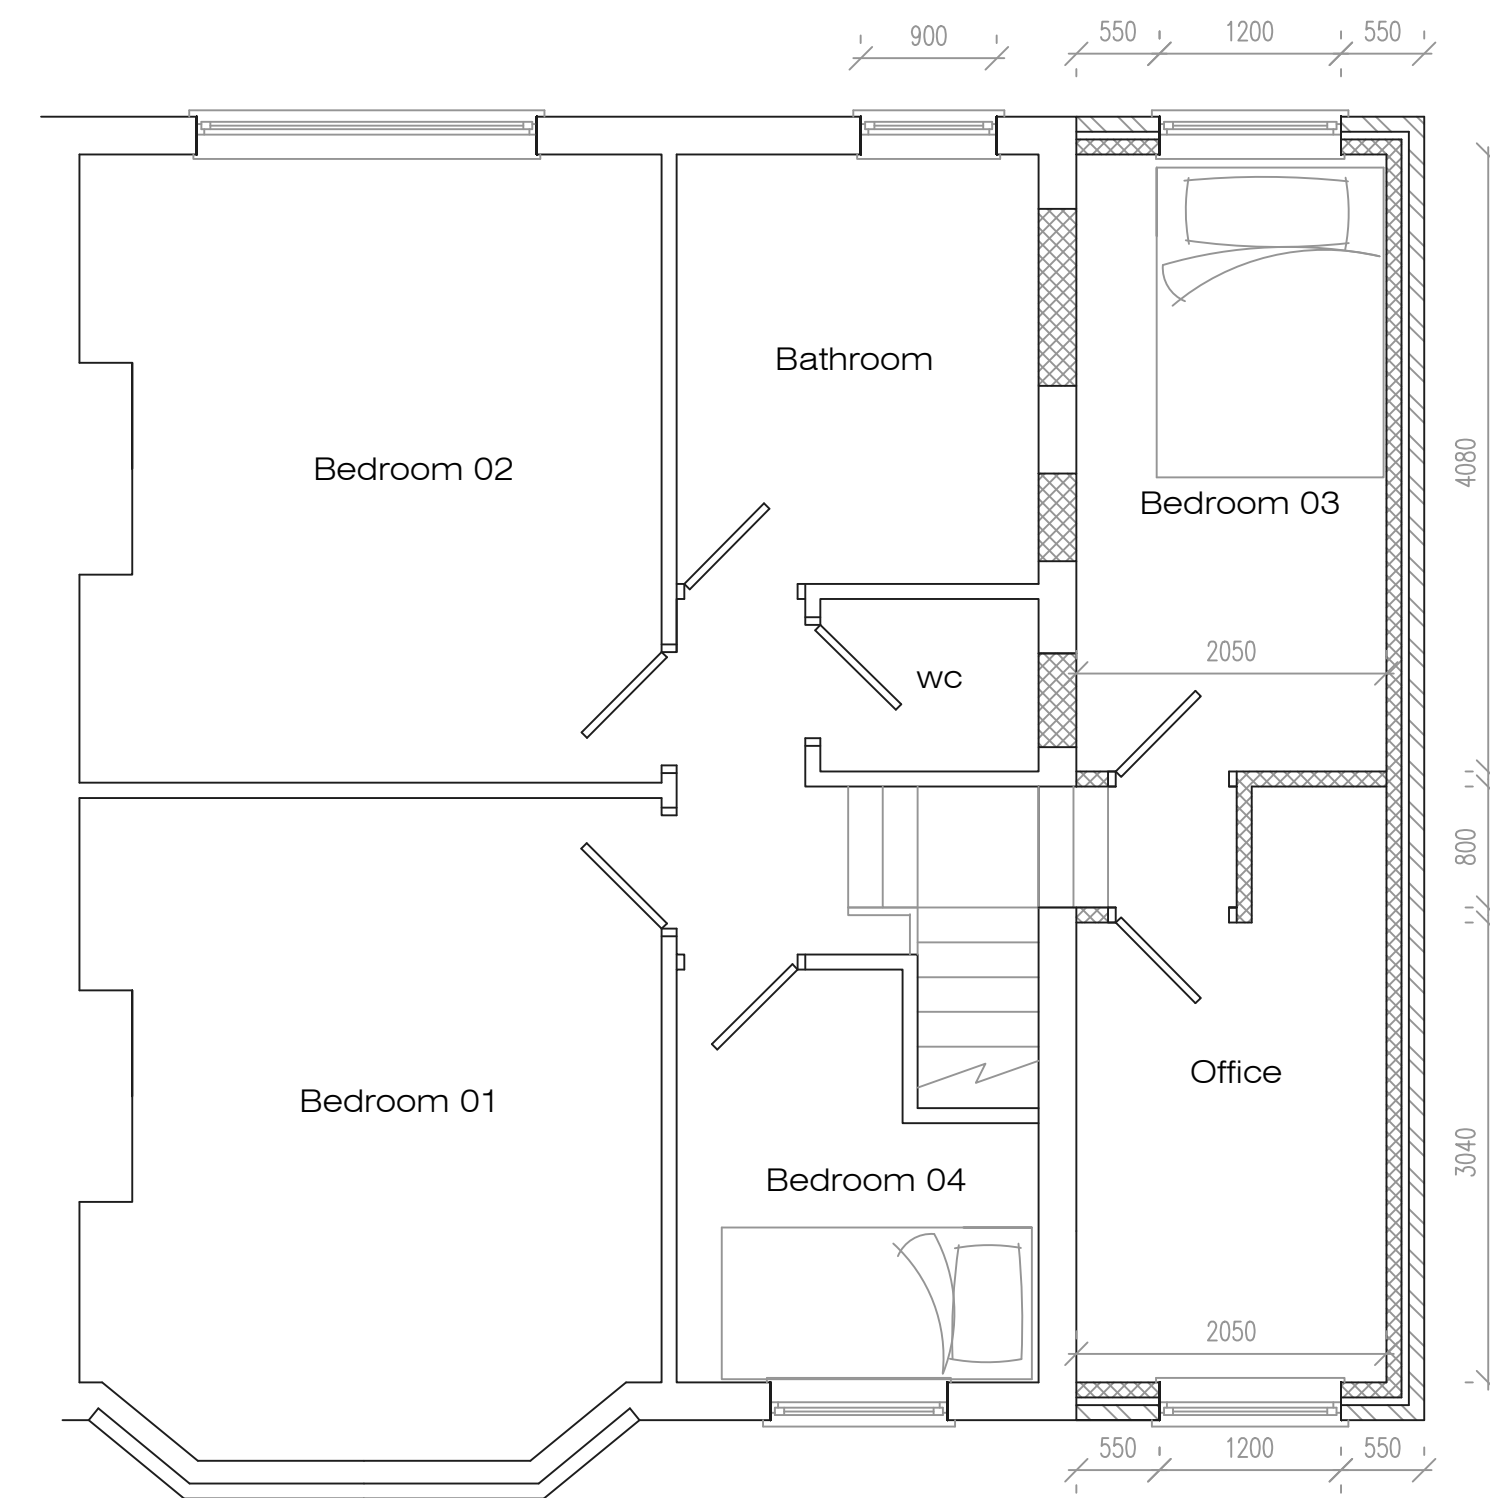

Proposed First Floor Plan

|                                                  |       |           |           |         |
|--------------------------------------------------|-------|-----------|-----------|---------|
| Address<br>4 Yew Tree Road, L36                  |       |           |           |         |
| Job Title<br>Proposed first floor side extension |       |           |           |         |
| Drawing title<br>Proposed Plans                  |       |           |           |         |
| Chkd                                             | Appvd | date      | scale     | Dwg No. |
|                                                  |       | April '23 | 1:50 ● A1 | 002     |