



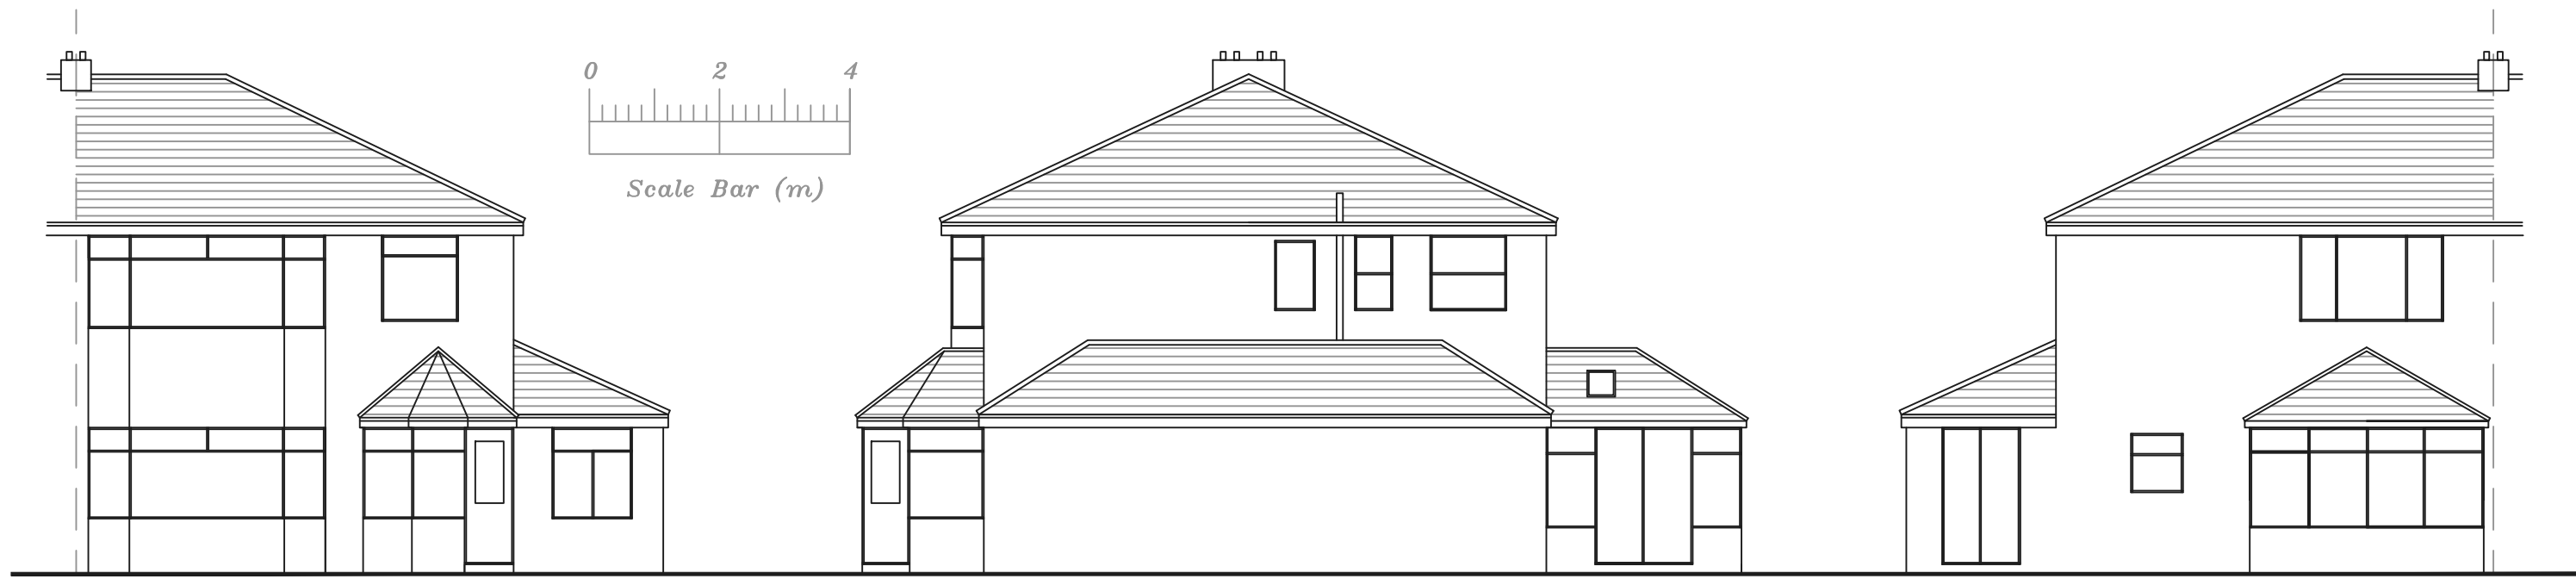


Existing Front Elevation

Existing Side Elevation

Existing Rear Elevation

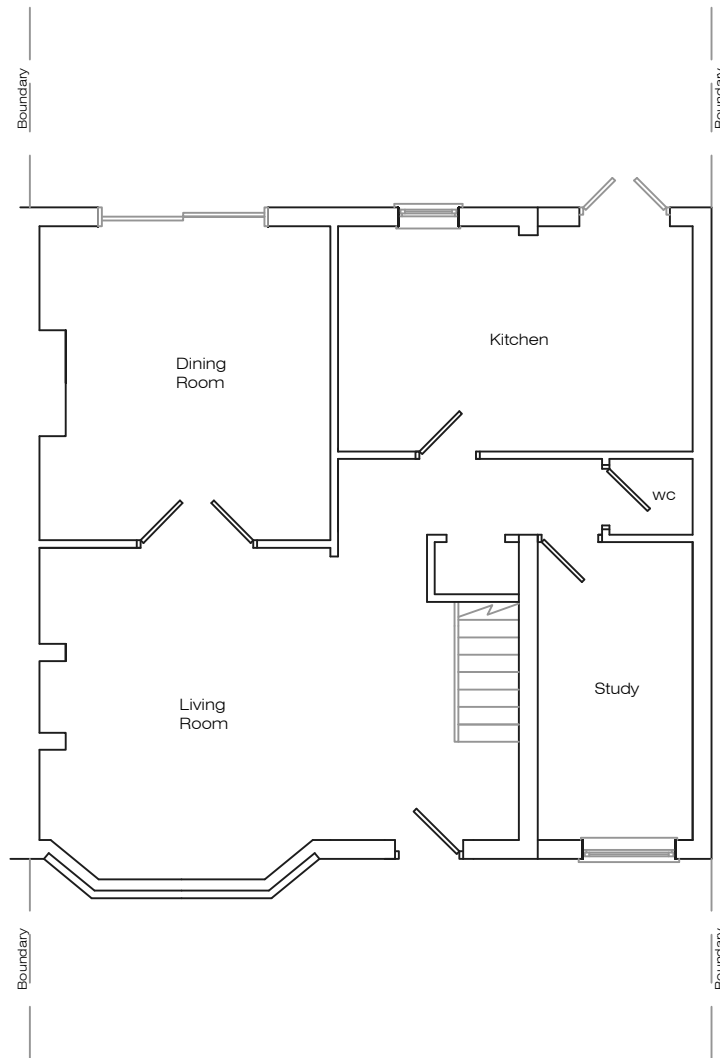

Existing Ground Floor Plan

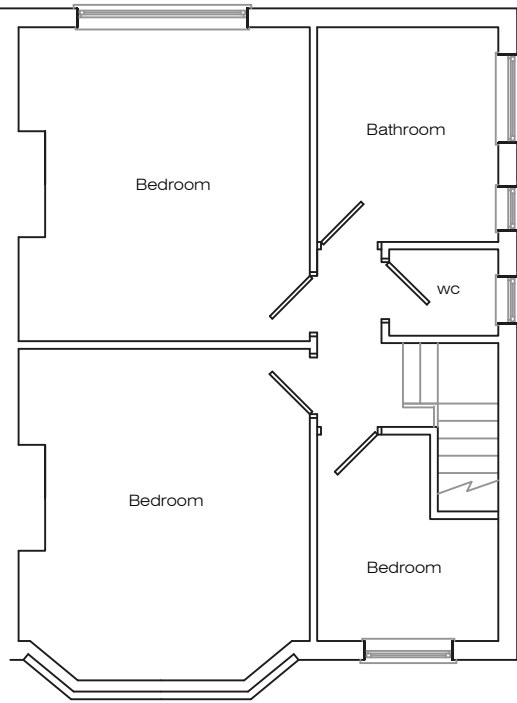

Existing First Floor Plan

|                                     |       |           |            |
|-------------------------------------|-------|-----------|------------|
| Address                             |       |           |            |
| 4 Yew Tree Road, L36                |       |           |            |
| Job Title                           |       |           |            |
| Proposed first floor side extension |       |           |            |
| Drawing title                       |       |           |            |
| Existing Plans                      |       |           |            |
| Chkd                                | Appvd | date      | scale      |
|                                     |       | April '23 | 1:100 @ A2 |
| Dwg No.                             |       |           | 001        |