

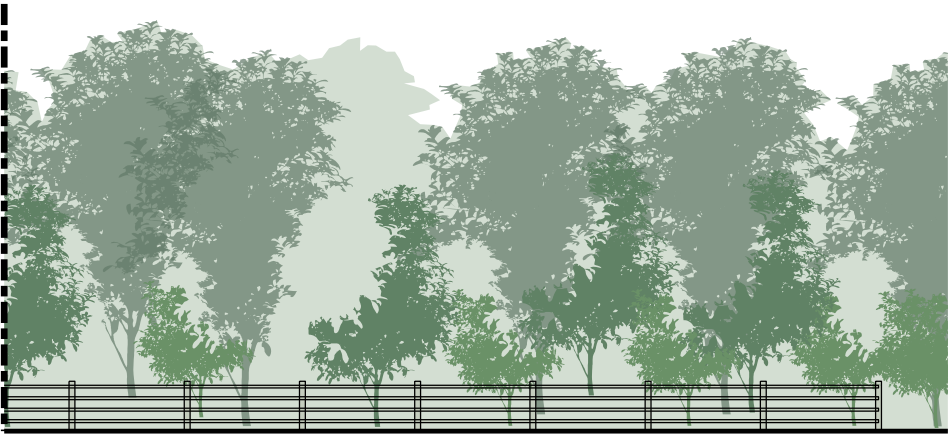
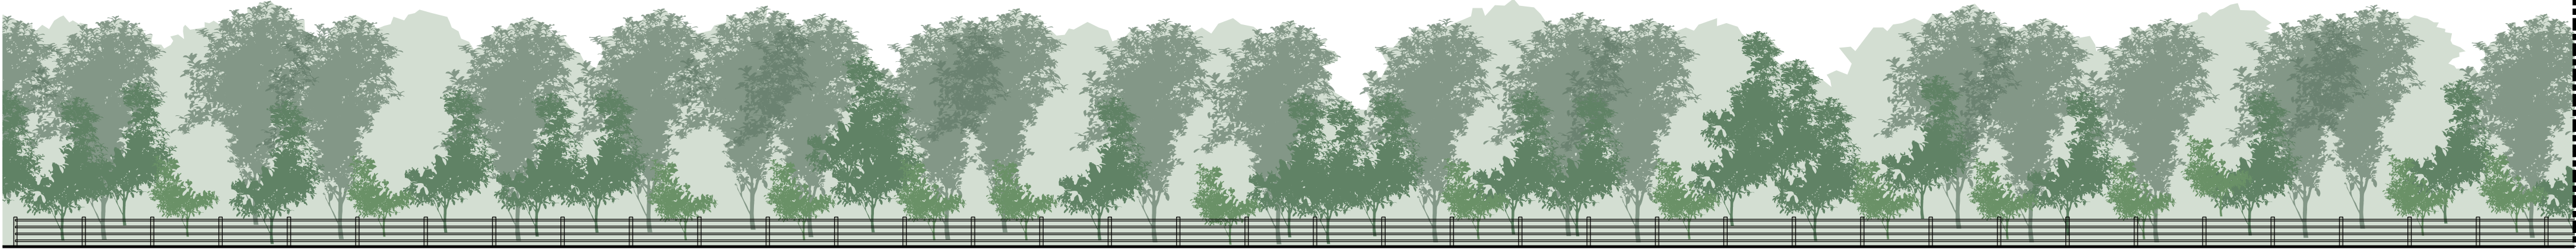




Elevation Key - Existing
1:500 @ A2

 




01 West Elevation - Existing
1:500 @ A2

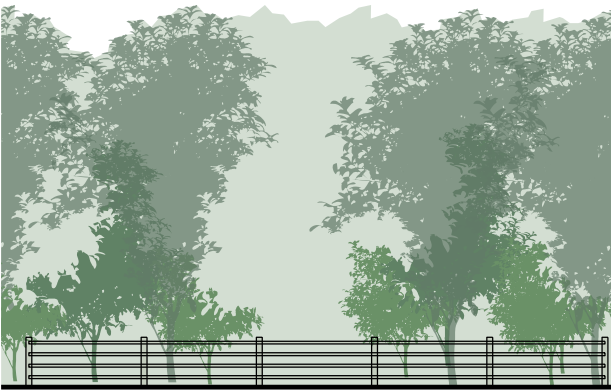


02 North Elevation - Existing
1:500 @ A2

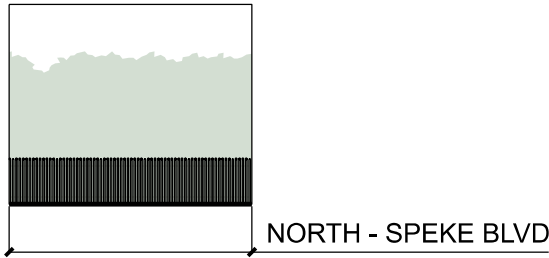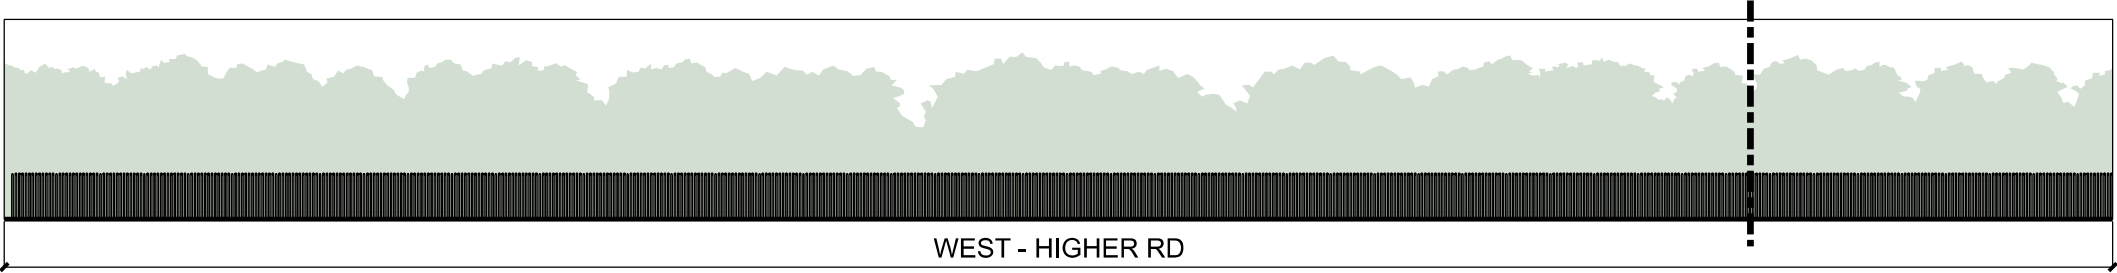

Elevation Key - Proposed
1:500 @ A2

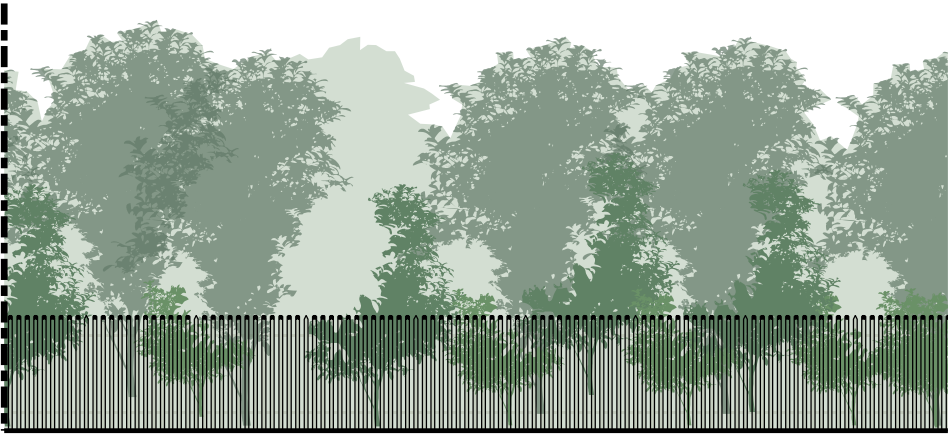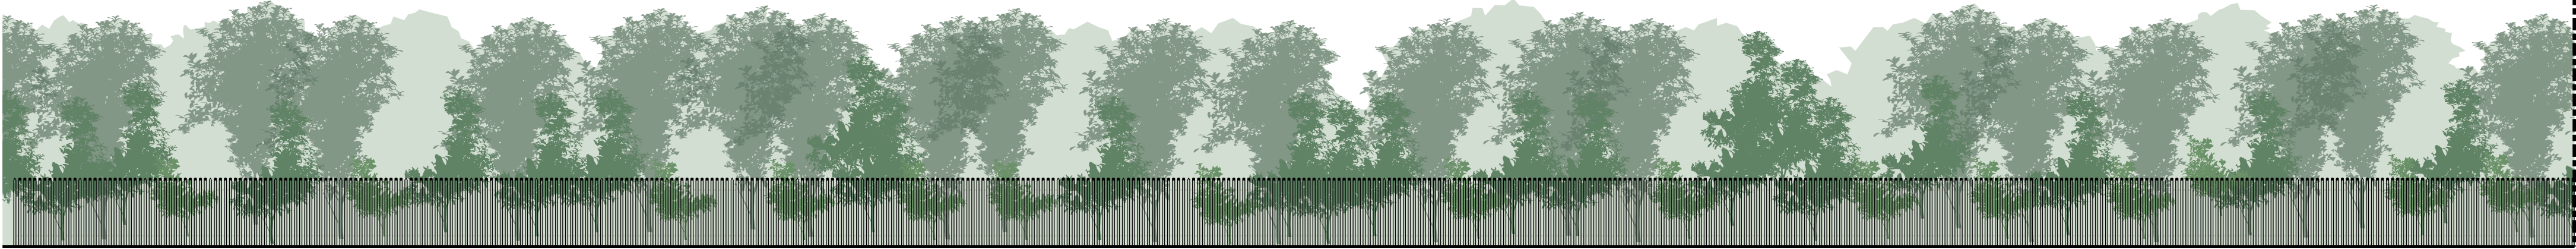 

03 West Elevation - Proposed
1:500 @ A2

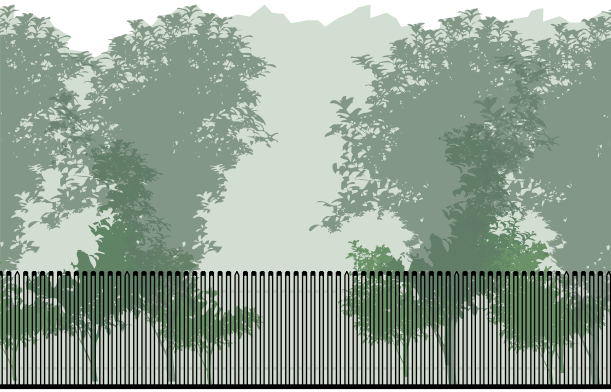

04 North Elevation - Proposed
1:500 @ A2



esa
architecture
member of WSP

70 Chancery Lane, London
WC2A 1AF

t: 020 7314 5000
e: info@esa-ltd.com
w: www.esa-ltd.com

WSP (Real Estate and Infrastructure) Limited. Reg'd in England & Wales
(Registered. No. 12475960) at 70 Chancery Lane, London, WC2A 1AF

Project
JLR Halewood Higher Rd Fence Line
Drawing Title
Site Elevations Existing and Proposed

Client
JLR

Drawing No.
0028072-ESA-HW-00-DR-A-0502

Project No. **UK0028072.8710** Suitability **S2** Rev. **P00**

Drawn **JR** Chk'd **JR** App'd **JR** Date **20/11/2025** Scale@A2: **500**
Data Classification **confidential** Document Template Version No. **1.00**