


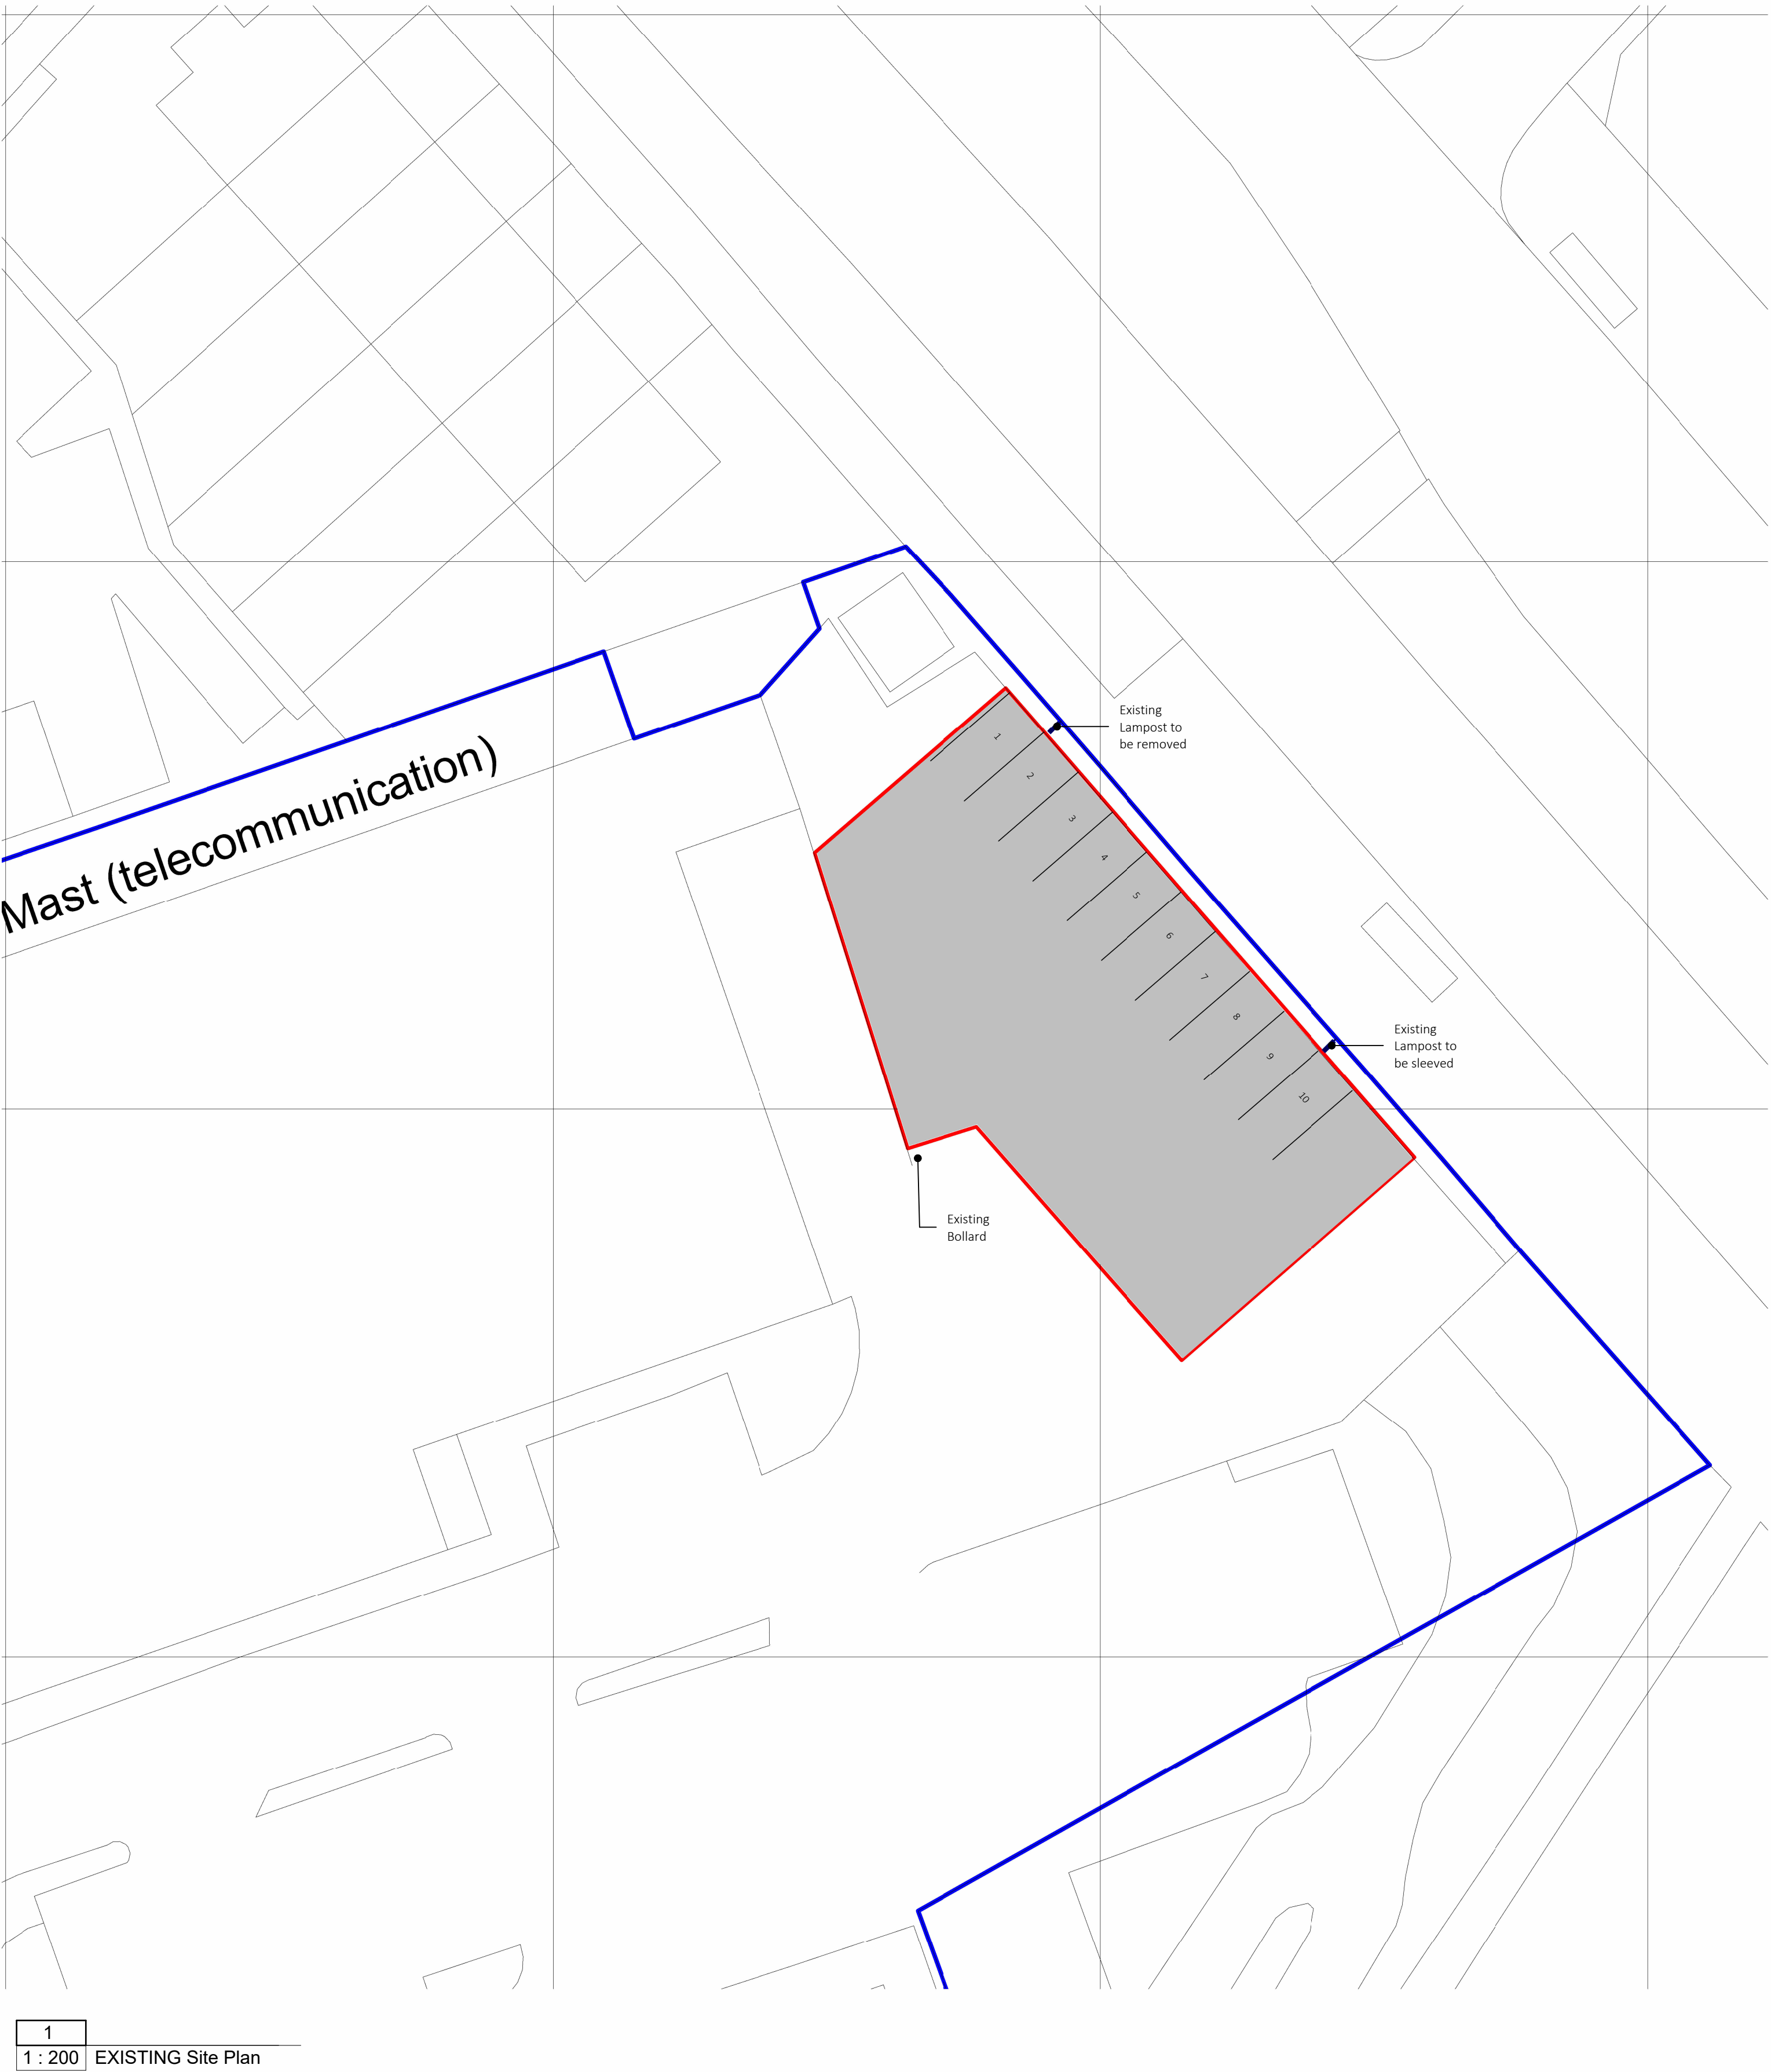

- Area of Proposal
- Overall Site Boundary
- Soft Landscaping
- Fresh Tarmac will be laid on all hard surfaces
- Existing/Retained Parking Bays
 - Existing Bollard
- Existing Signage
 - Existing/Retained CCTV Post

NOTES

1. Colours used in key are for diagrammatic purposes only.

2. The existing access and egress to site is to remain unchanged.

1
1 : 200 EXISTING Site Plan

CONTRACTORS ARE NOT TO SCALE DIMENSIONS FROM THIS DRAWING

						ARCHITECT that THIS DRAWING IS COPYRIGHT The Cottage West Hampstead NW3 444 207 081 4316 info@architectthat.com www.architectthat.com scale As indicated @ A1 drawn by TC audited by LL		drawing title EXISTING Site Plan client Be.EV  project Liverpool Road Retail Park stage 3 suitability code S2 revision P2 job no 596-728 dwg no - 3.0.002		
P2	2025.11.07	Planning Issue	TC	LL						
P1	2025.10.07	Planning Issue	TC	LL						
rev	date	description		revised by	audited by					
		