


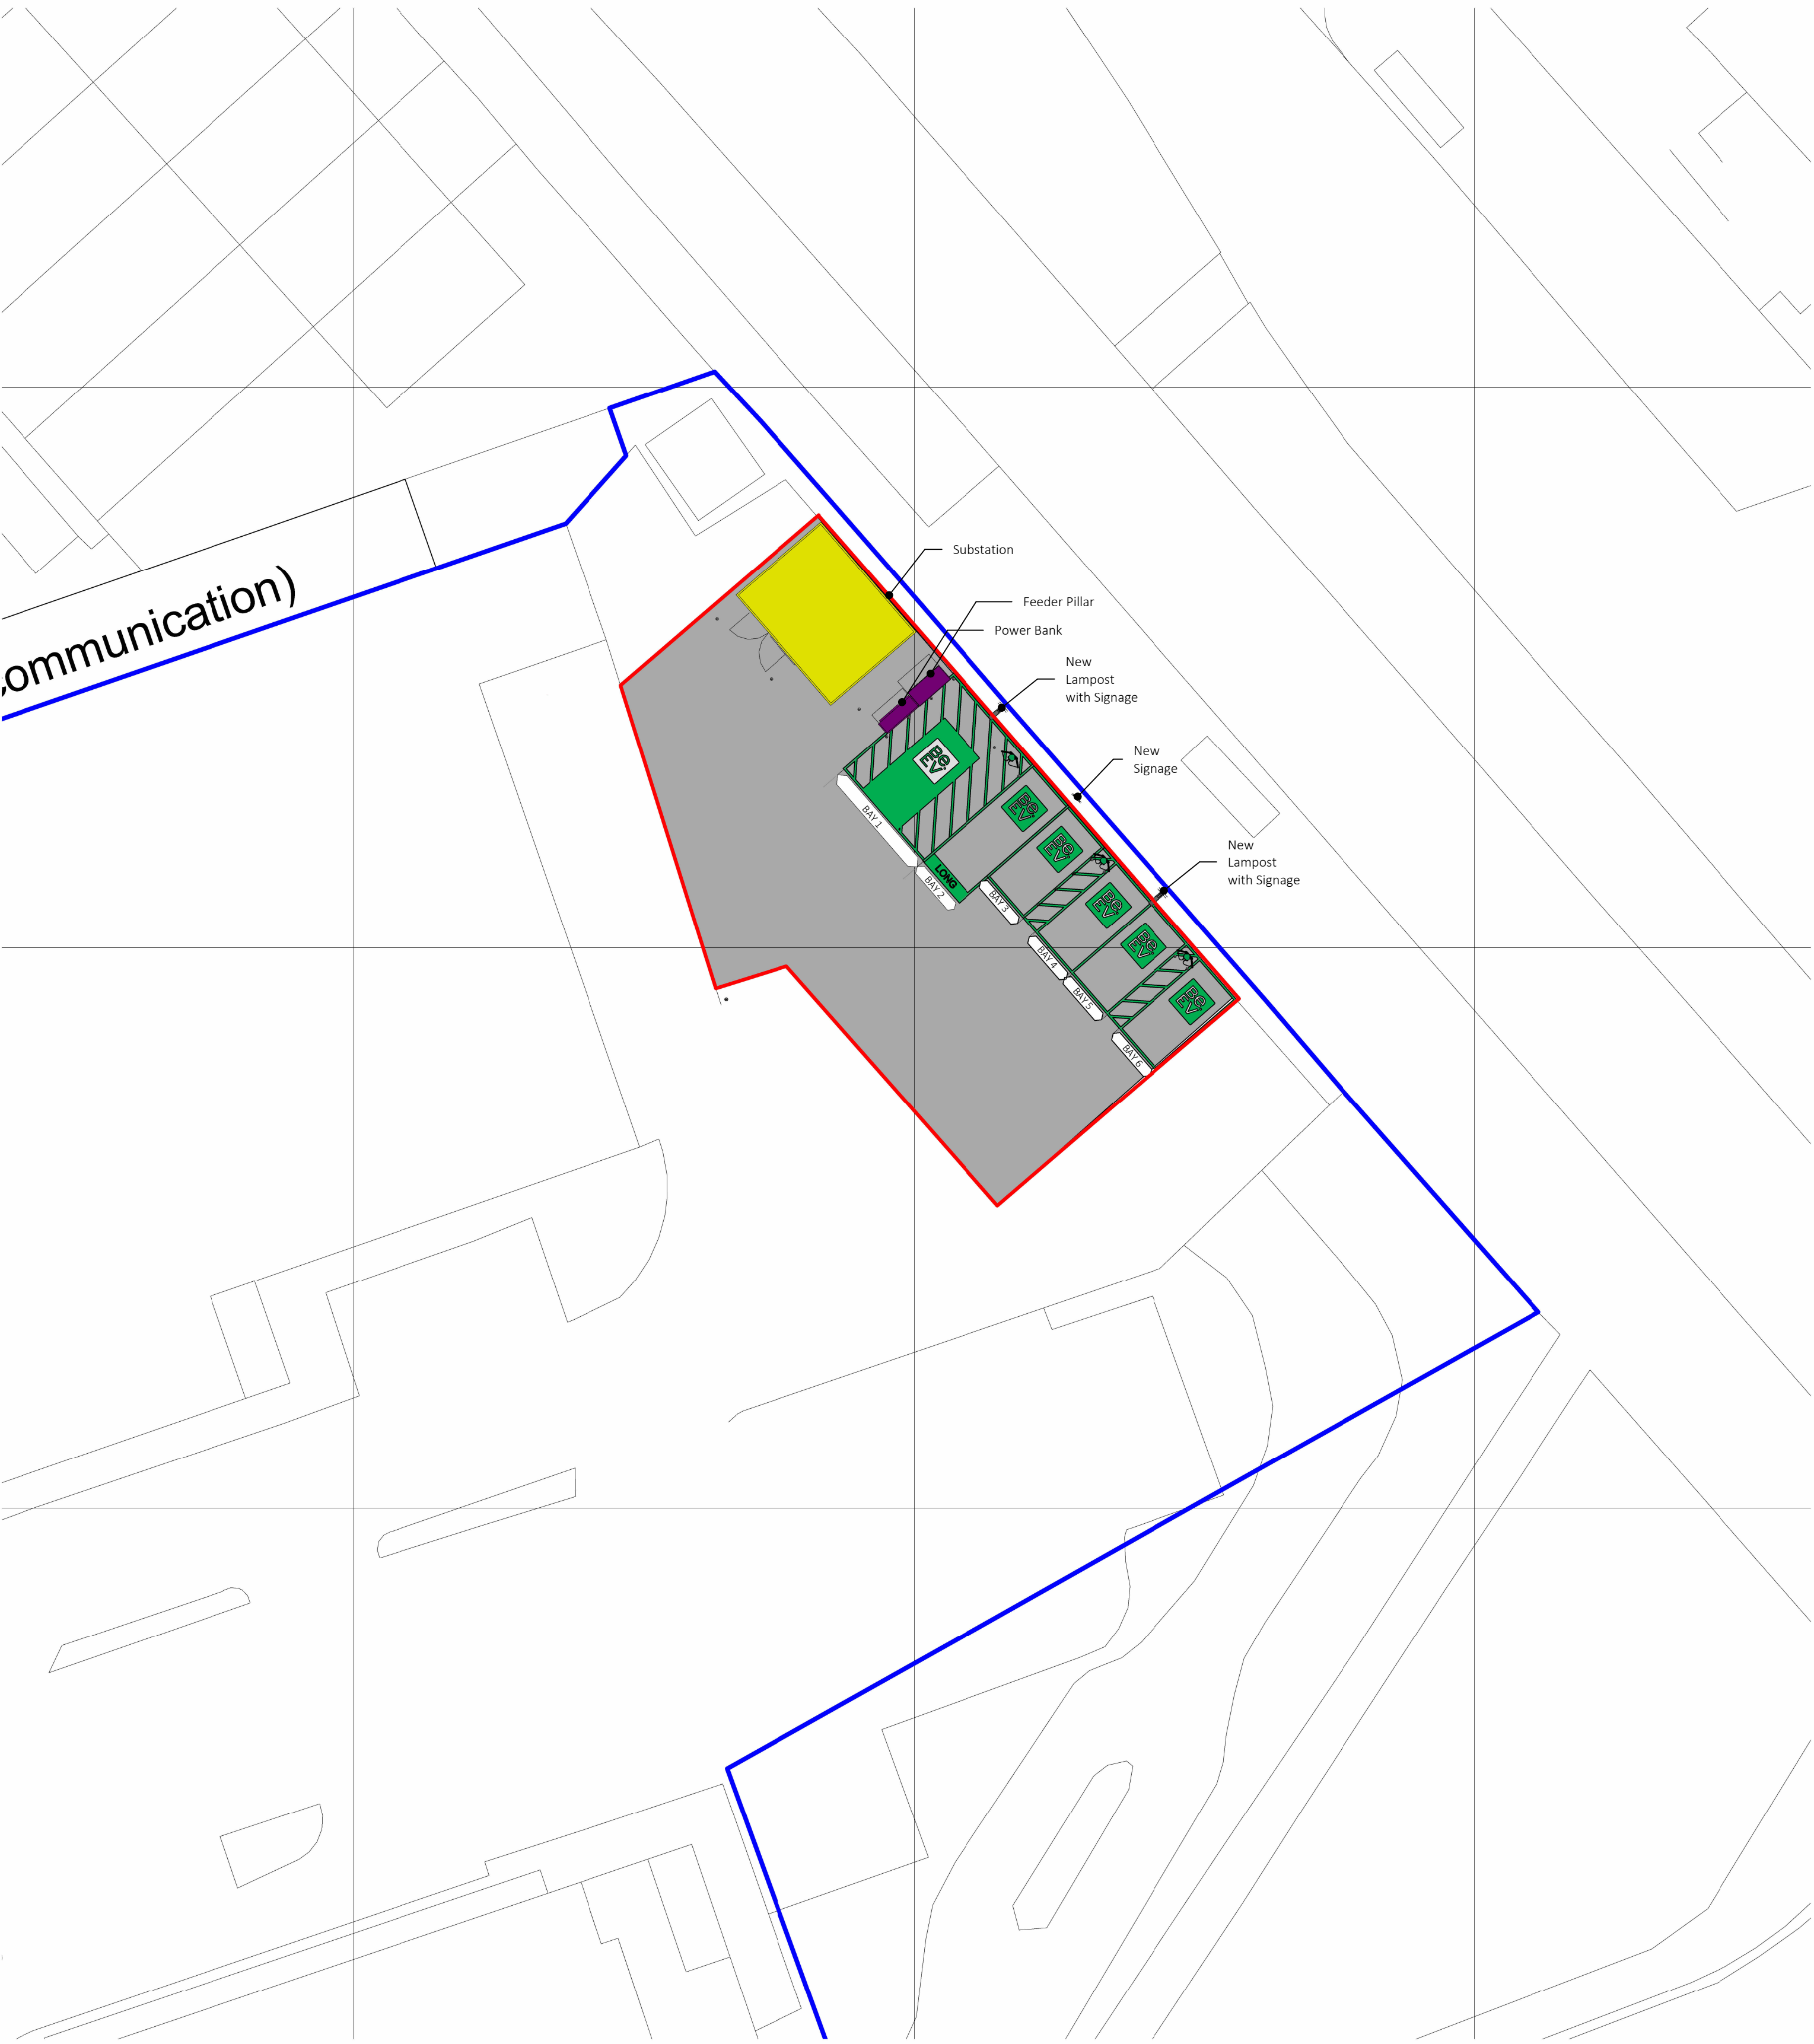

- Area of Proposal
- Overall Site Boundary
- Substation
- Kempower Power Bank
- Feeder Pillar
- Charger Post
- Soft Landscaping
- Fresh Tarmac will be laid on all hard surfaces
- Proposed EV Bays will be marked with clean and vibrant green Be.EV markings in RAL Design 1506060 (Energy Green)
- Existing/Retained Parking Bays
- Proposed Bollard
- Proposed Lamp Post
- Proposed Signage
- Existing/Retained CCTV Post

NOTES

1. Colours used in key are for diagrammatic purposes only.

2. The existing access and egress to site is to remain unchanged.

1
1 : 200 PROPOSED Site Plan

CONTRACTORS ARE NOT TO SCALE DIMENSIONS FROM THIS DRAWING

					drawing title PROPOSED Site Plan	
P2 P1		2025.11.07 2025.10.07	Update to Proposed Layout Planning Issue	TC TC	LL LL	
rev	date	description		revised by	audited by	
N		0 10m 20m				
ARCHITECT that		THIS DRAWING IS COPYRIGHT The Cottage West Hampstead NW3		+44 207 081 4316 info@architectthat.com www.architectthat.com		
scale As indicated @ A1	drawn by TC	audited by LL	stage 3		suitability code S2	revision P2
		job no 596-728	dwg no - 3.1.001			