




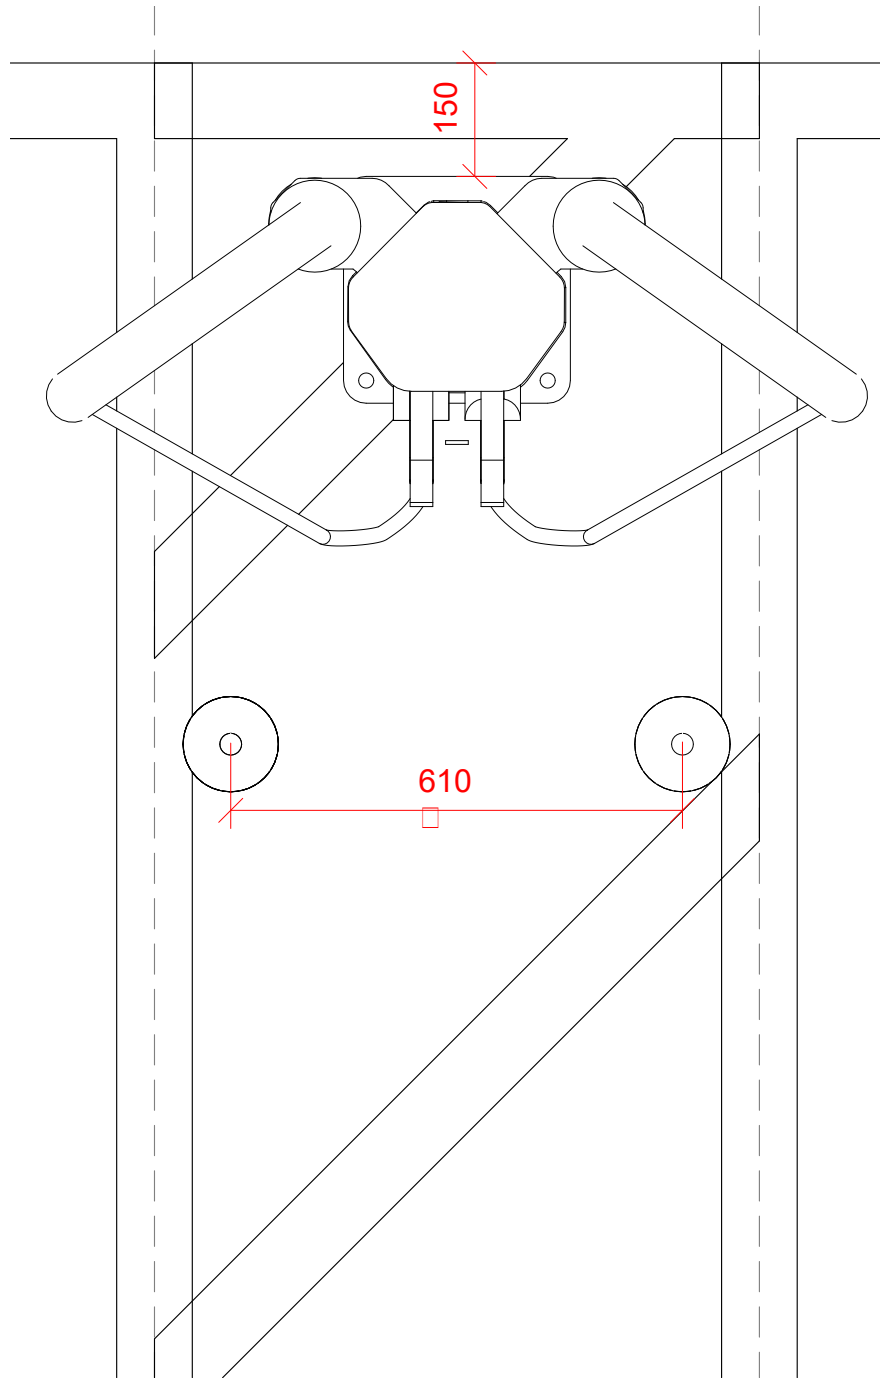

1
1 : 10 Standard Charger Setting Out

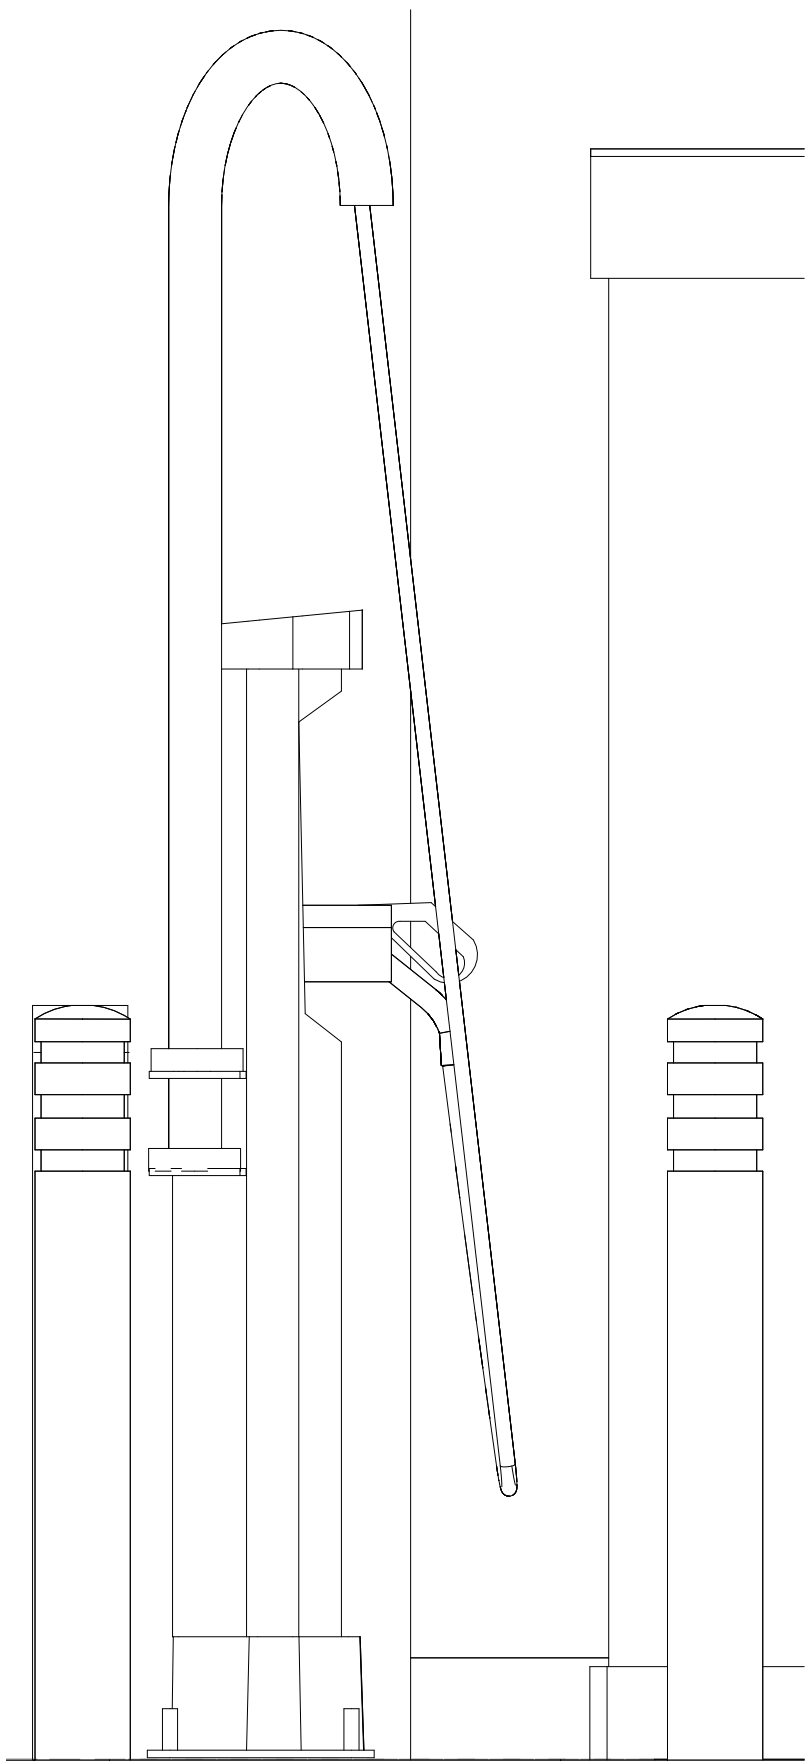

2
1 : 10 Charger Side Elevation

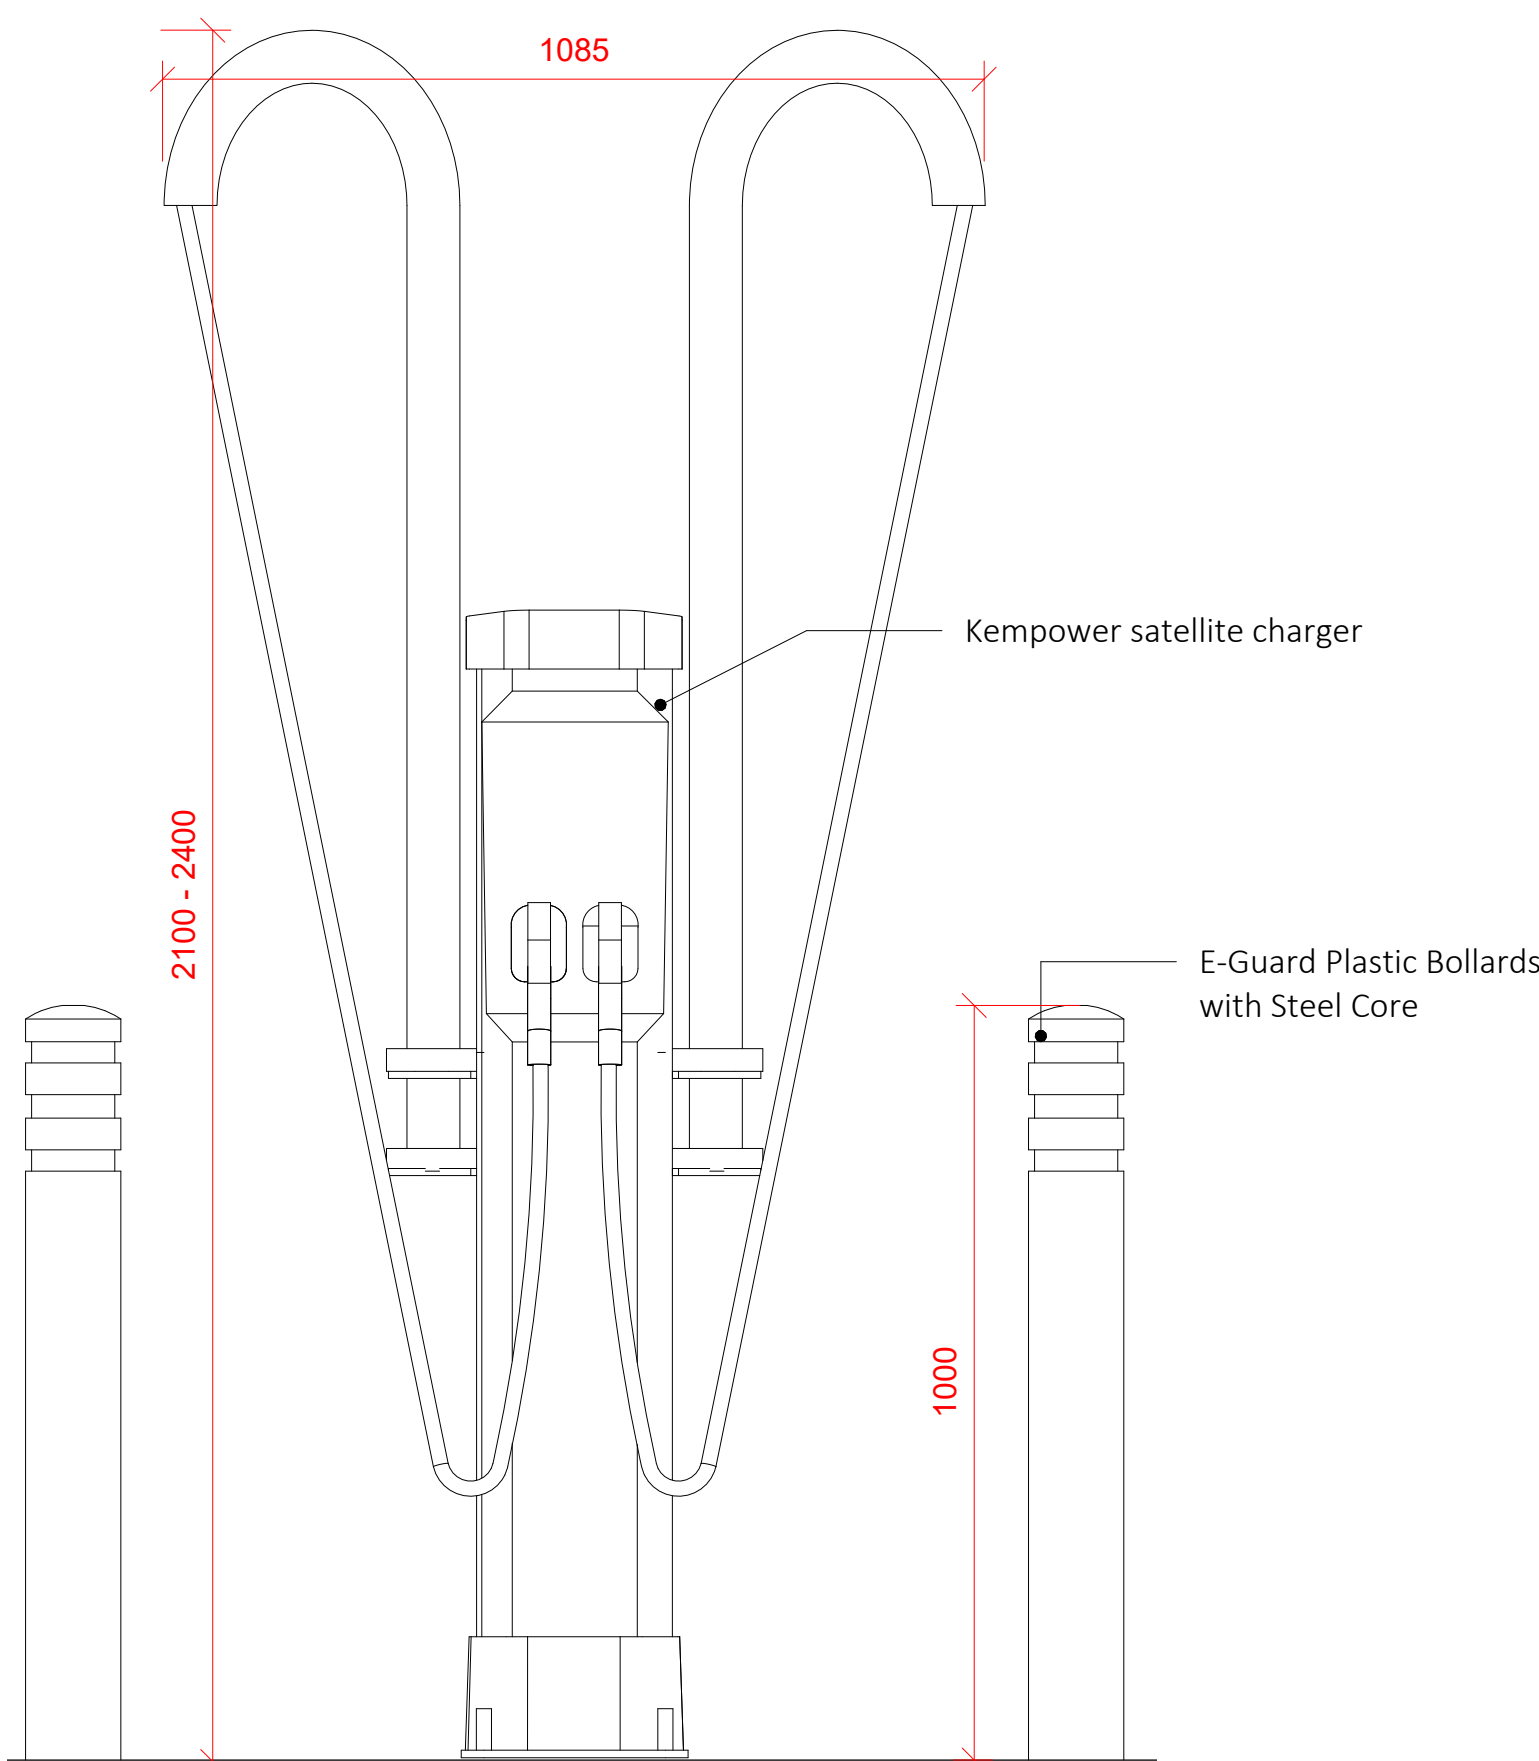

3
1 : 10 Charger Front Elevation



Example Dual Charger

Charger Type	Material
Kempower Satellite Charger (Dual - Ultra Fast Charging)	Steel and aluminium
Colour for Charger	
RAL Design 1506060 (Energy Green)	

P2	2025.11.07	Planning Issue	TC	LL
P1	2025.10.07	Planning Issue	TC	LL
rev	date	description	revised by	audited by
00.2m1m0.1m0.5m				
scale 1 : 10 @ A1	drawn by TC	audited by LL		

ARCHITECT
that

THIS DRAWING IS COPYRIGHT
The Cottage
West Hampstead
NW3
+44 207 081 4316
info@architectthat.com
www.architectthat.com

CONTRACTORS ARE NOT TO SCALE DIMENSIONS FROM THIS DRAWING

drawing title Kempower Charger Details		
client Be.EV	project Liverpool Road Retail Park	
stage 3	suitability code S2	revision P2
job no 596-728	dwg no - 3.6.001	