



 


1

1 : 20 Substation A Roof Plan

 

3

1 : 20 Substation Side

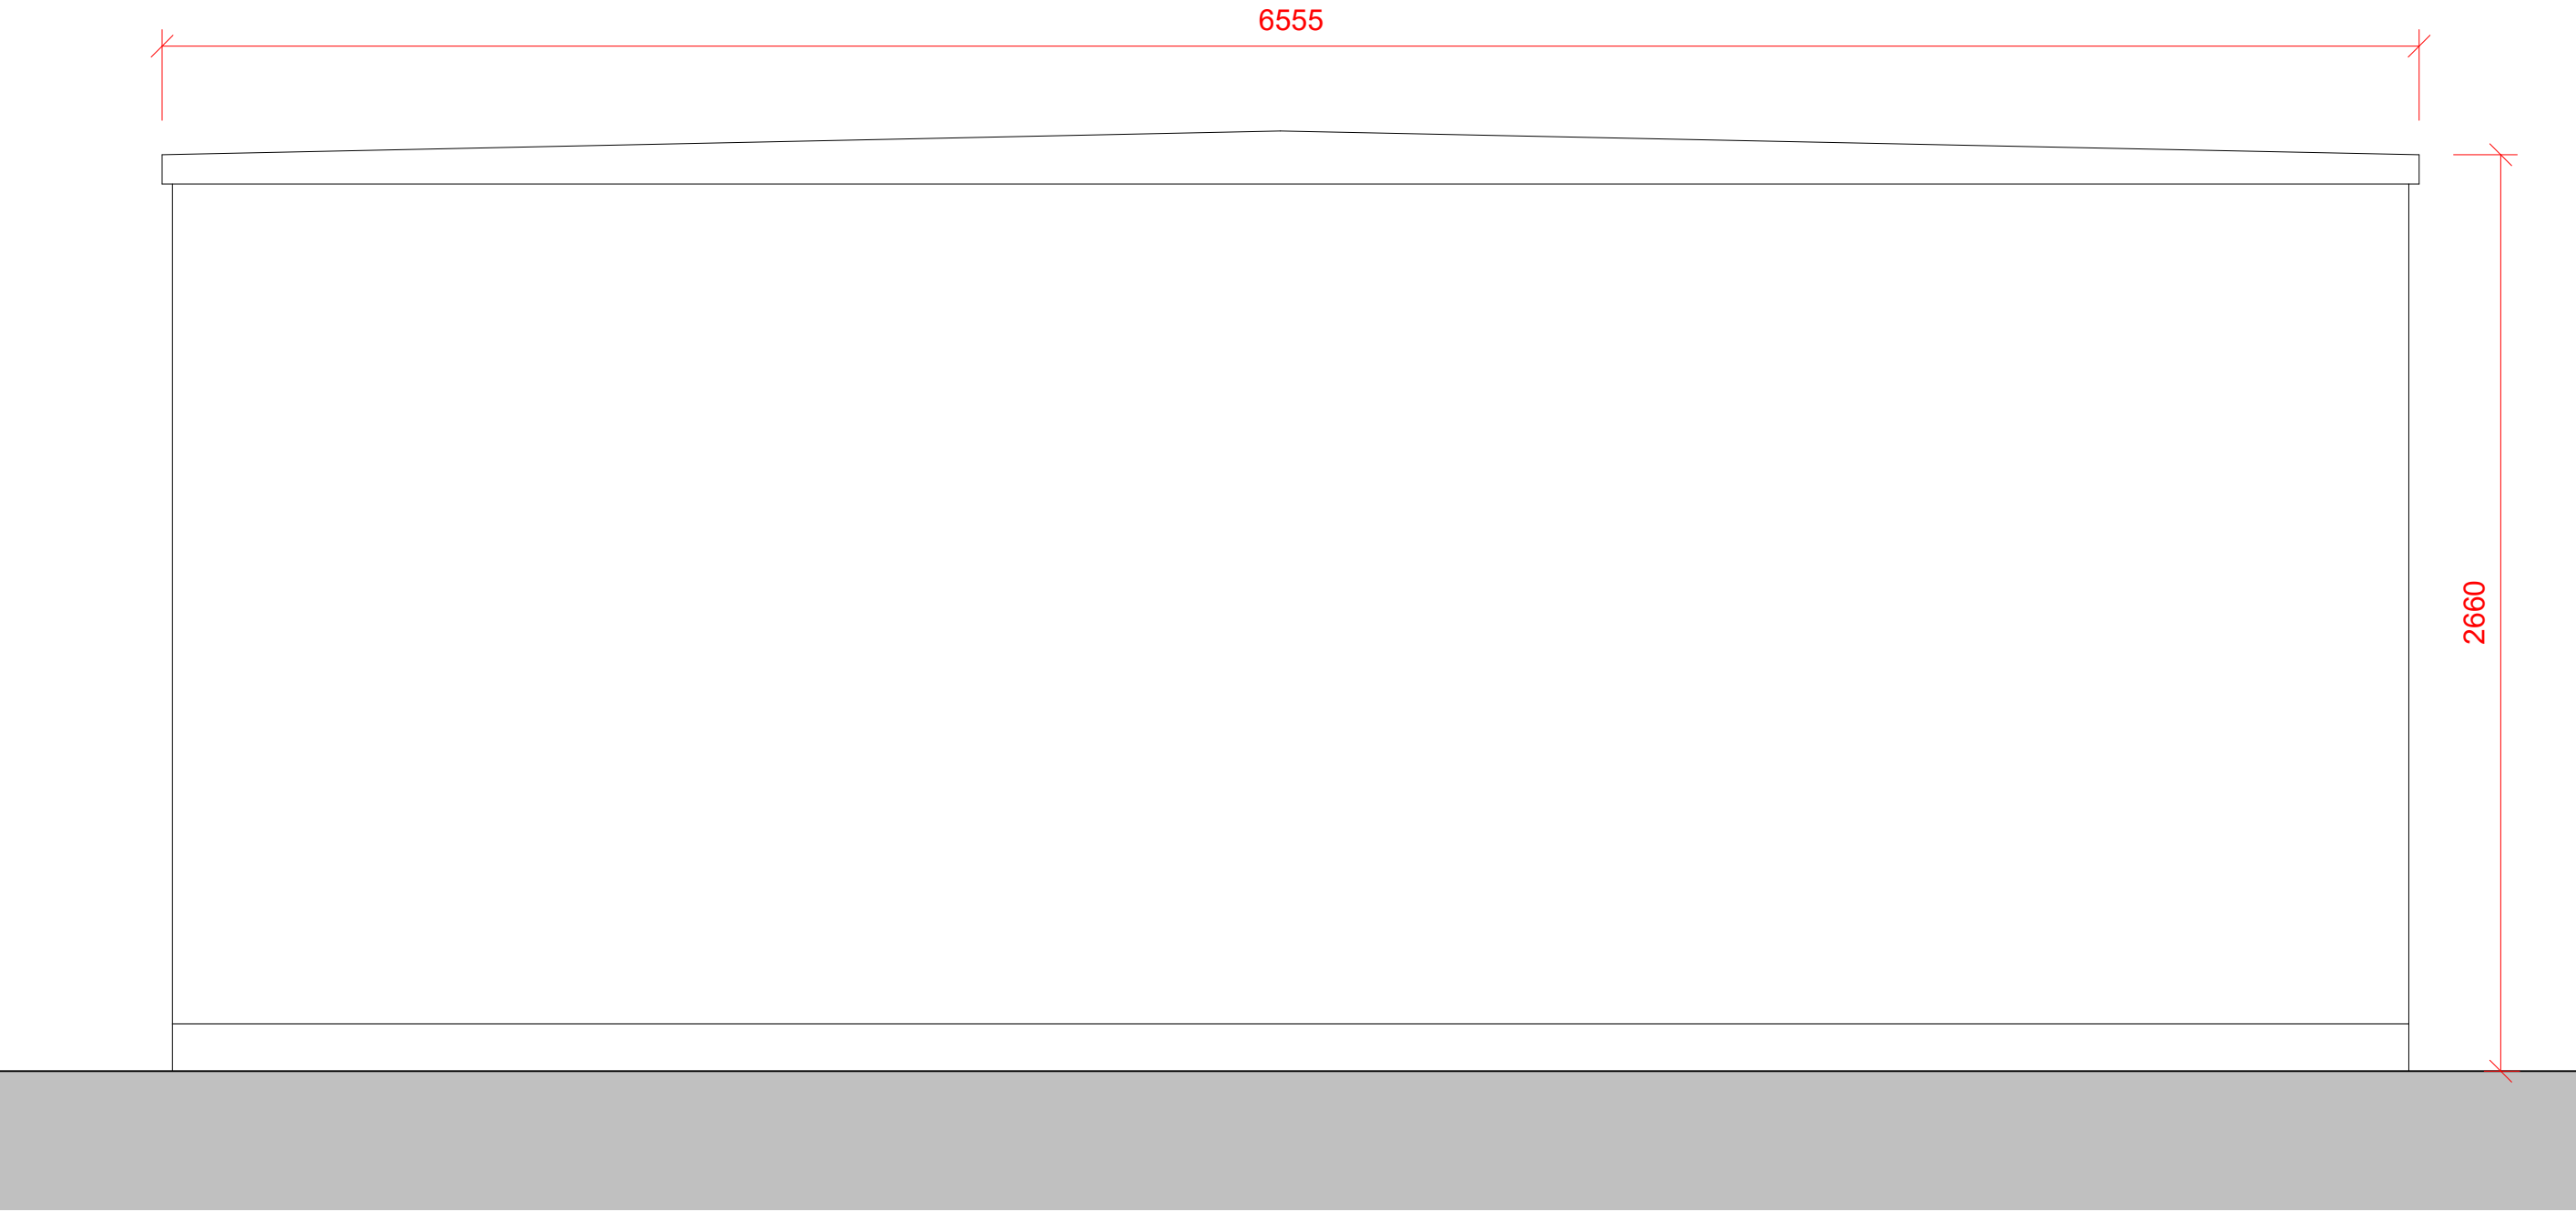

2

1 : 20 Substation Front

Substation Type A & B

GRP Substation

Colour for Substation

RAL Design 1506060 (Energy Green)

NOTE cont.

Local planning policy to be reviewed to determine whether planning permission is required for the substation.

Substation sizes indicative only, please confirm actual size with manufacture

P2	2025.11.07	Planning Issue	TC	LL	
P1	2025.10.07	Planning Issue	TC	LL	
rev	date	description		revised by	audited by
		00.2m0.4m0.6m0.8m1m1.2m1.4m1.6m1.8m2m			

ARCHITECT
that

THIS DRAWING IS COPYRIGHT

The Cottage
West Hampstead
NW3

+44 207 081 4316
info@architectthat.com
www.architectthat.com

scale
As indicated
@ A1

drawn by
TC

audited by
LL

drawing title Substation Details Type A				
client Be.EV	project Liverpool Road Retail Park			
stage 3	suitability code S2	revision P2		
job no 596-728			dwg no - 3.6.003a	

CONTRACTORS ARE NOT TO SCALE DIMENSIONS FROM THIS DRAWING