


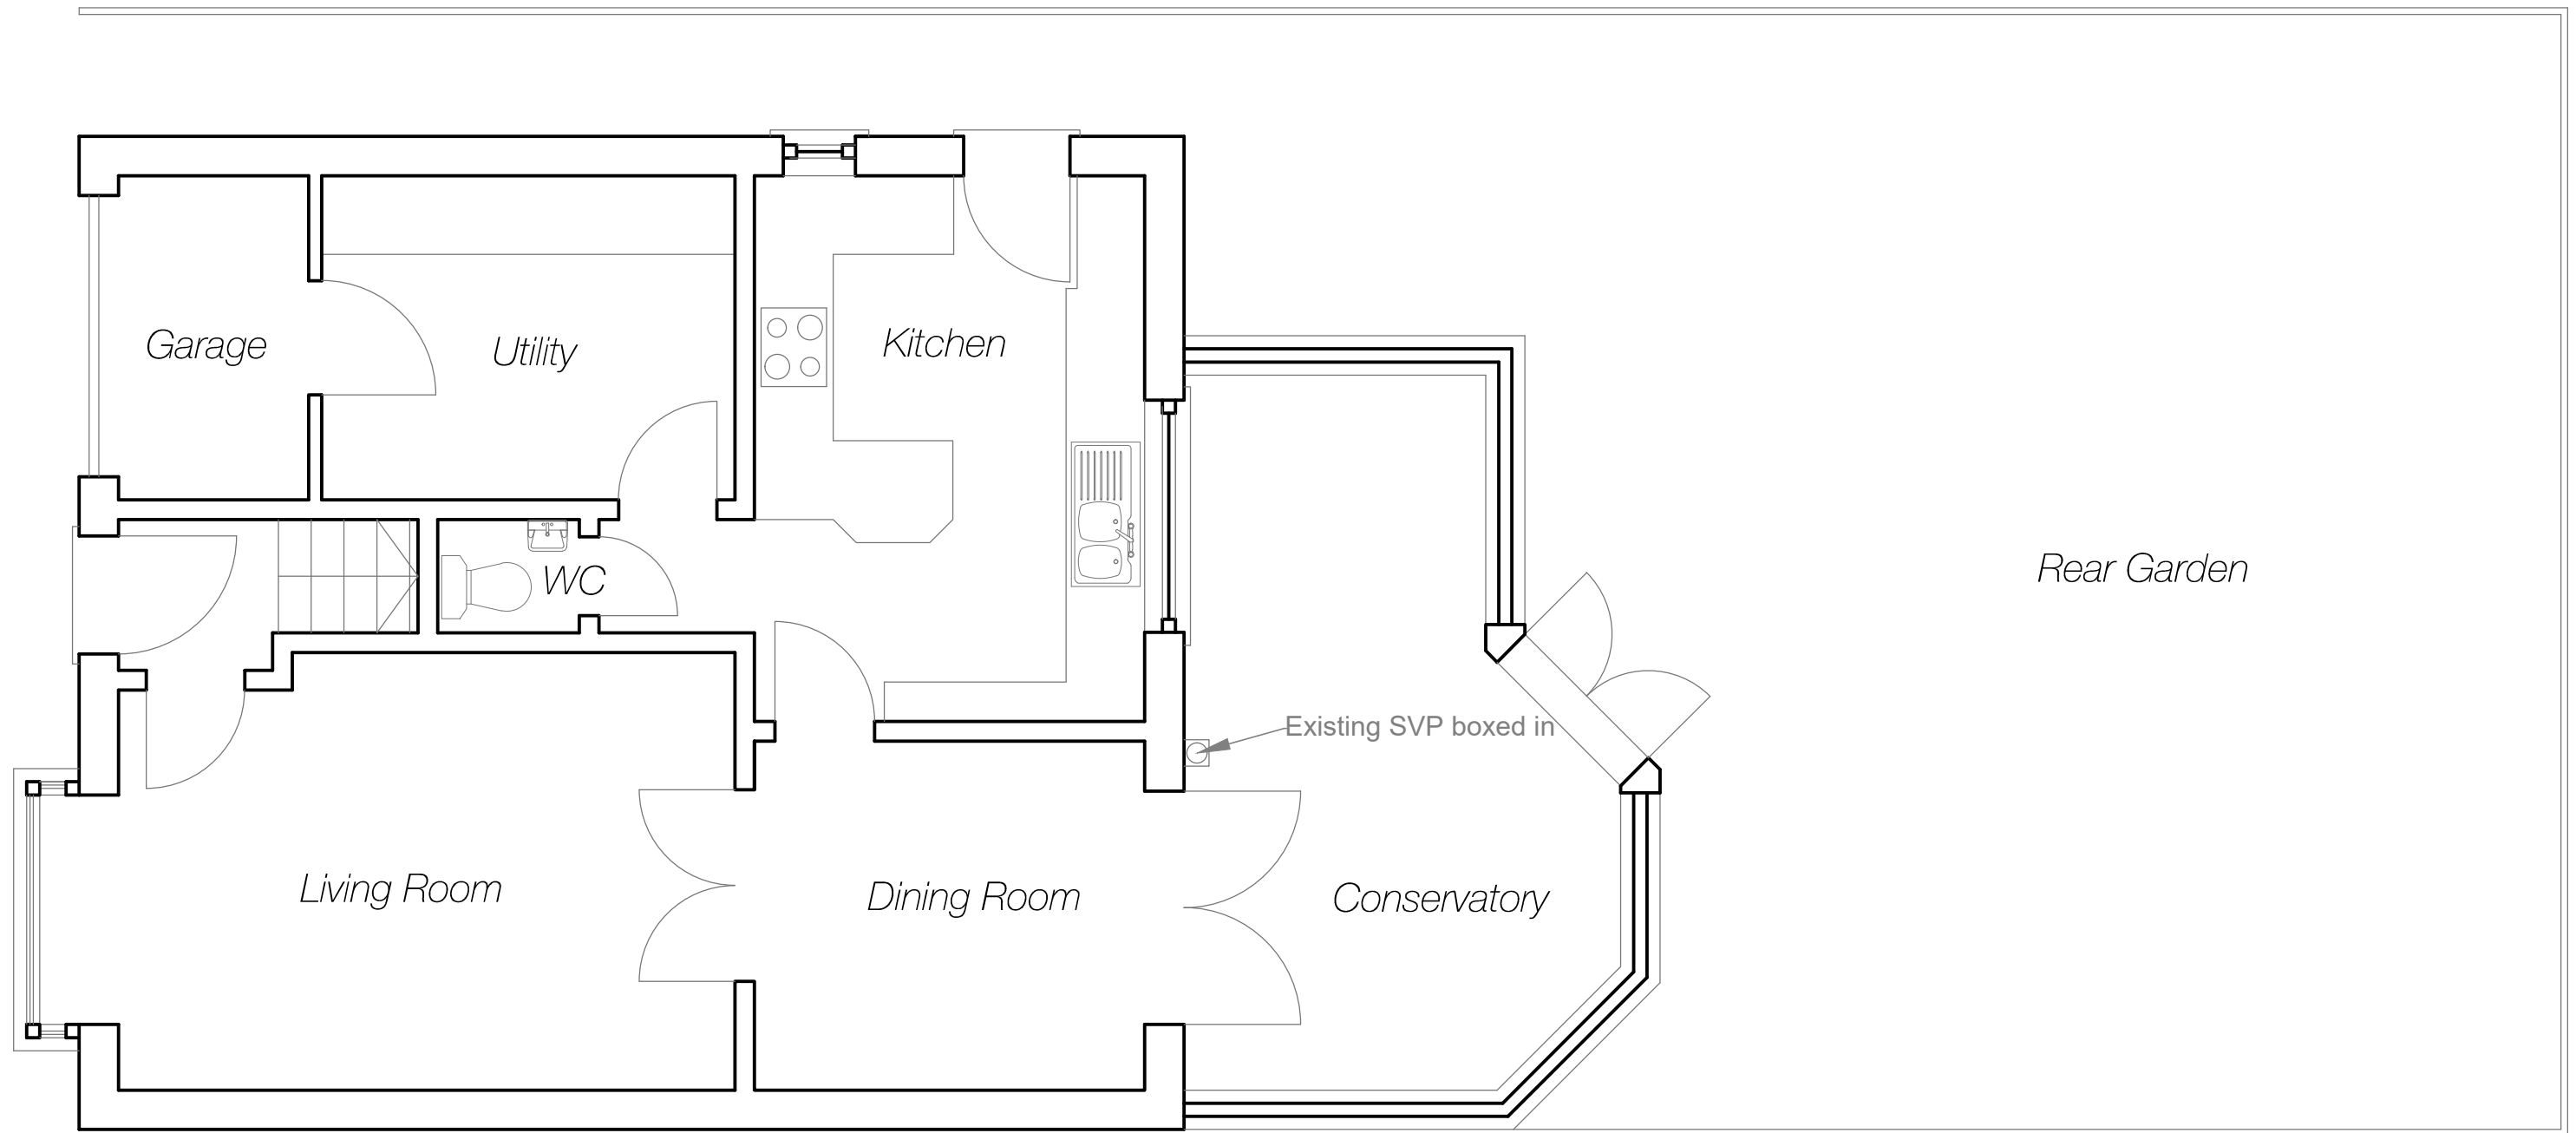

All dimensions in millimeters unless noted otherwise.
All dimensions to be checked on site.
All design information and drawings in this report are for purpose of scheme design, feasibility study and planning permission. Drawings *NOT* to be used for the purpose of construction.

Existing Ground Floor Plan

Scale bar at scale 1:50											
											
0m		1m		2m		3m		4m		5m	
Contract						Scale / Page Size		Date			
Phil & Erin 60 Sandstone Drive, Whiston, Liverpool, L35 7NJ.						1:50 on A3		Jan' '21			
Drawing Title						Drawing number and revision					
Existing Ground Floor Plan						1					