


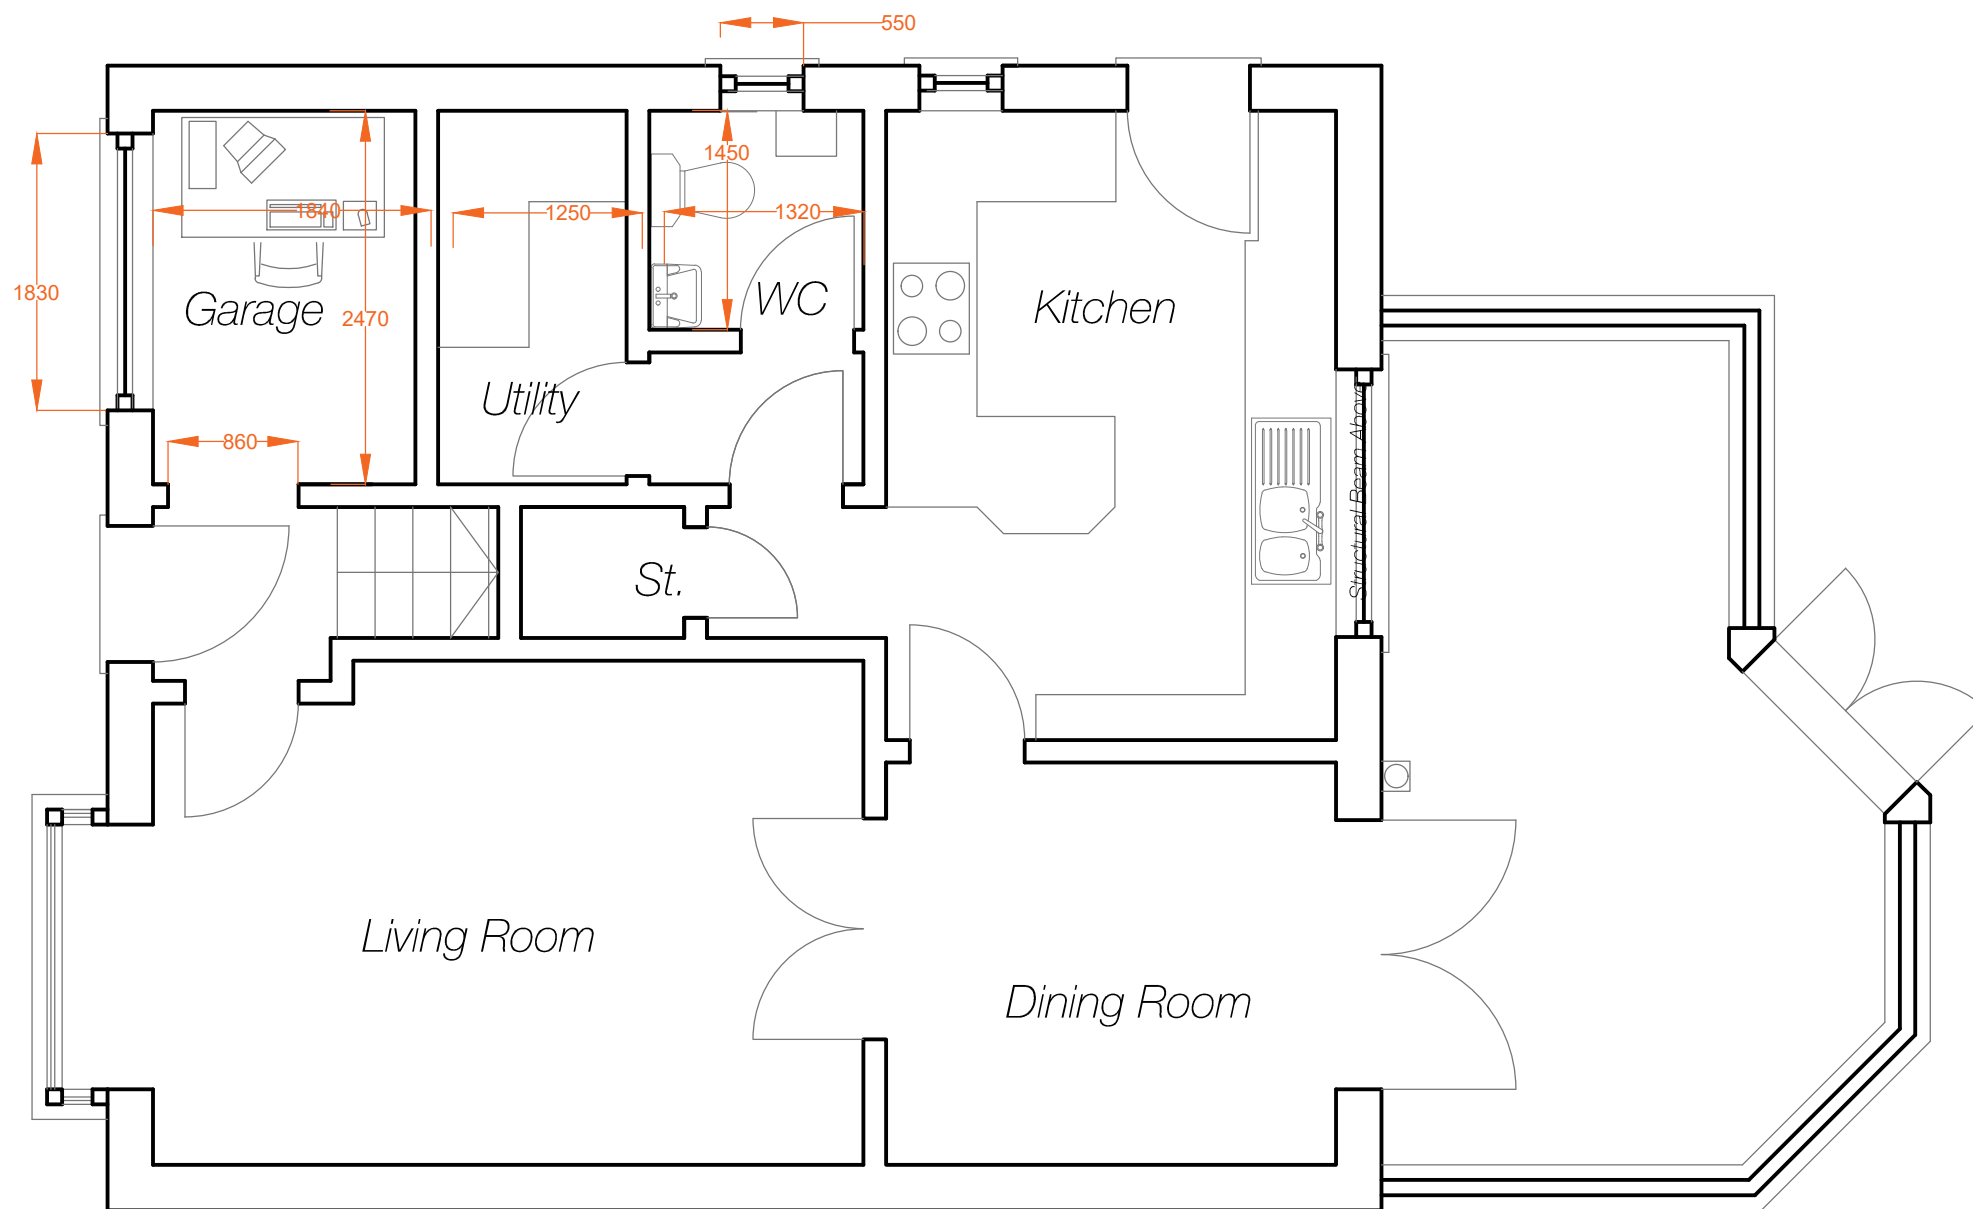

Rear Garden

All dimensions in millimeters unless noted otherwise.
All dimensions to be checked on site.
All design information and drawings in this report are for
purpose of scheme design, feasibility study and planning
permission. Drawings *NOT* to be used for the purpose
of construction.

Proposed Ground Floor Plan

Scale bar at scale 1:50			
0m	1m	2m	3m
4m	5m		
Contract		Scale / Page Size	Date
Phil & Erin 60 Sandstone Drive, Whiston, Liverpool, L35 7NJ.		1:50 on A3	Jan' '21
Drawing Title		Drawing number and revision	
Proposed Ground Floor Plan A		3	