


EXISTING REAR ELEVATION
1:100


EXISTING FRONT ELEVATION
1:100

EXISTING SIDE ELEVATION
1:100


EXISTING SIDE ELEVATION
1:100

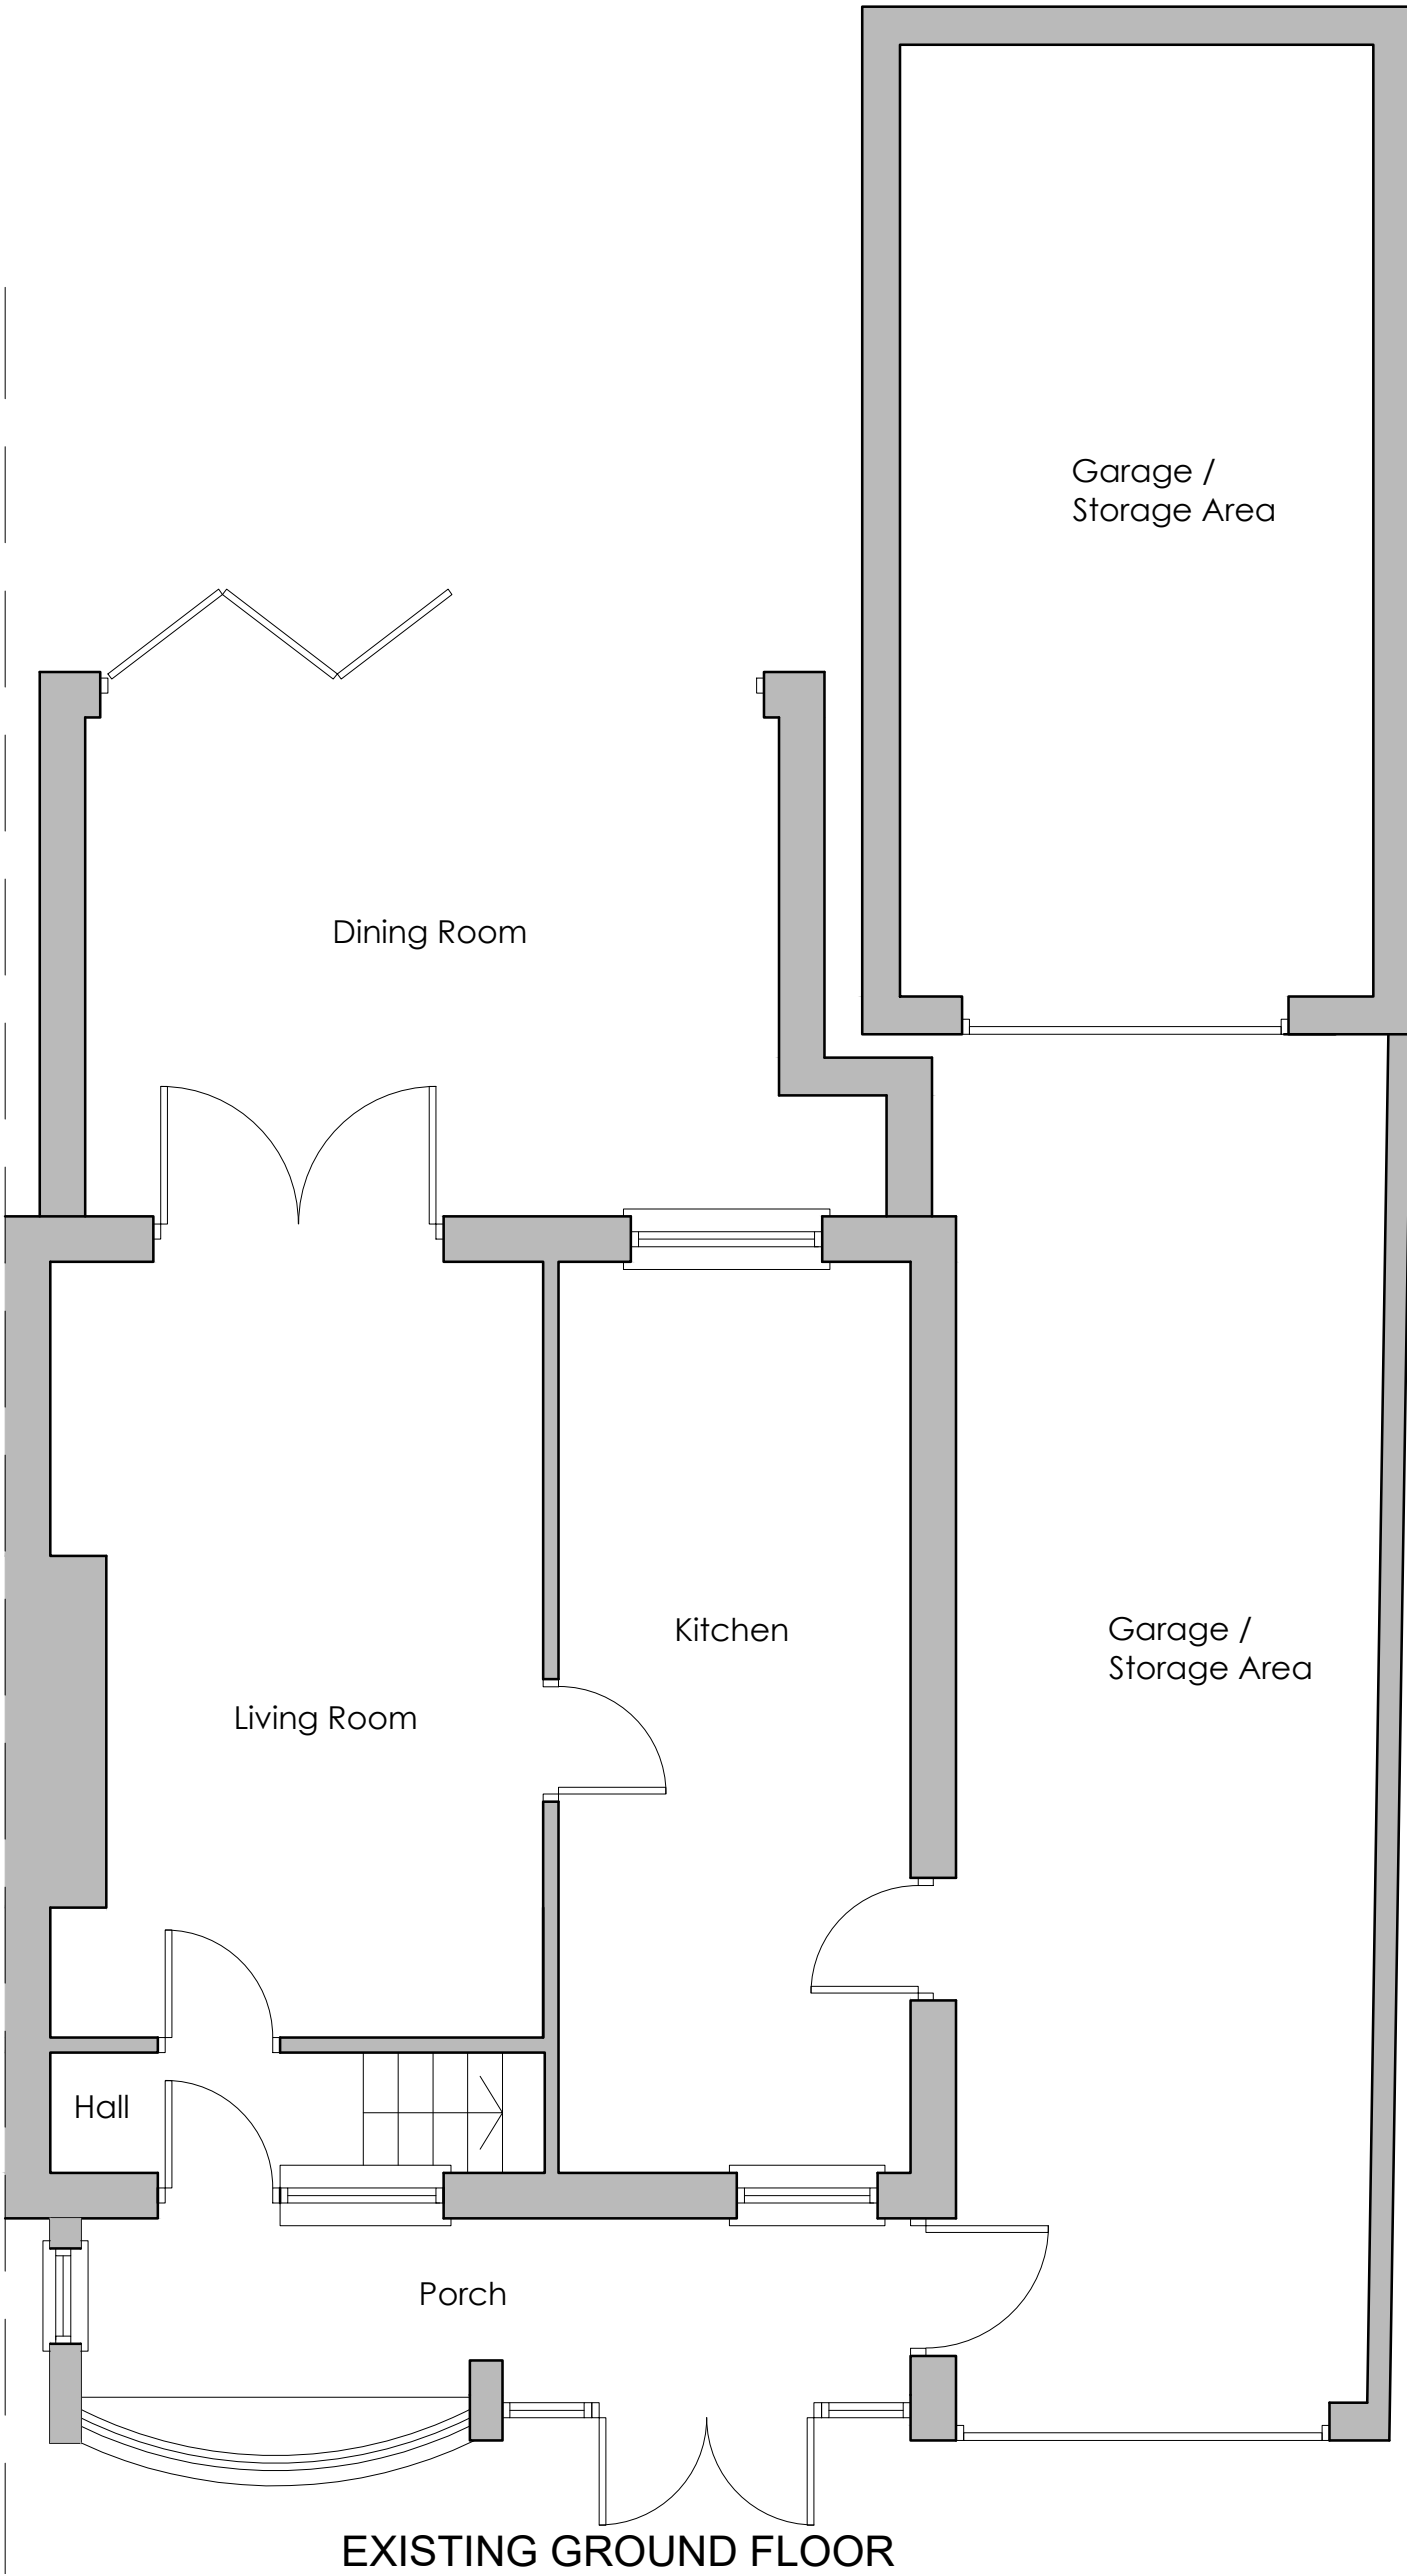


EXISTING GROUND FLOOR
1:50

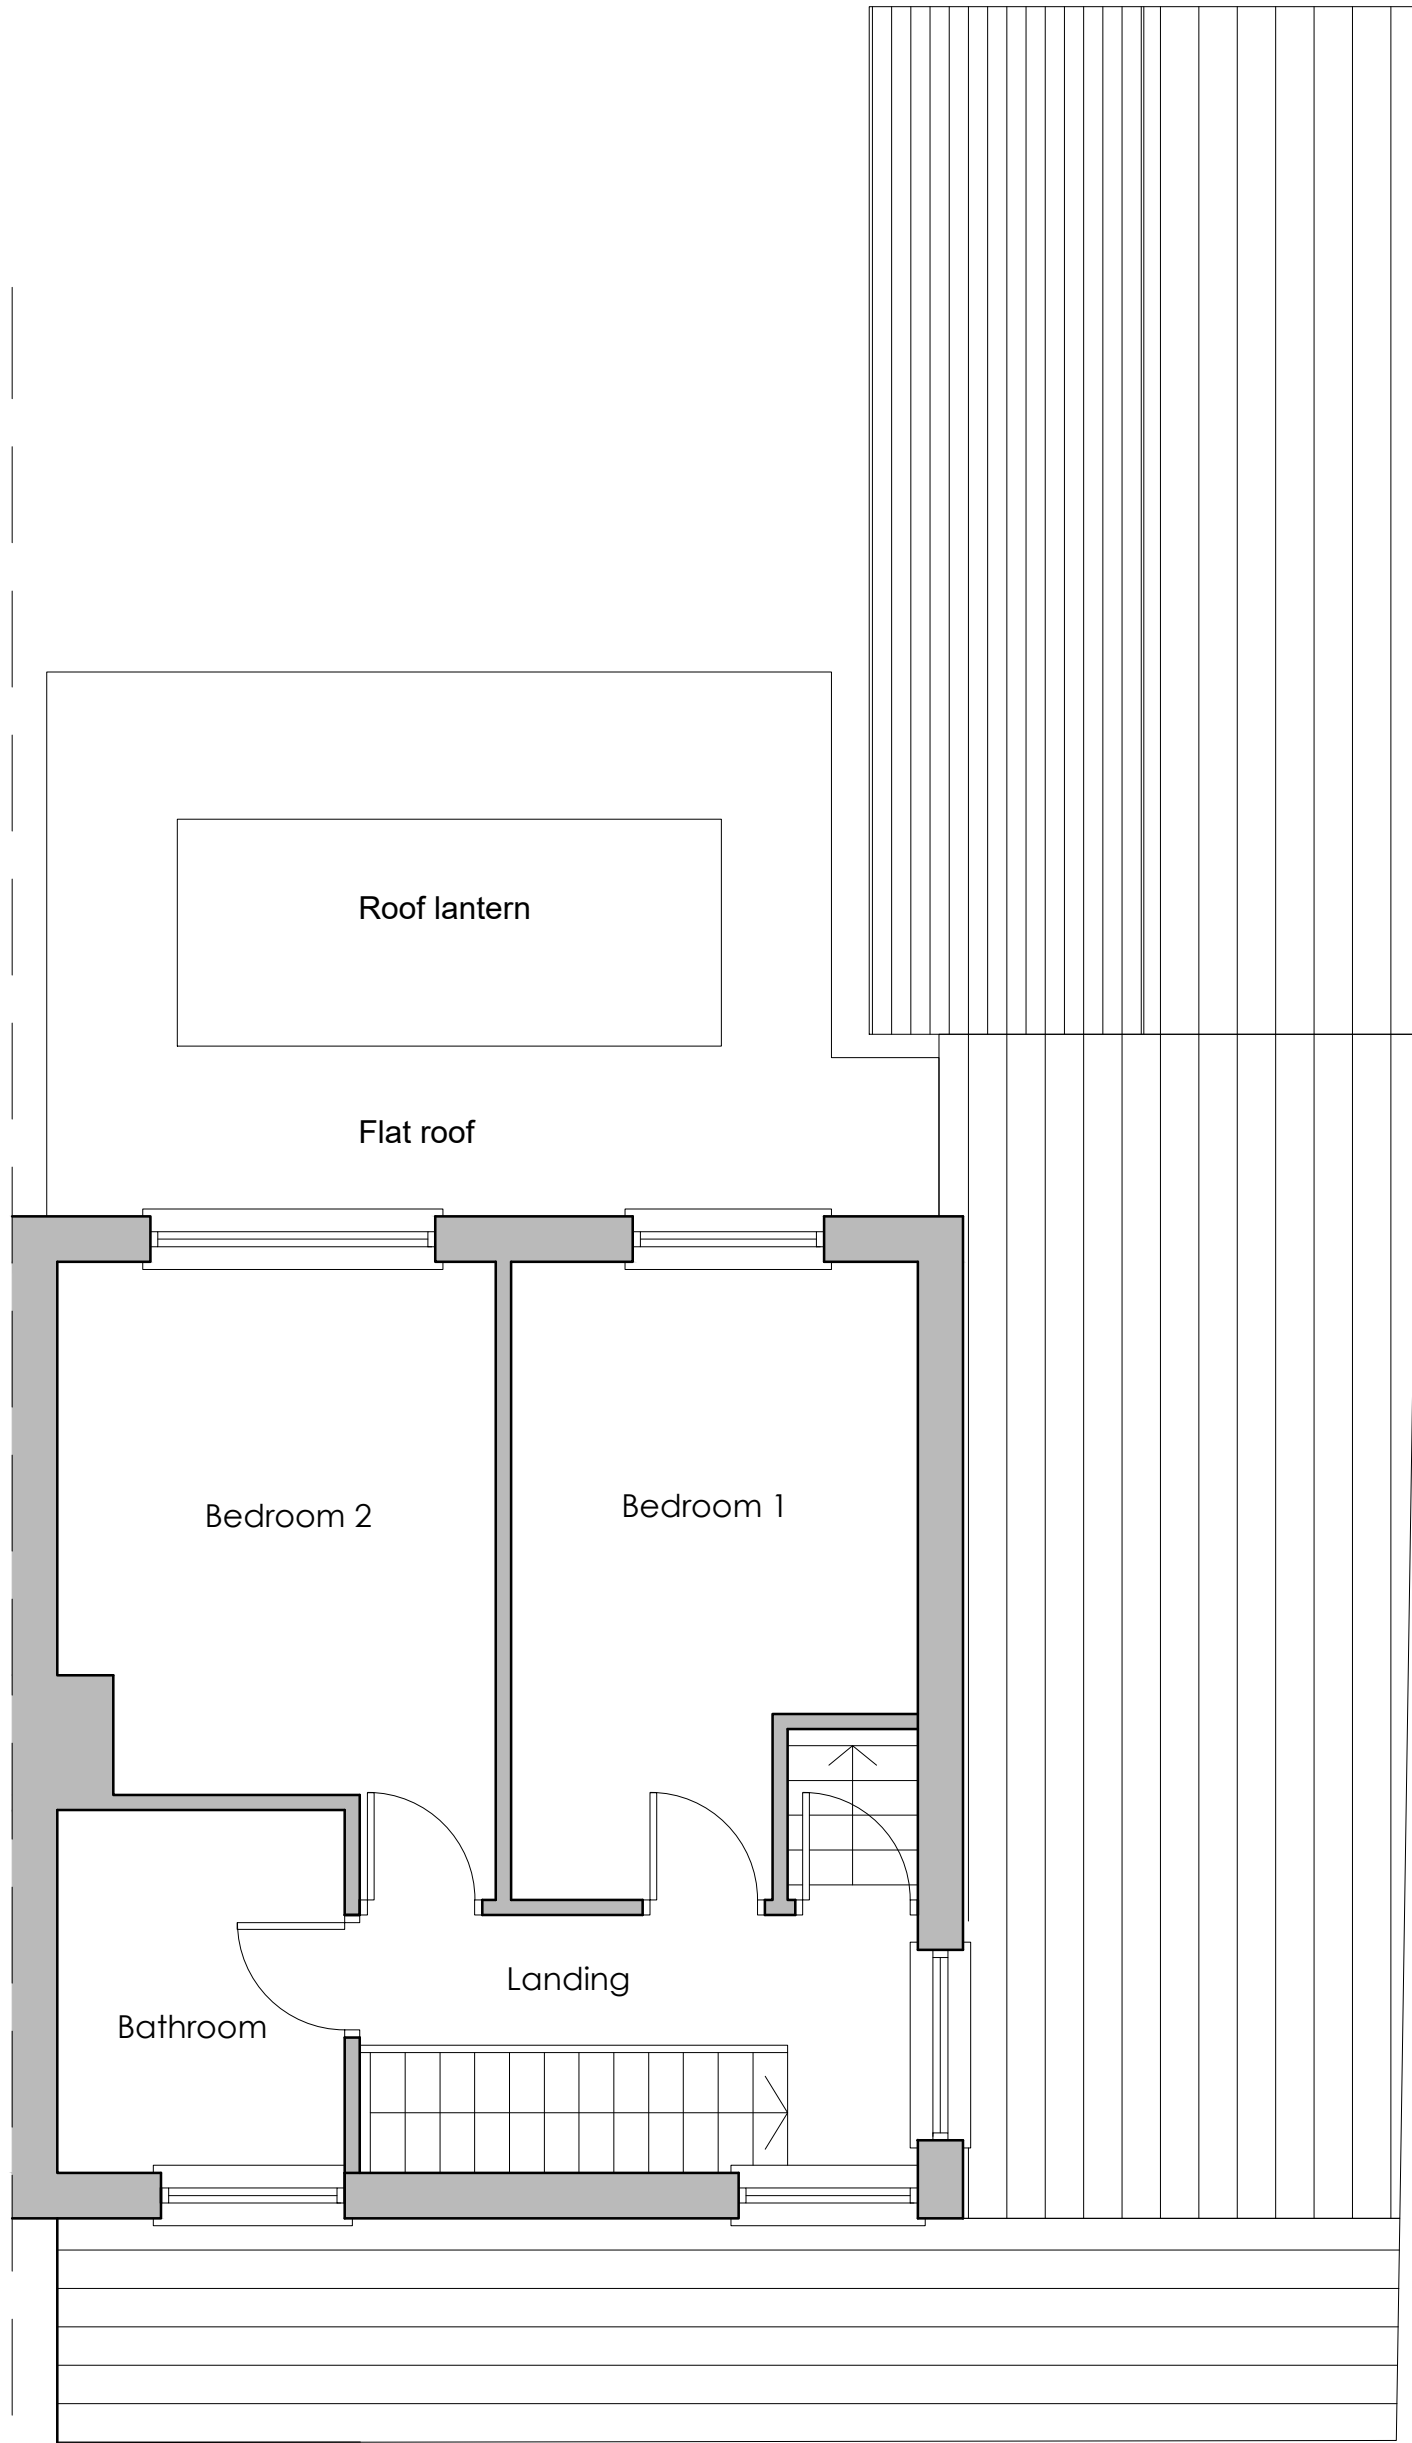

EXISTING FIRST FLOOR
1:50

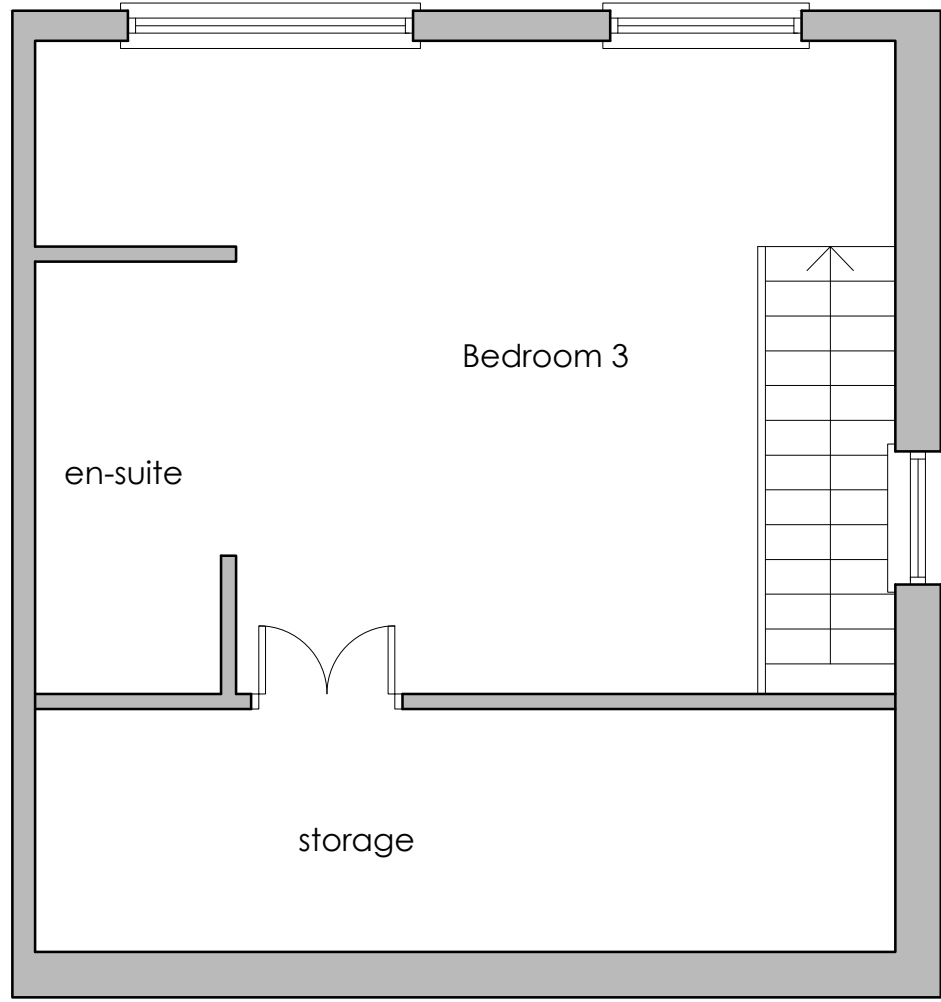

EXISTING LOFT
1:50

 

Client	John O'Hare		
Job title	52 Arncliffe Road Halewood, L25 9QQ		
Drawing title	EXISTING PLANS & ELEVATIONS		
Scale 1:50 @A1	Drawn ST	Checked	Date APRIL 2022
Job number *****	Drawing number 01	Rev	