





PROPOSED REAR ELEVATION
1:100




PROPOSED FRONT ELEVATION
1:100

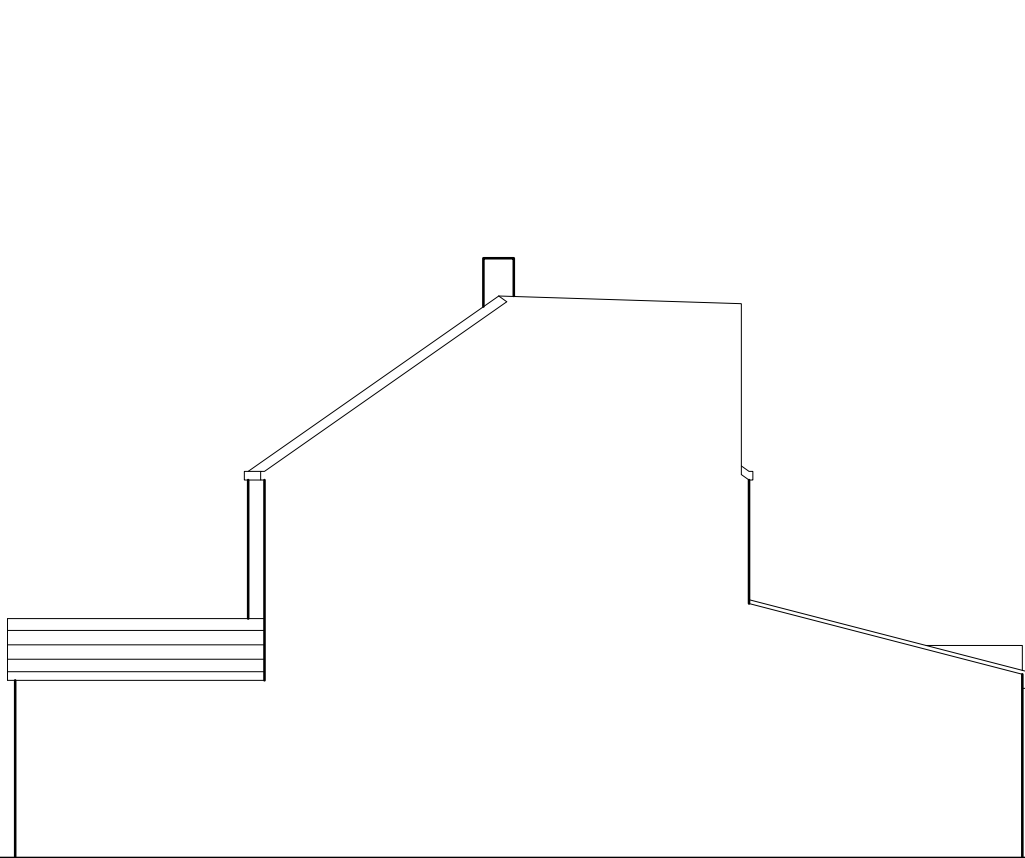


PROPOSED SIDE ELEVATION
1:100

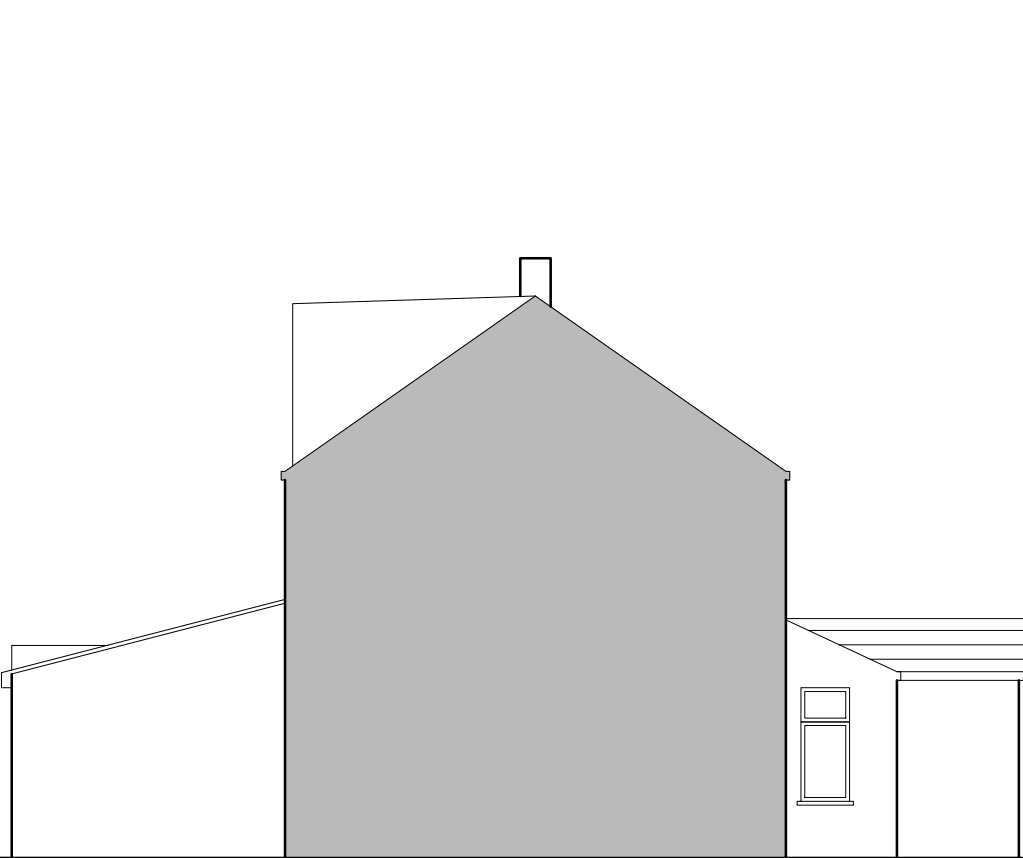


PROPOSED SIDE ELEVATION
1:100

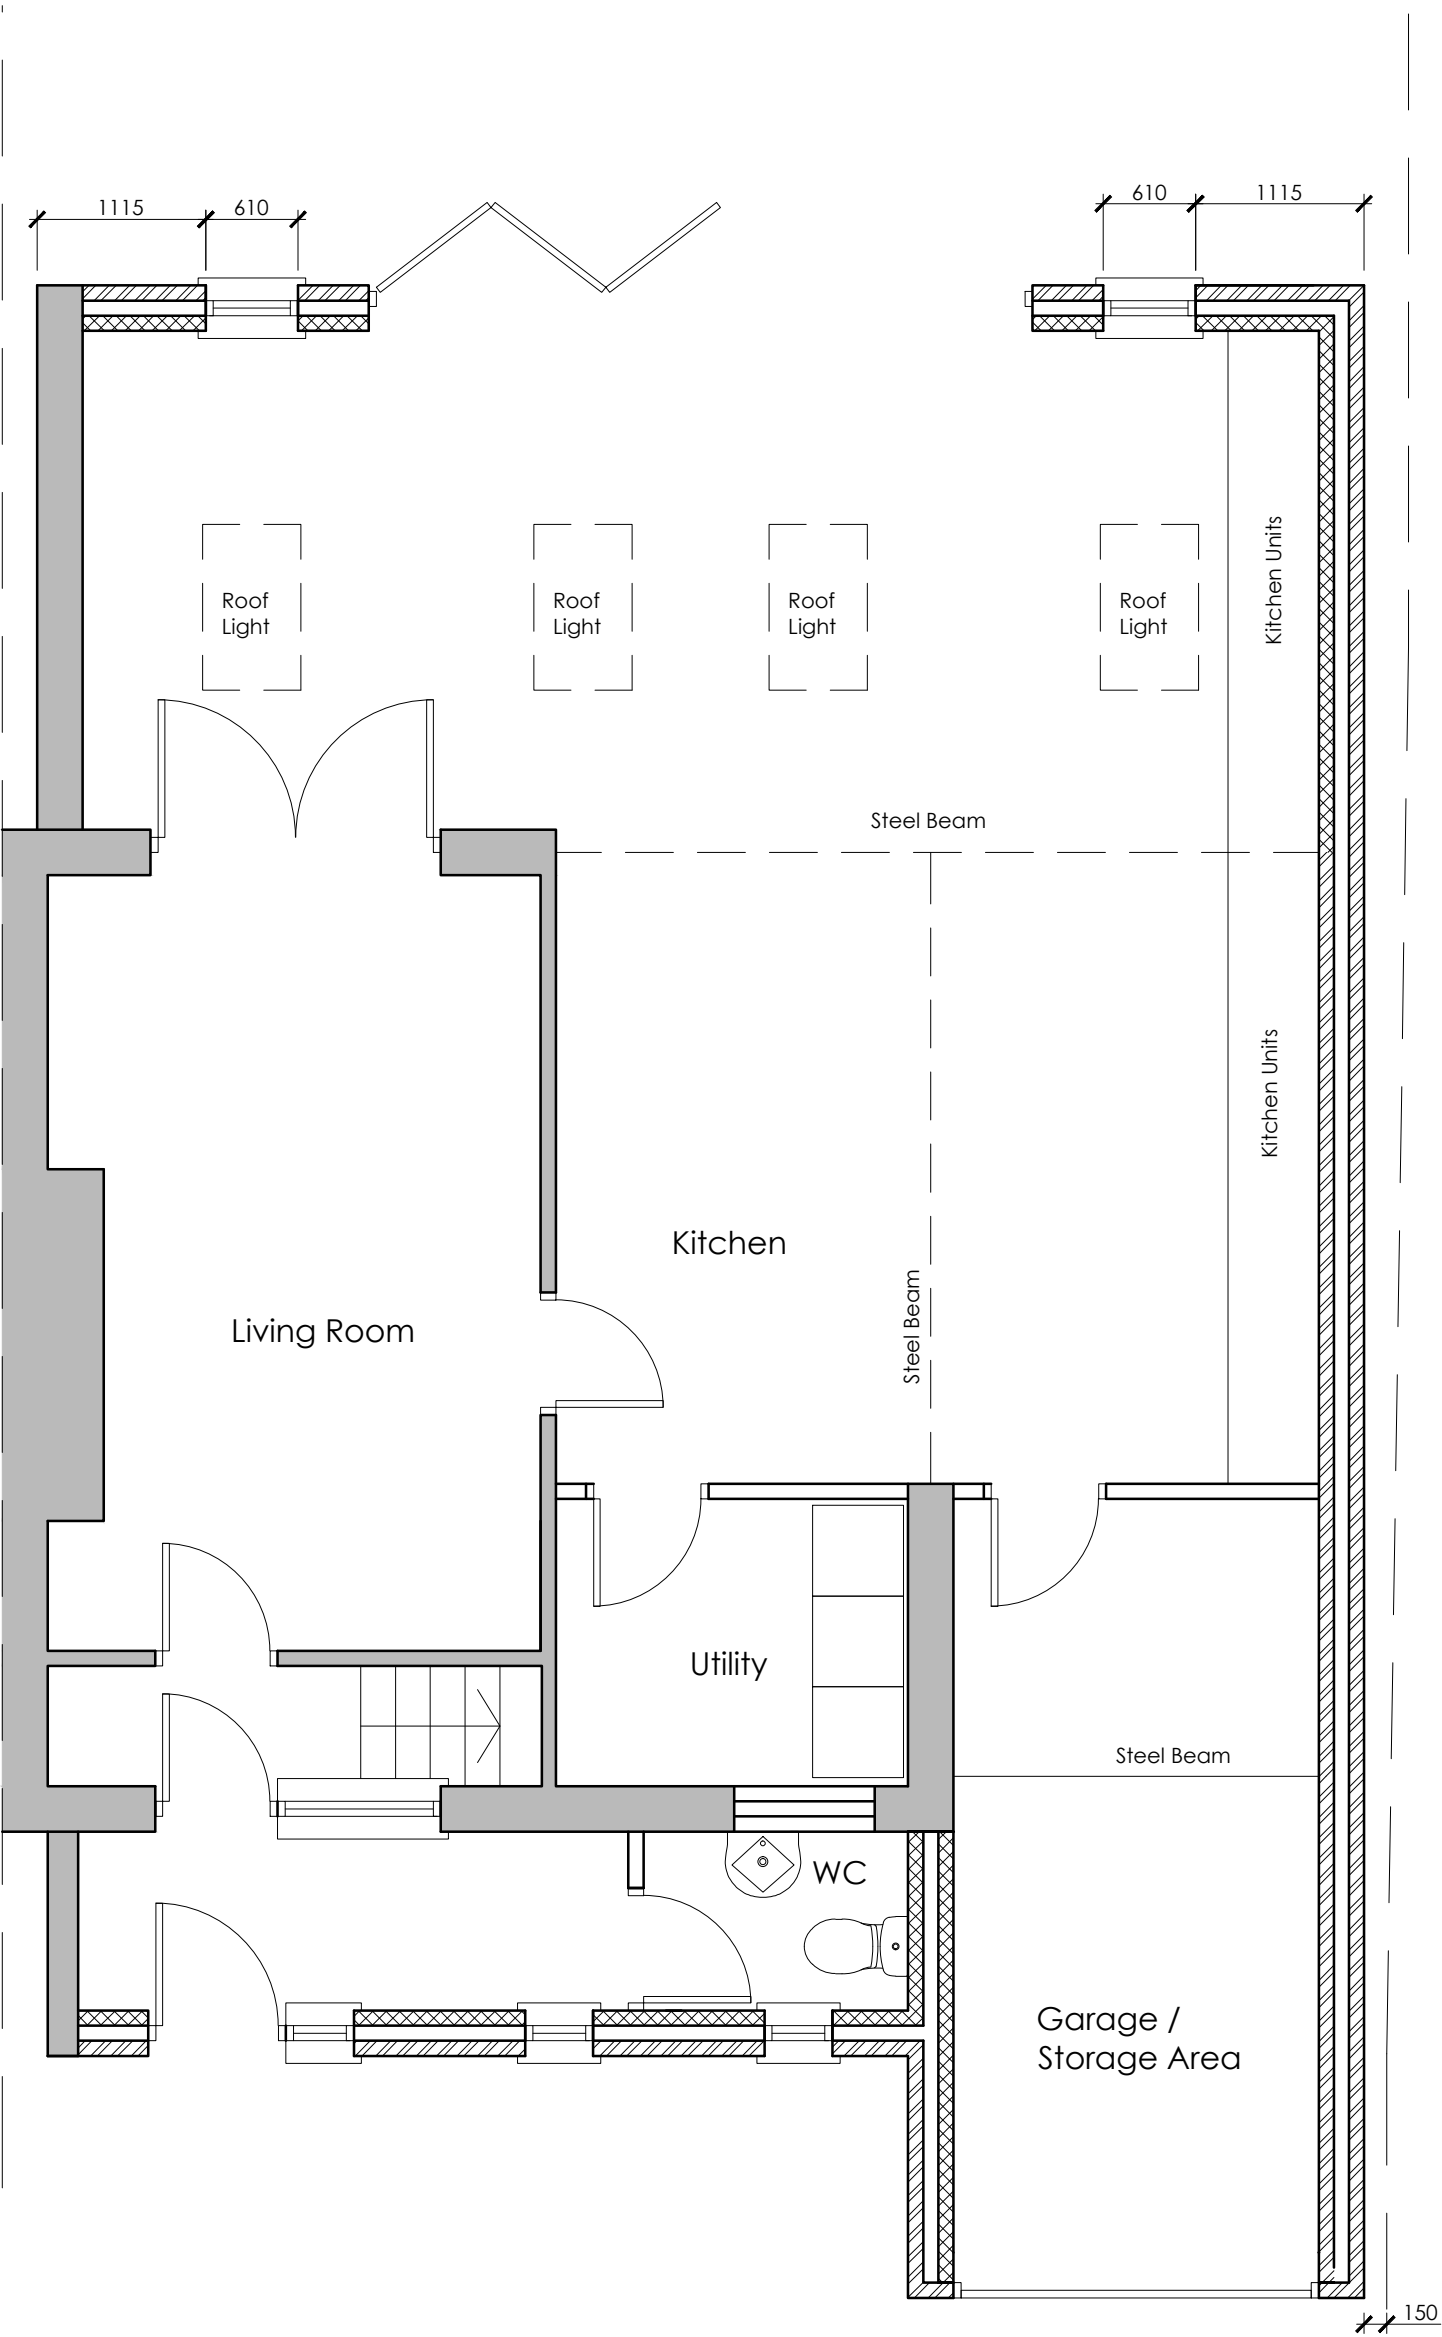


PROPOSED GROUND FLOOR
1:50

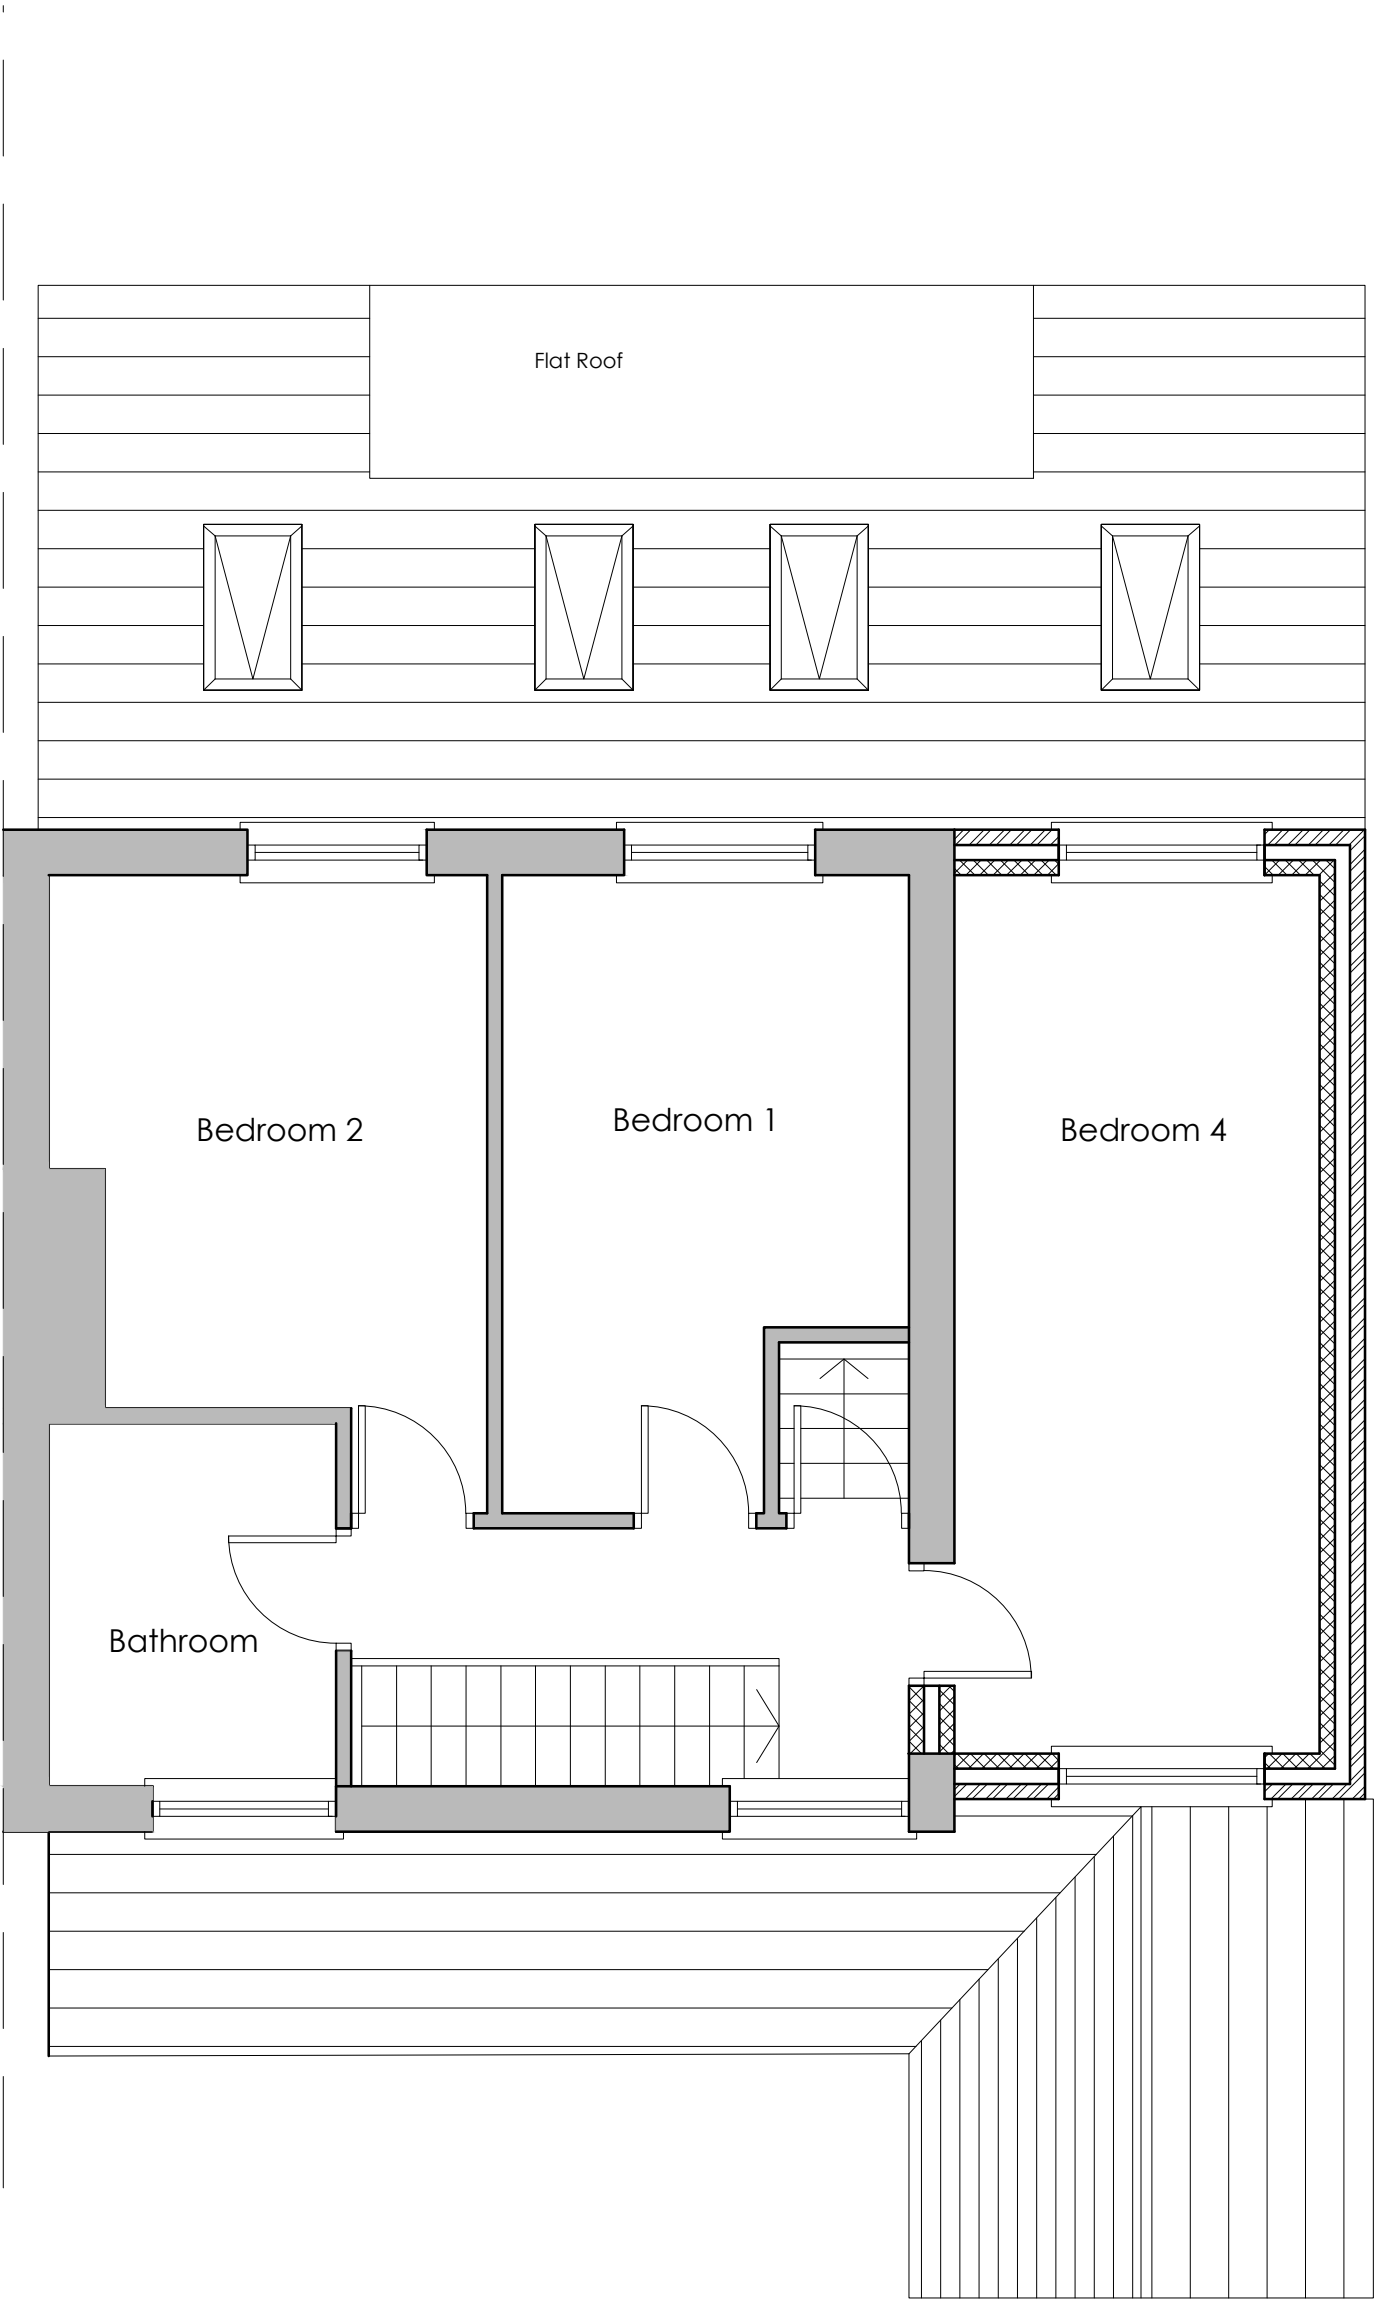

PROPOSED FIRST FLOOR
1:50

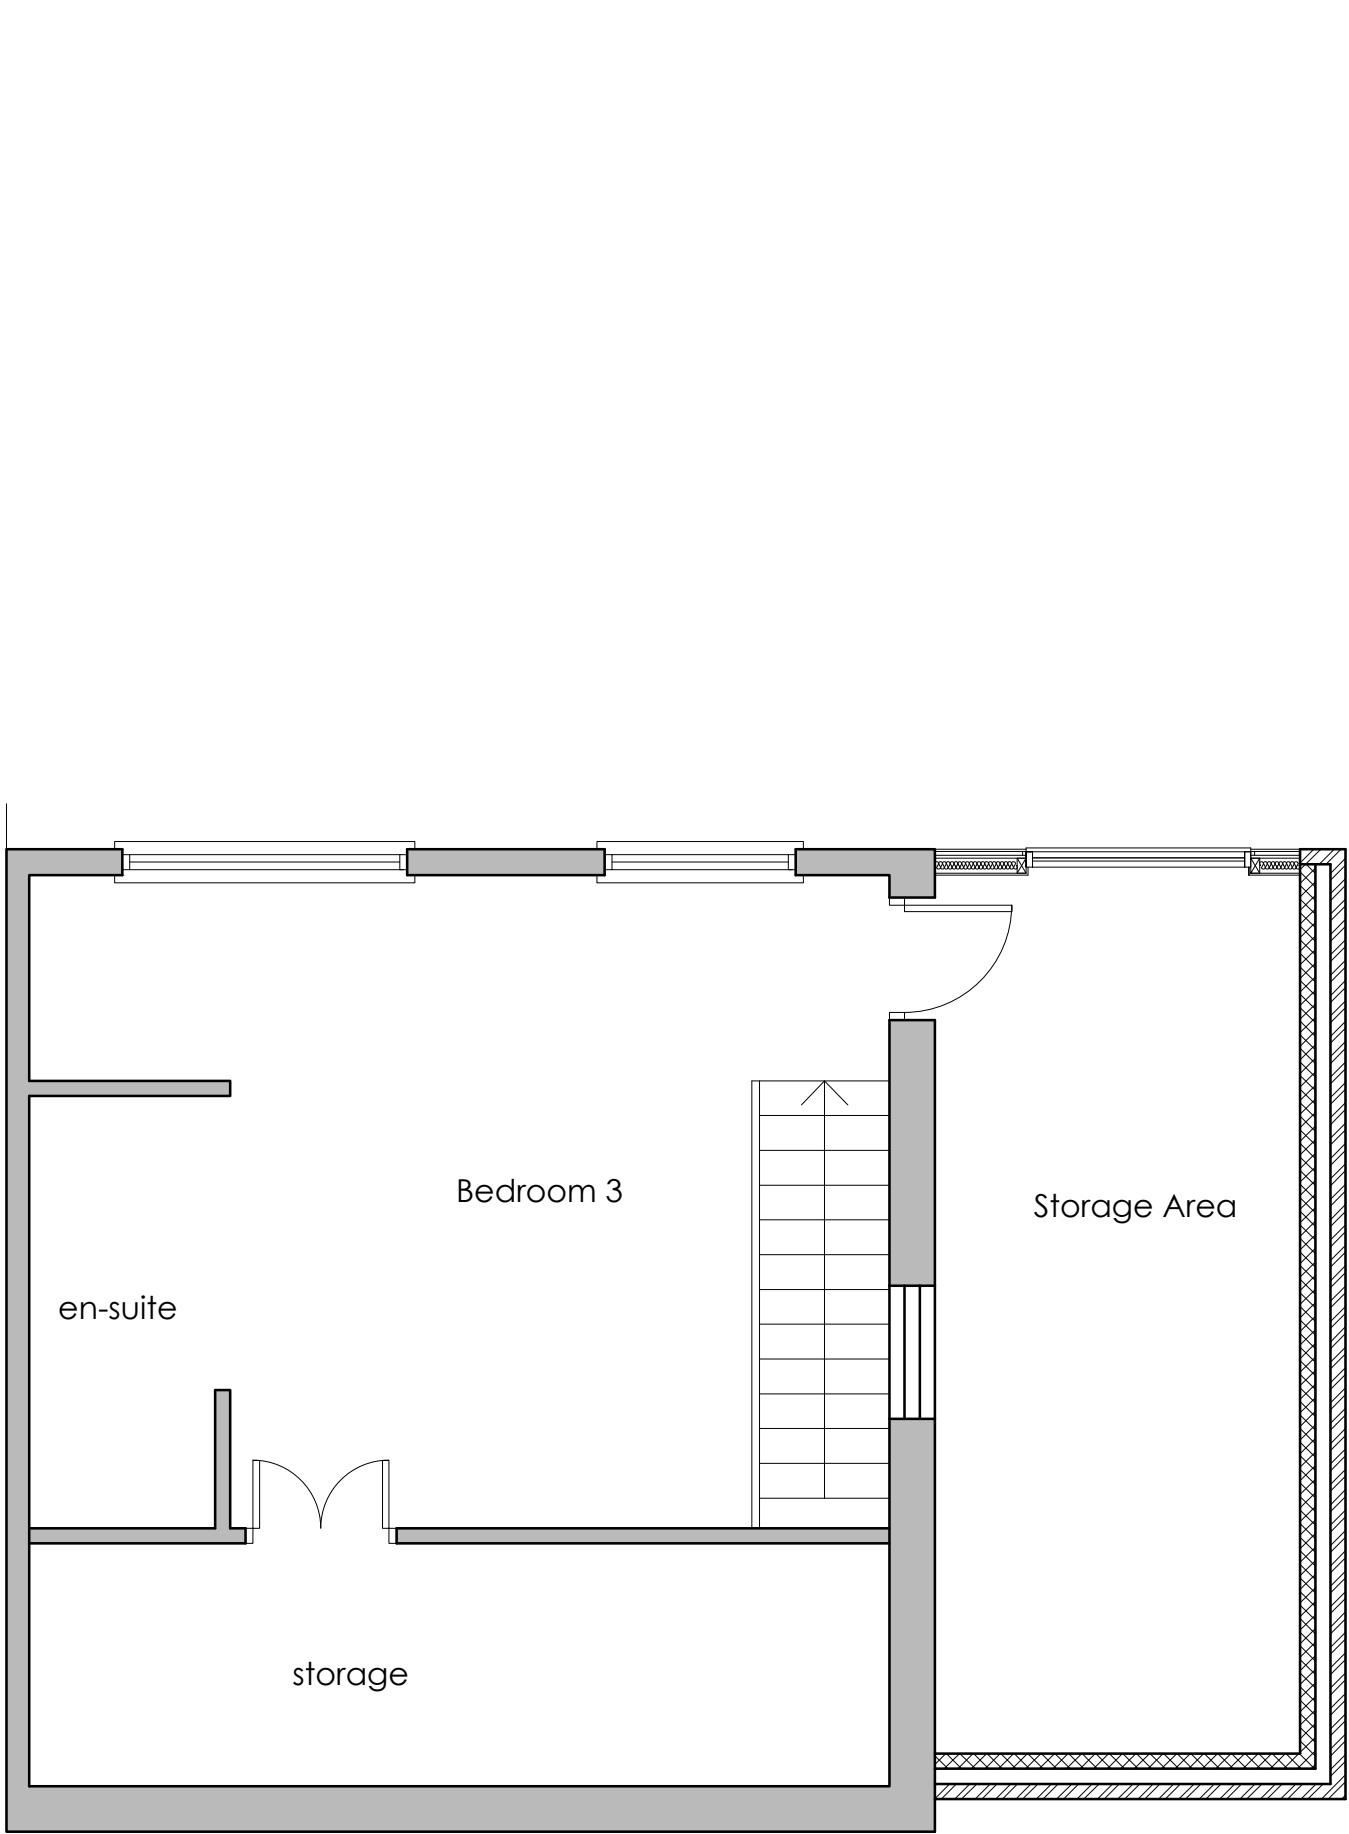

PROPOSED LOFT
1:50

 

Client	John O'Hare			
Job title	52 Amcliffe Road Halewood L25 9QQ			
Drawing title	PROPOSED PLANS AND ELEVATIONS			
Scale 1:50 @A1	Drawn ST	Checked	Date April 2022	
Job number *****	Drawing number 02	Rev		