

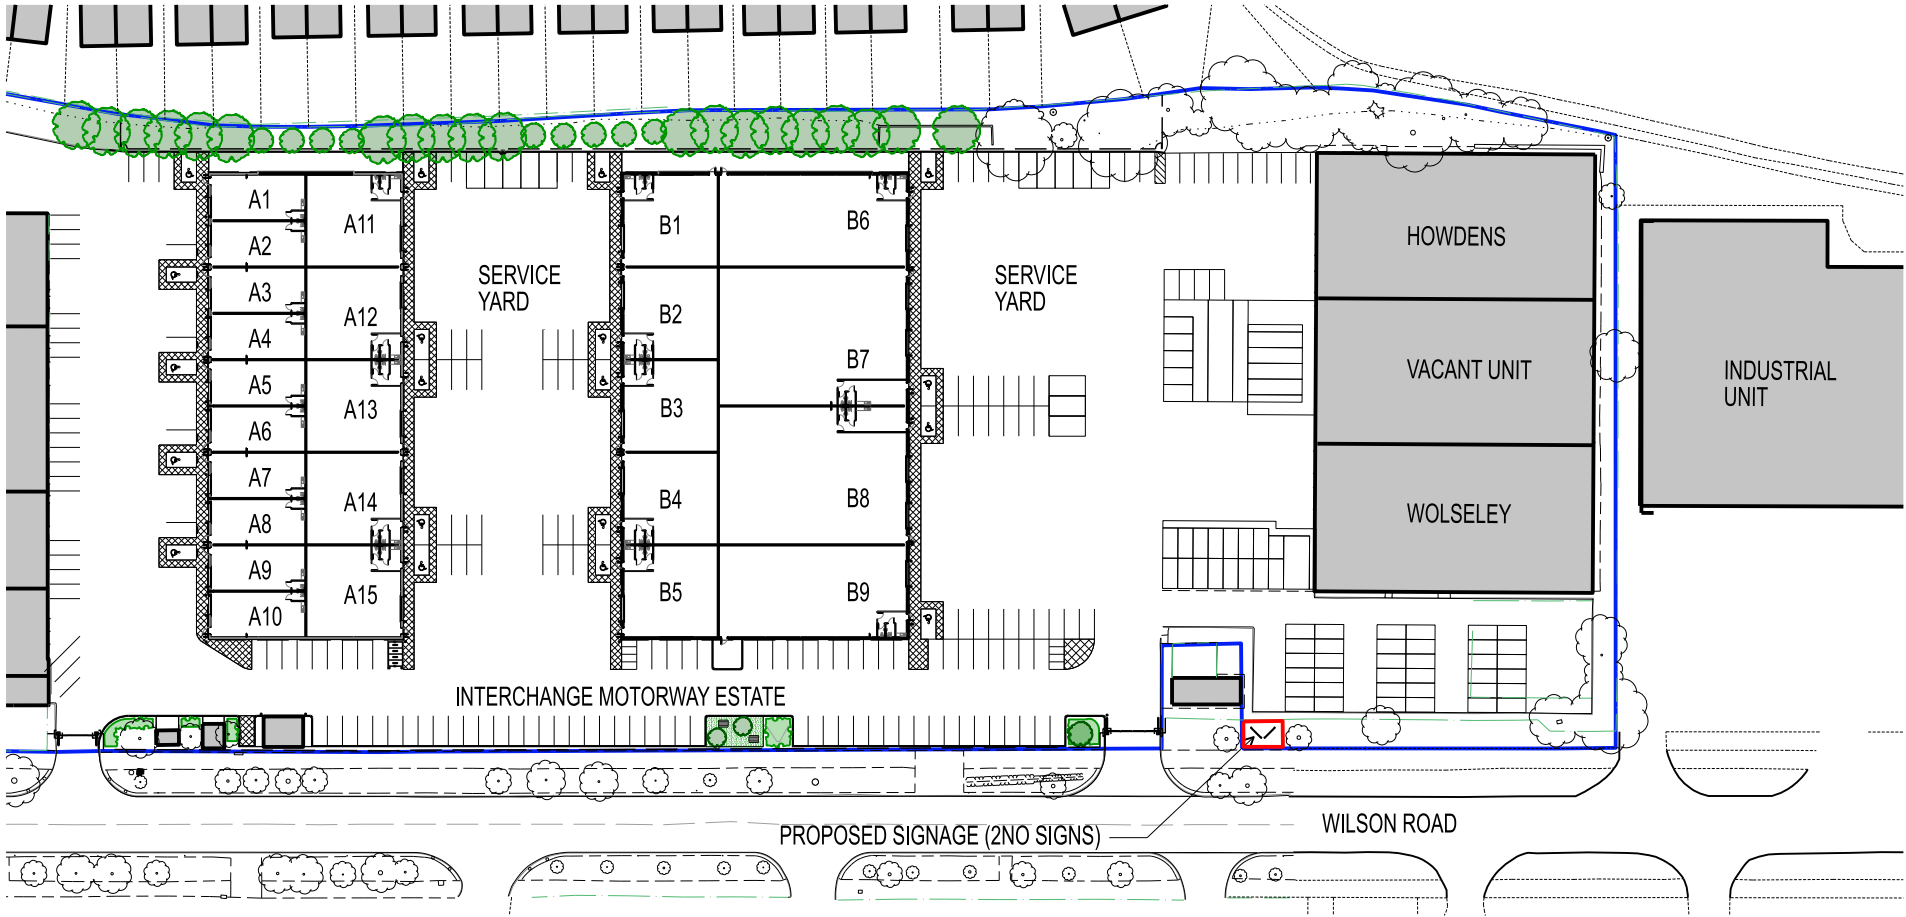


THIS DRAWING IS PROTECTED BY COPYRIGHT AND MUST NOT BE COPIED OR REPRODUCED WITHOUT THE WRITTEN CONSENT OF R G PARTNERSHIP LIMITED. NO DIMENSIONS ARE TO BE SCALED FROM THIS DRAWING. ALL DIMENSIONS AND SIZES TO BE CHECKED ON SITE, NORTH POINTS SHOWN ARE INDICATIVE. ©

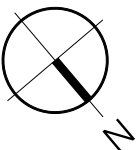

SITE PLAN 1:1250

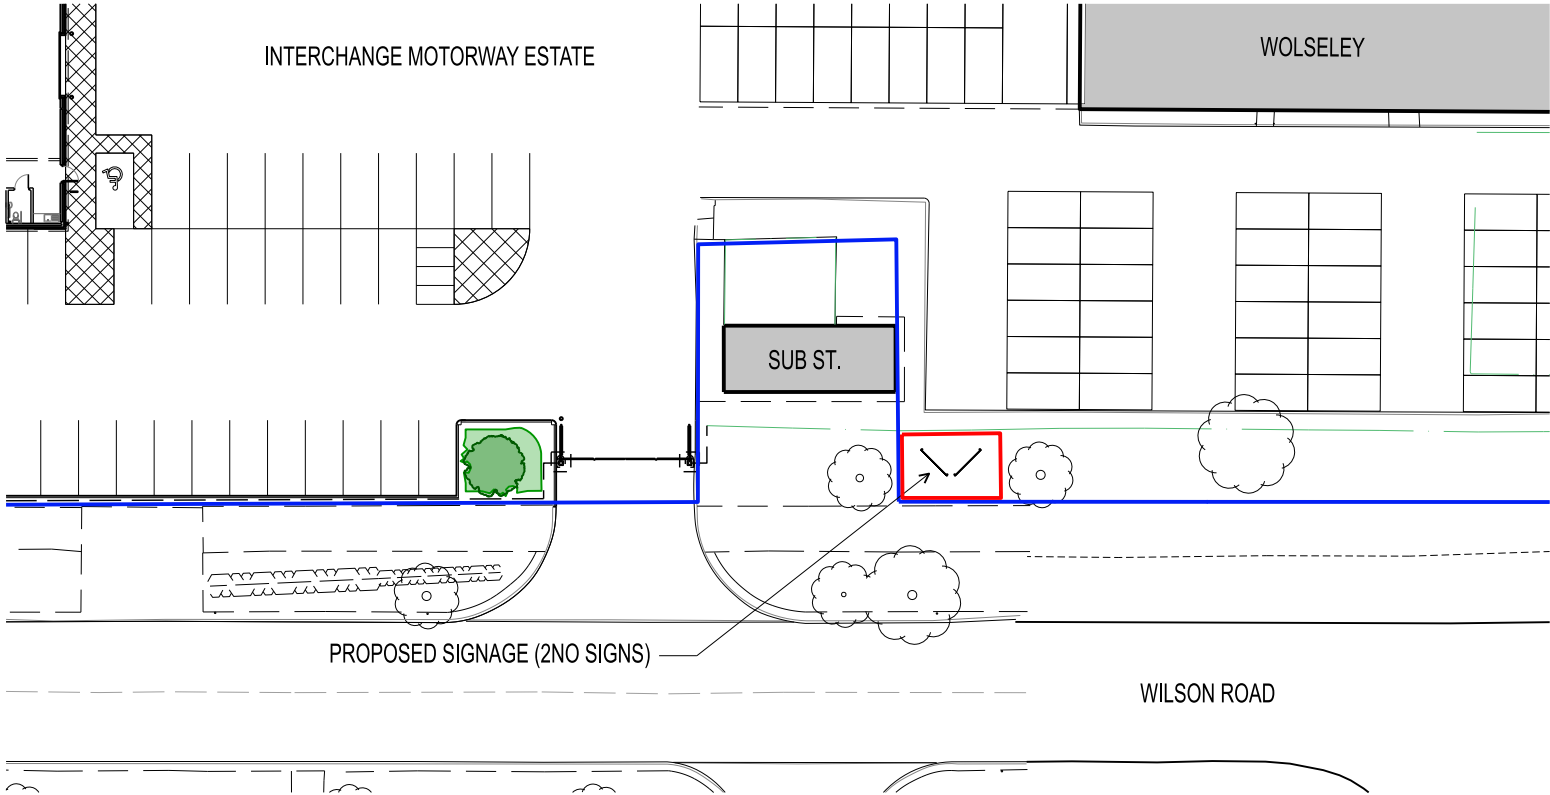

SITE PLAN 1:500

A	16/05/25 SIGNAGE POSITION AMENDED.	CMP
REV.	DATE	NOTES
		INIT.

CLIENT / PROJECT



DERWENT
ESTATES

HUYTON INDUSTRIAL ESTATE, LIVERPOOL

DRAWING TITLE

PROPOSED MARKETING SIGNAGE

SITE PLAN

STATUS				
PLANNING				
DATE	13/05/25	DRAWN	CMP	SCALE @ A3
				AS NOTED
PROJECT NUMBER	STAGE	UNIT / BLOCK	TYPE & NUMBER	REVISION LETTER
11049	ADV	X	L05	A
Site Location Plans	L	GA Plans	P	Elevations
Sections	S	Details	D	Prefix: Colour

THE RATCLIFFE GROVES PARTNERSHIP

MANCHESTER
105 MANCHESTER ROAD
BURY LANCASHIRE BL9 0TD
T. 0161 797 6000 E. manchester@rgp.uk.com
www.rgp.uk.com

LONDON
19 BEDFORD ROW
LONDON WC1R 4EB
T. 020 7600 6666 E. london@rgp.uk.com



ORDNANCE SURVEY LICENCE

REPRODUCED FROM ORDNANCE SURVEY MASTERMAP DIGITAL DATA BY PERMISSION OF ORDNANCE SURVEY®, ON BEHALF OF HER MAJESTY'S STATIONARY OFFICE. © CROWN COPYRIGHT 2010. ALL RIGHTS RESERVED. REFERENCE NUMBER 100006806.

LEGEND

 ESTATE BOUNDARY

 APPLICATION BOUNDARY

