




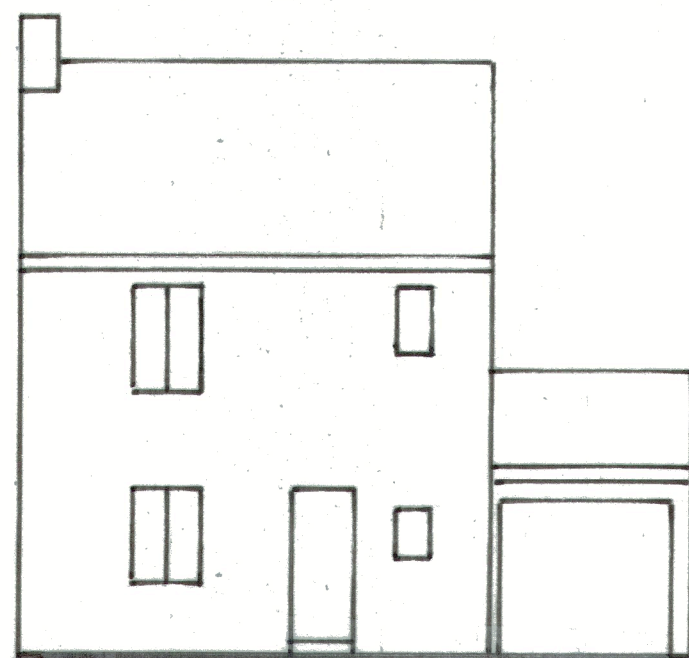



EXISTING FRONT ELEVATION

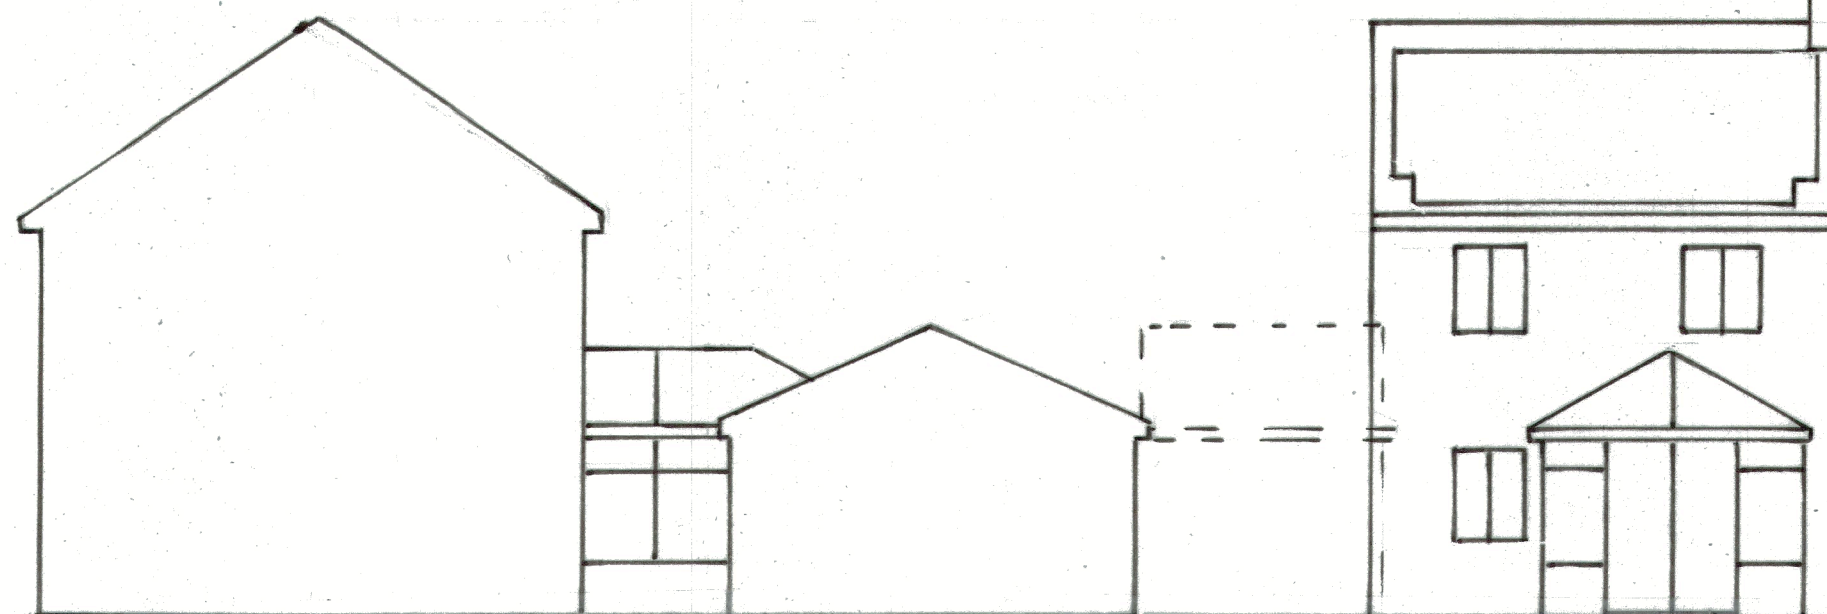



EXISTING SIDE ELEVATION

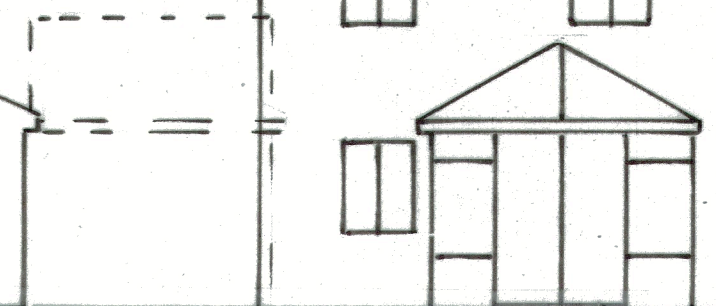


EXISTING REAR ELEVATION

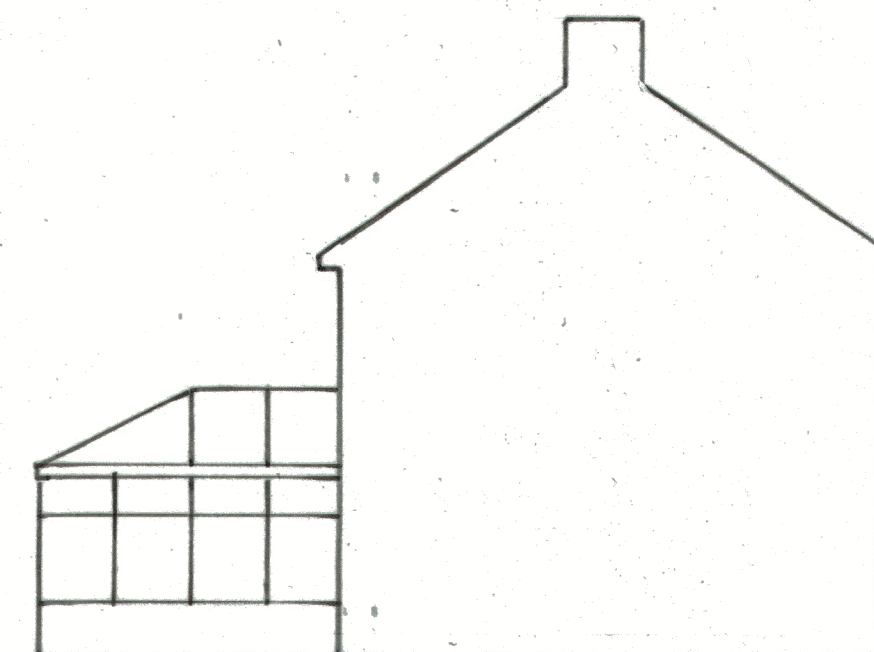 



EXISTING SIDE ELEVATION

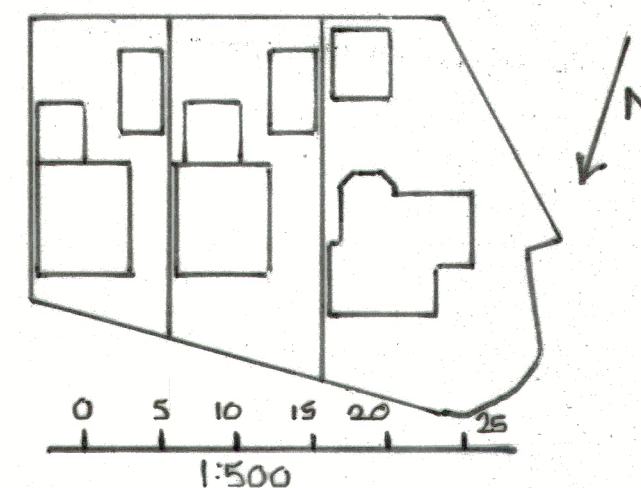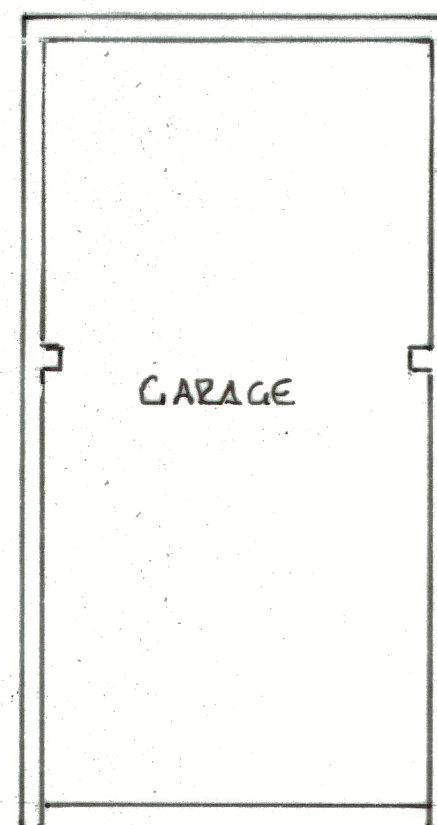

SITE/BLOCK PLAN

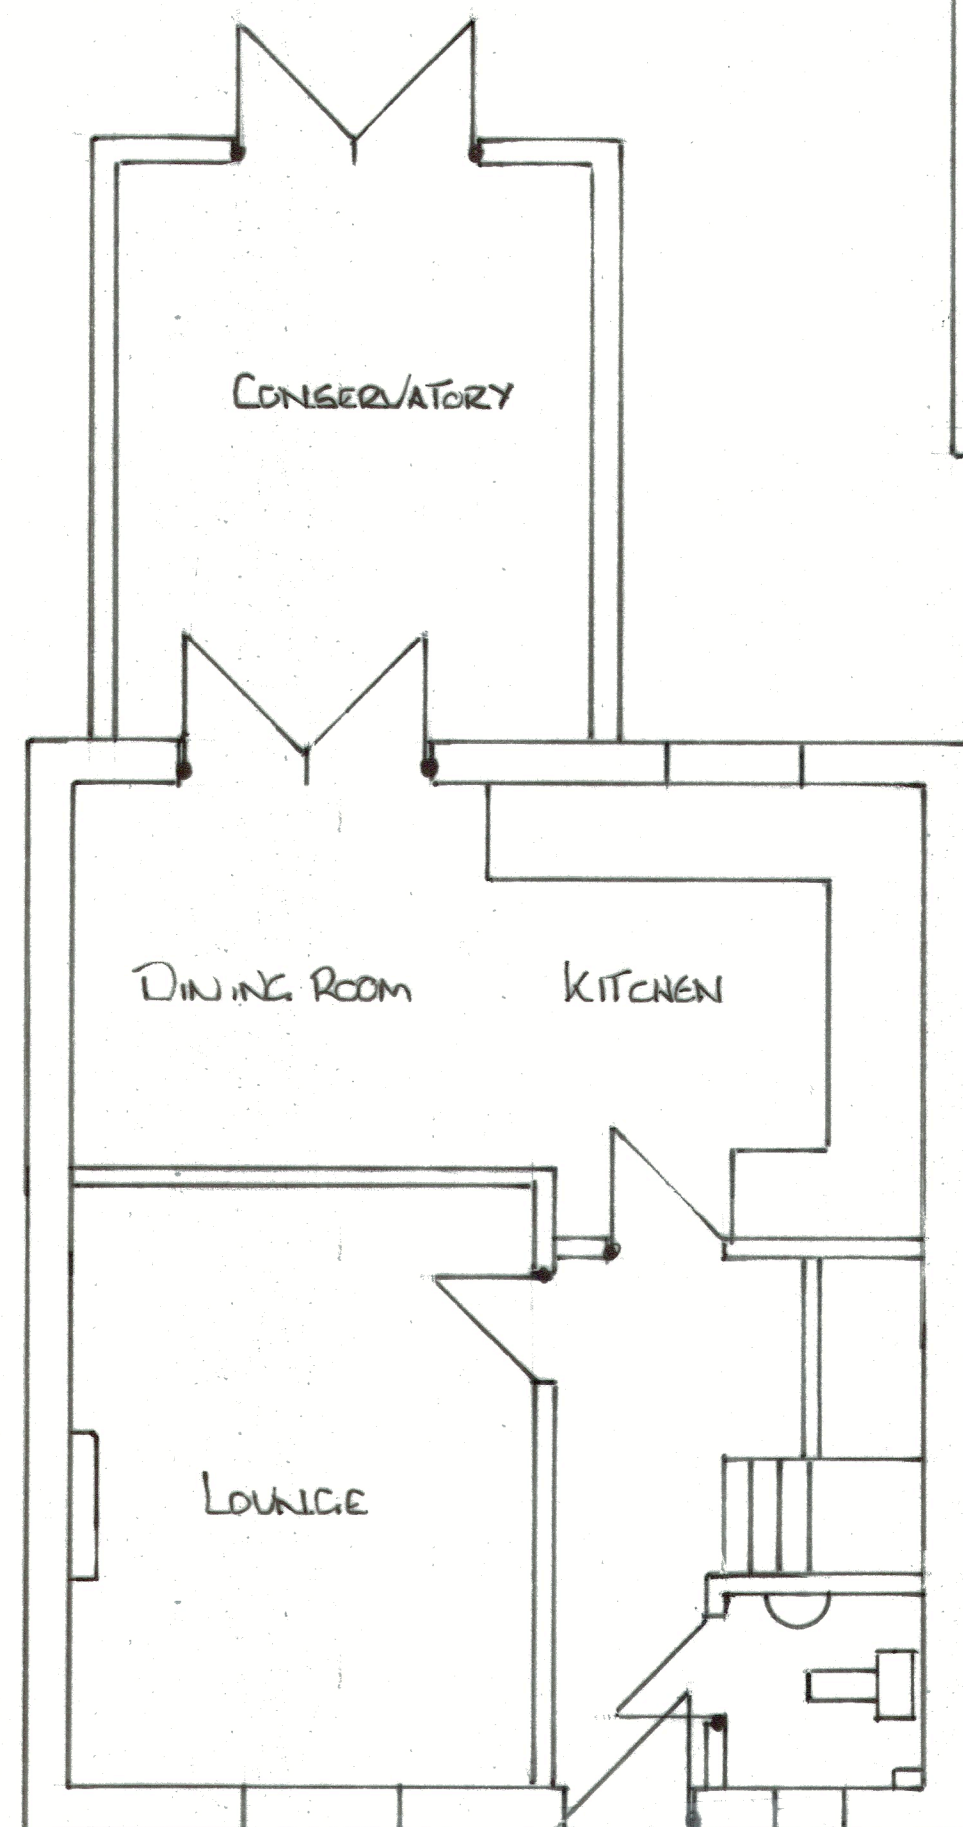

EXISTING GROUND FLOOR PLAN

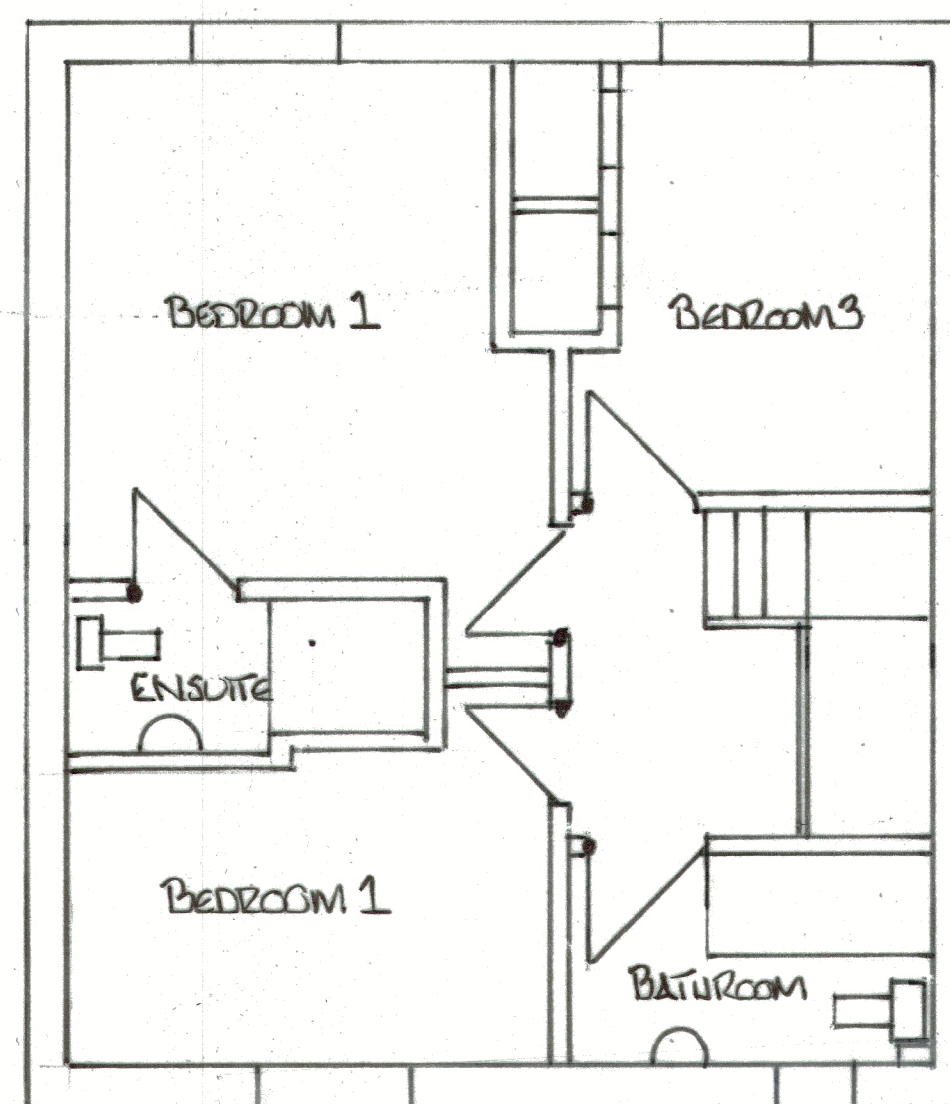 

EXISTING FIRST FLOOR PLAN

NO CHANGE TO FLOOR PLANS OR FLOOR LAYOUTS

ADDRESS: 23 YOXALL DRIVE, L33 4HS

PROPOSAL: EXISTING ELEVATIONS AND FLOOR PLANS.

SCALE: 1:50; FLOOR PLANS.
1:100, EXISTING ELEVATIONS.
1:500 EXISTING SITE/BLOCK PLAN.
DRAWING NO 1