


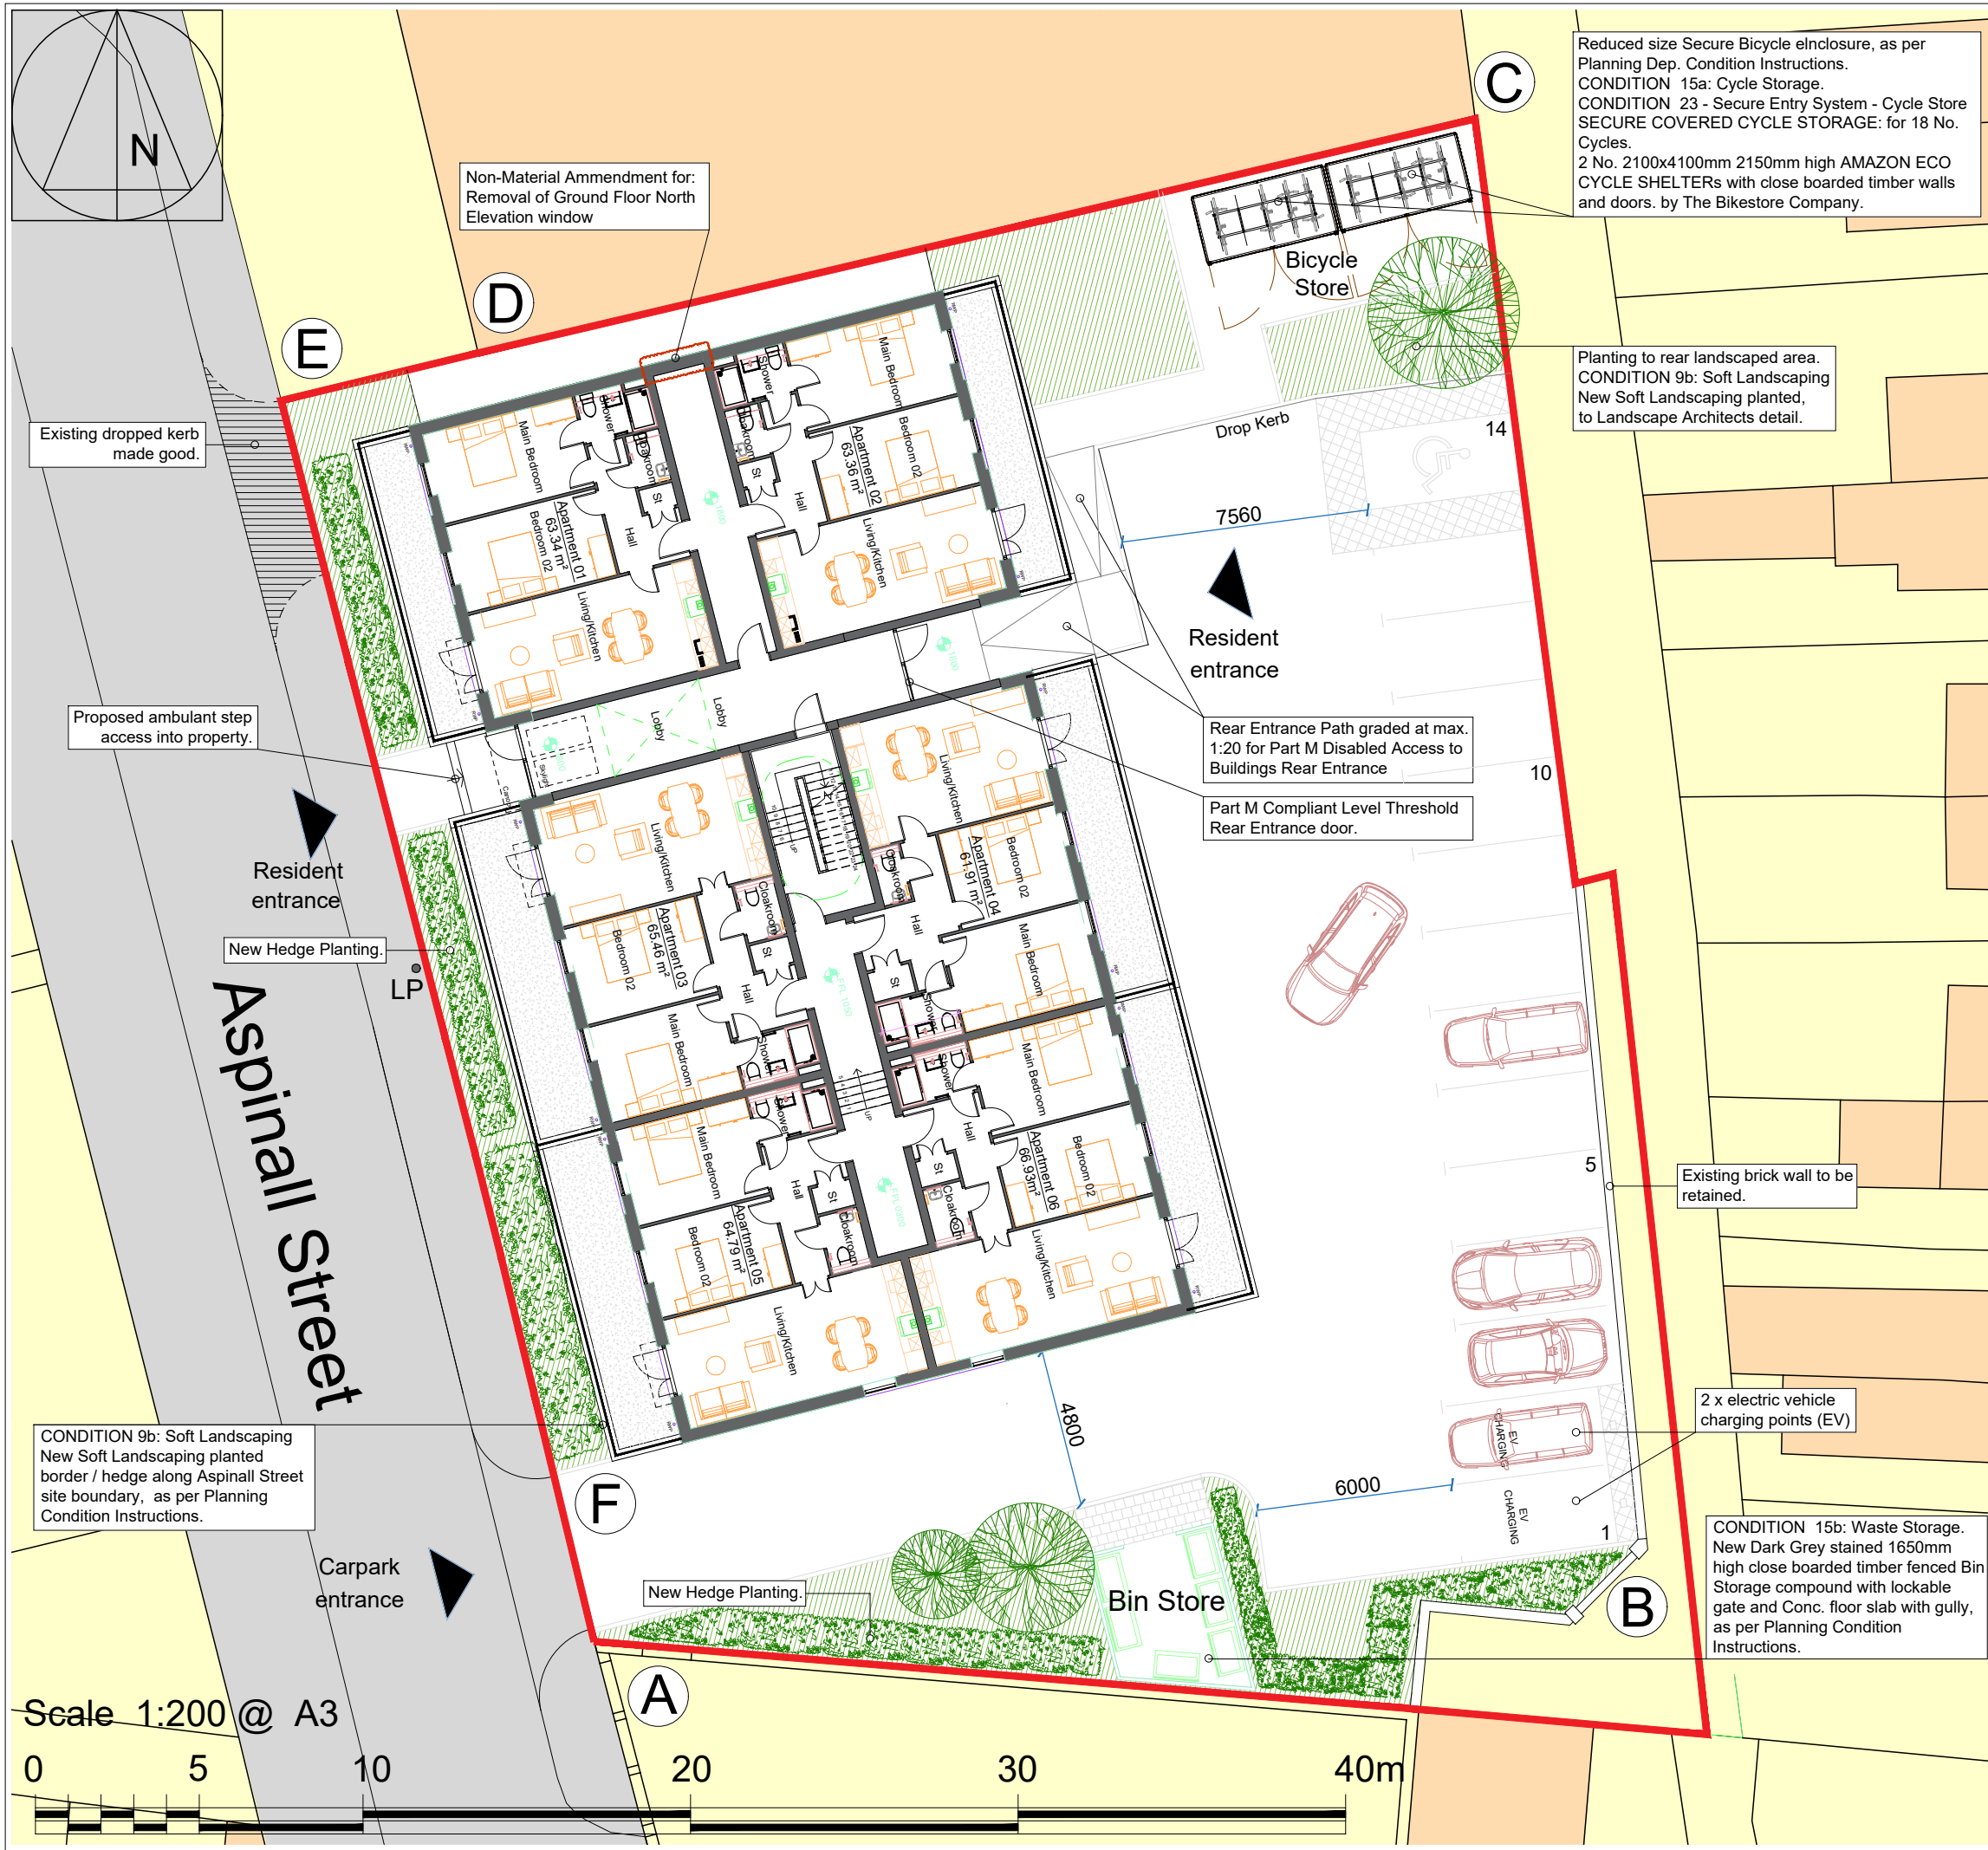

18 No. - 2B Apartments,
Aspinall Street, Prescott, L34 5QQ.

Proposed Site Plan

DRAWING NUMBER	REVISION	DATE
4188 / SK 01	J	July 2022
		SCALE 1:200 @ A3

Legend

- (A) - (B) - Existing brick boundary wall to be retained.
- (B) - (C) - Existing brick boundary wall to be retained.
- (C) - (D) - Gable of adjacent building.
- (D) - (E) - New dwarf brick wall with metal railings, max height - 1200mm.
- (E) - (F) - New dwarf brick wall with metal railings, max height - 1200mm.
- Green Hatch indicates proposed new planting/landscaping.

Parking Schedule

Parking Type	Achieving as proposed
Standard Parking	13
Disabled Parking	1
EV Charging point	2
Parking Total	14

Cycle Schedule

Standard cycle Parking	18
------------------------	----

Rev:	Date:	Description
A	10/01/22	Re-configuration of internal circulation.
B	18/01/22	Re-configuration of internal circulation.
C	27/01/22	Reconfiguration of proposed site layout.
D	31/02/22	Reconfiguration of proposed site layout.
E	03/02/22	Reconfiguration of proposed site layout.
F	20/04/22	Reconfiguration of proposed site layout.
G	28/04/22	Revised landscaping strategy and elevation treatment.
H	13/05/22	Revised access from Aspinall St.
I	22/07/22	Removal of existing garage.
J	01.02.24	Planning Condition Revisions. Removal of Ground Floor North Elevation window as per Planning letter 30.01.2024. External Landscaping, Path, Cycle and Bin Stores updated, as per issued Planning Condition drawings.