


Non-Material Ammendment for:
Removal of Ground Floor North
Elevation window

Section B-B

Section D-D

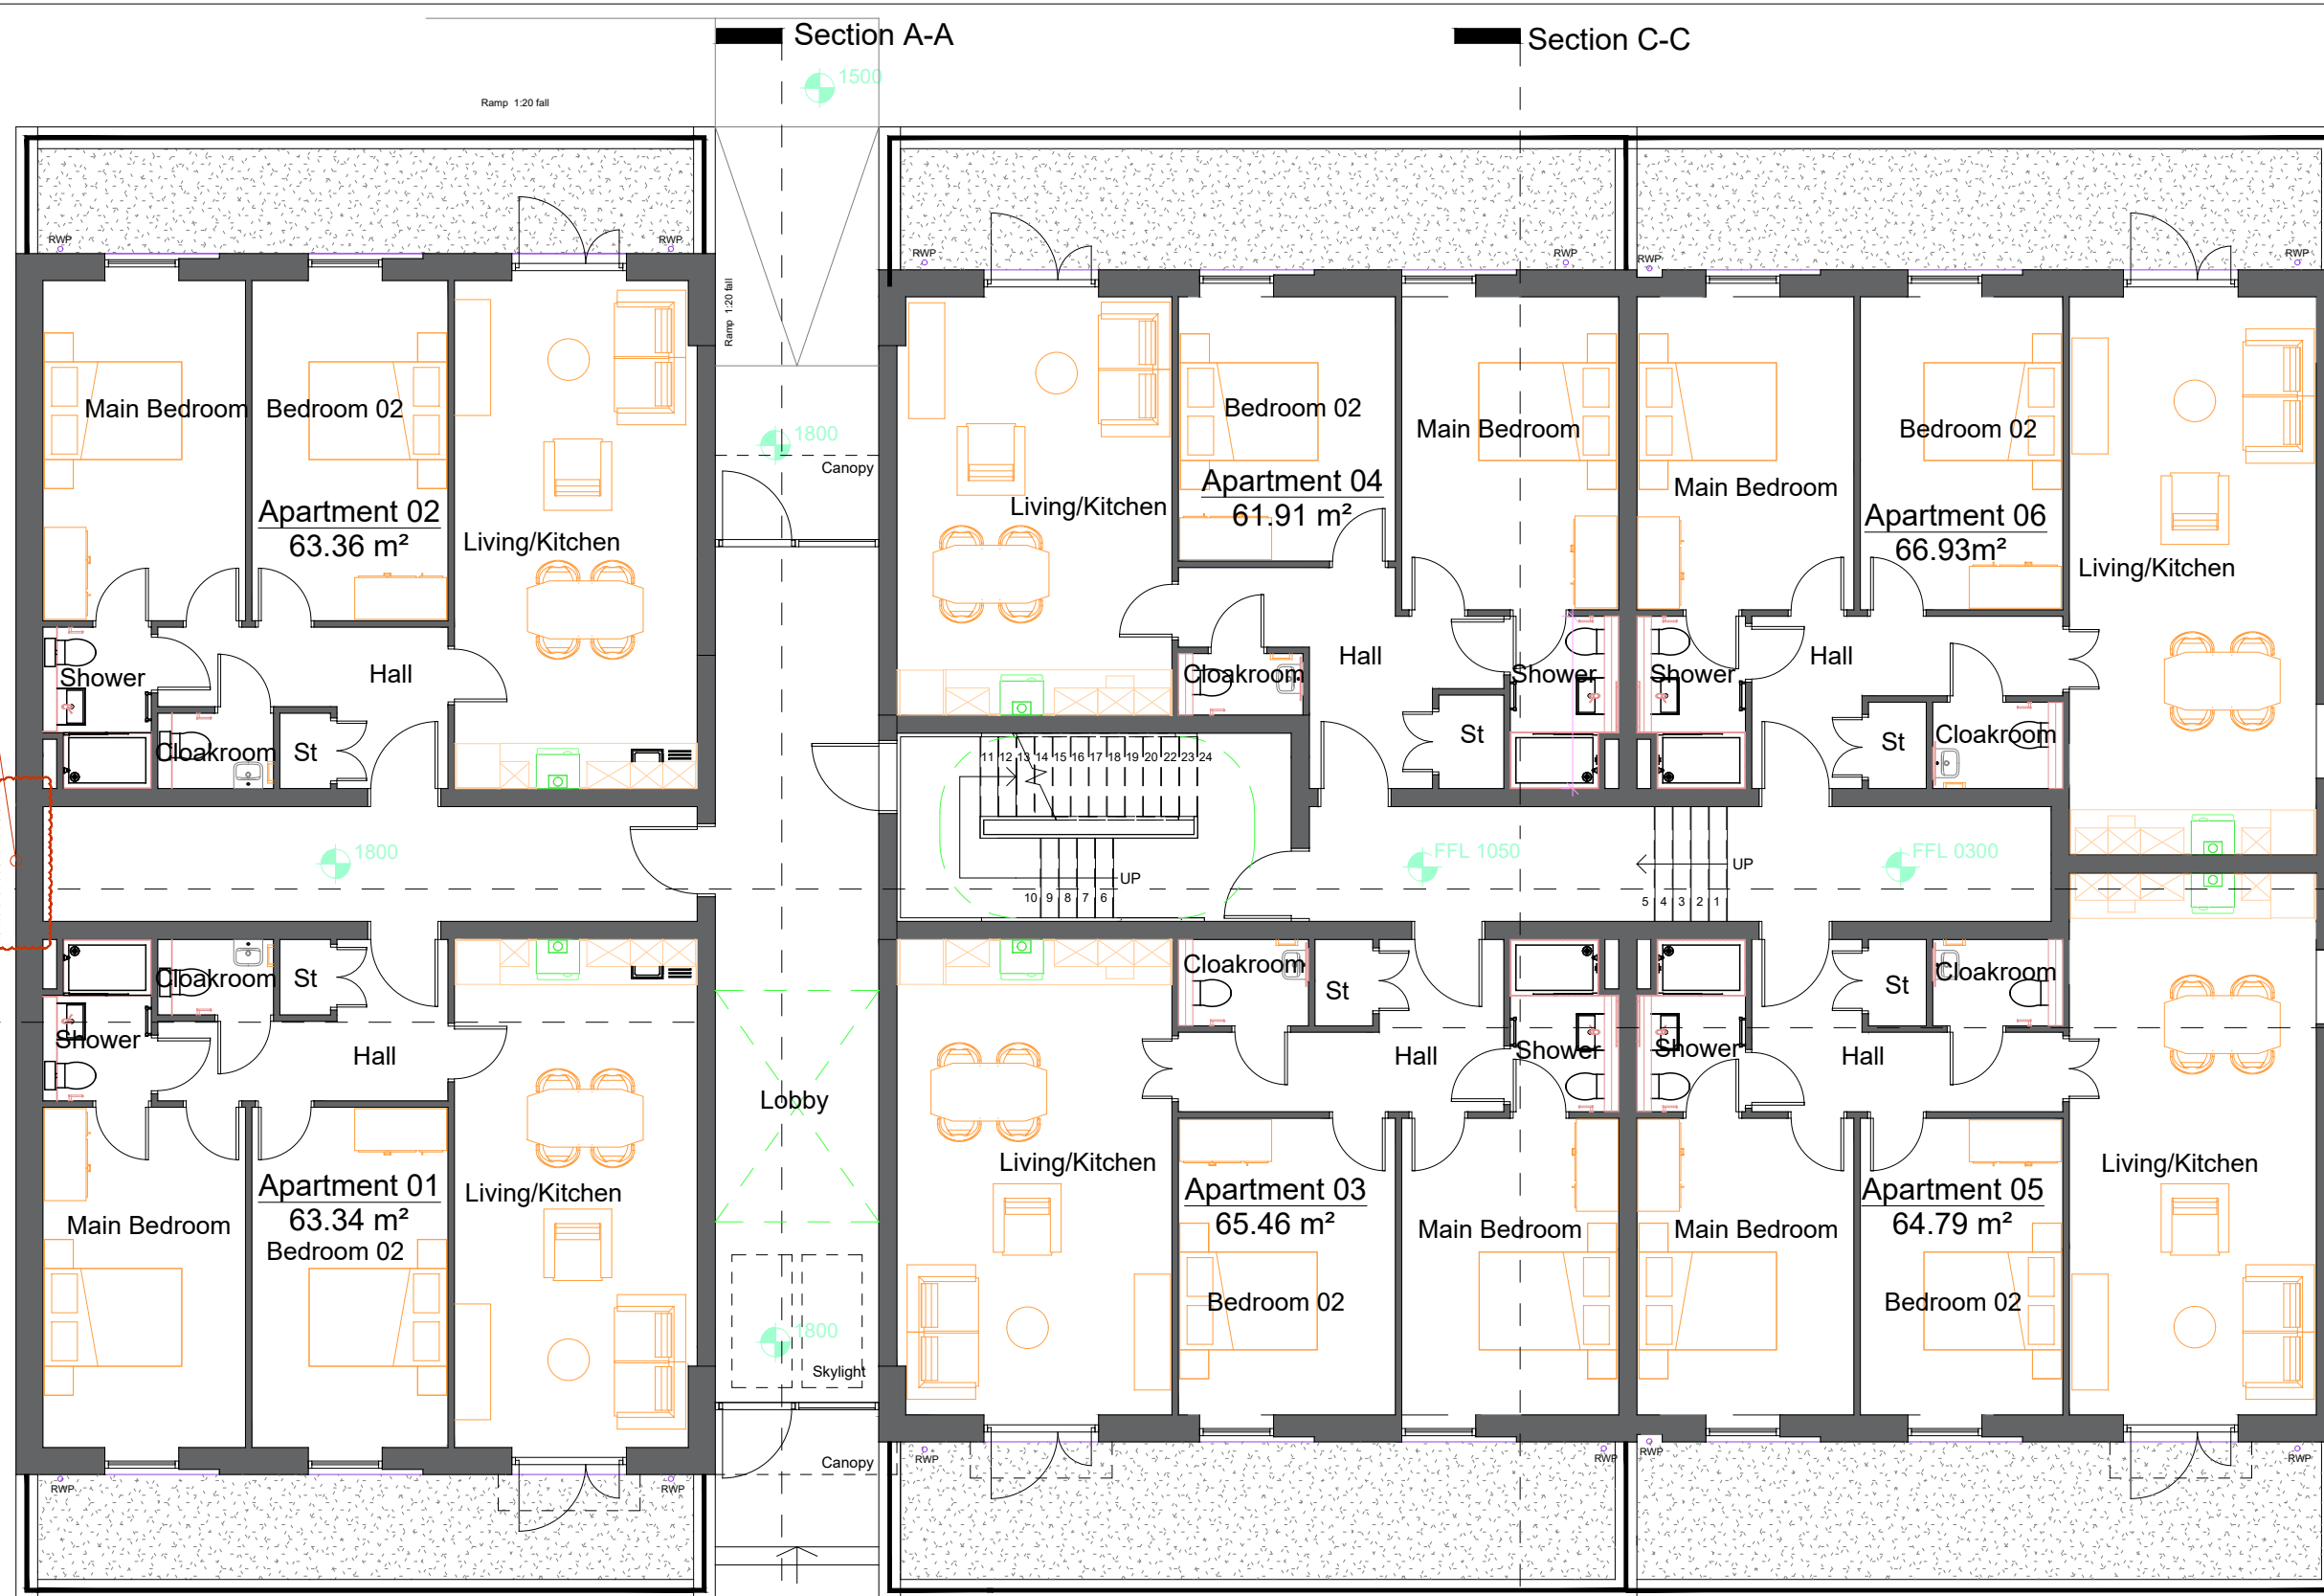

Ground Floor Plan

Scale 1:100 @ A3



**PLANNING AMENDMENT
DRAWING: 01.02.2024**

Rev:	Date:	Description
A	20/01/22	Reconfiguration of internal circulation.
B	27/01/22	Reconfiguration of internal circulation.
C	01/02/22	Reconfiguration of internal circulation.
D	03/04/22	Proposed Gable end windows to south elevation .
E	13/04/22	Reconfiguration of access approach.
F	28/04/22	Reconfiguration of access approach (1:12 access ramps).
G	13/05/22	Amended window openings.
H	01.02.24	Planning Condition Revisions. Removal of Ground Floor North Elevation window as per Planning letter 30.01.2024.

 owen ellis Architects			Honeycomb, Edmund Street, Liverpool L3 9NG TEL: 0151 227 1555 email: info@owenellis.co.uk web: www.owenellis.co.uk		
18 No. - 2B Apartments, Aspinall Street, Prescot, L34 5QQ.			Proposed Ground Floor Plan		
DRAWING NUMBER			REVISION		
4188 / SK 02			H		
DATE			SCALE		
May 2022			1:100 @ A3		