




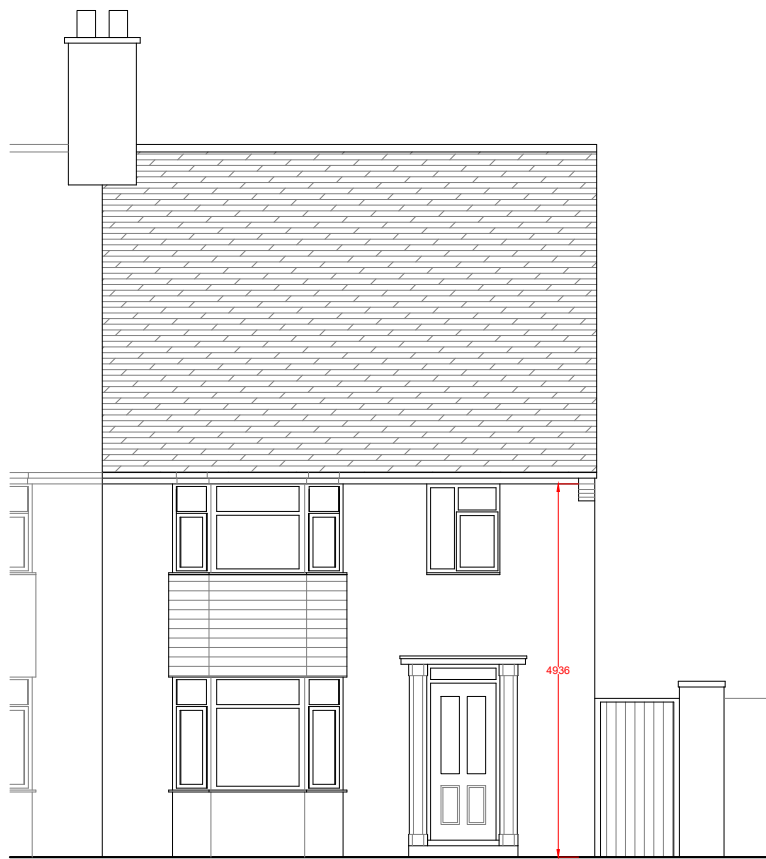

Existing Front Elevation

 

Existing Rear Elevation

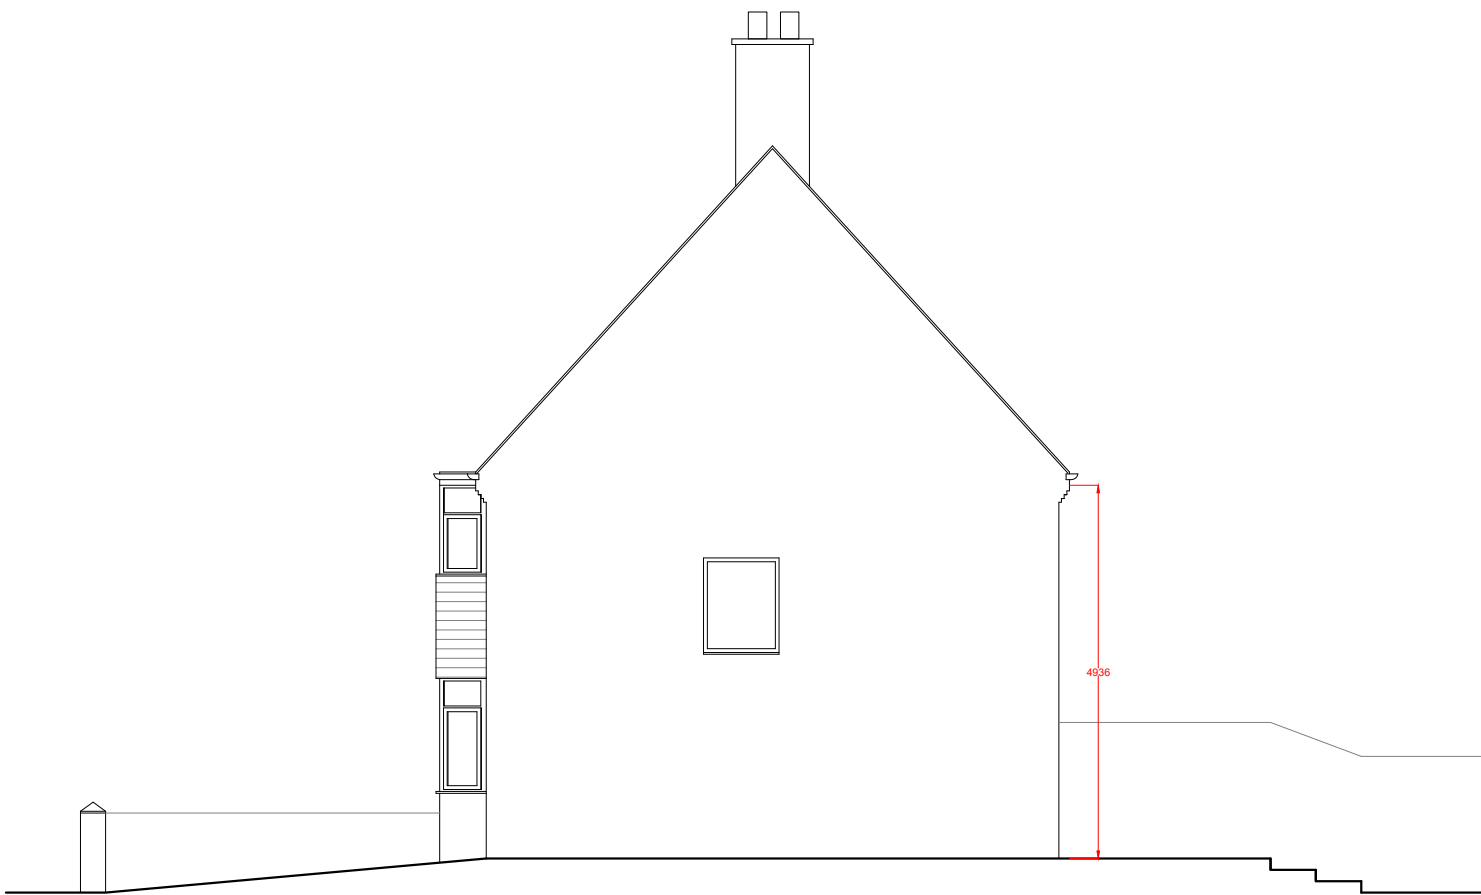

Existing North Side Elevation

NOTES:

- Existing Walls
- Proposed Walls

CLIENT		Rachel & Tom	
DRAWING NO + TITLE:			
Existing Elevations			
67 Endmoor Road Huyton Liverpool L36 3UH			
SCALES:		PAGE	A3
1:50		SIZE:	
DRAWN BY:		DATE	
LS		13/03/2023	