


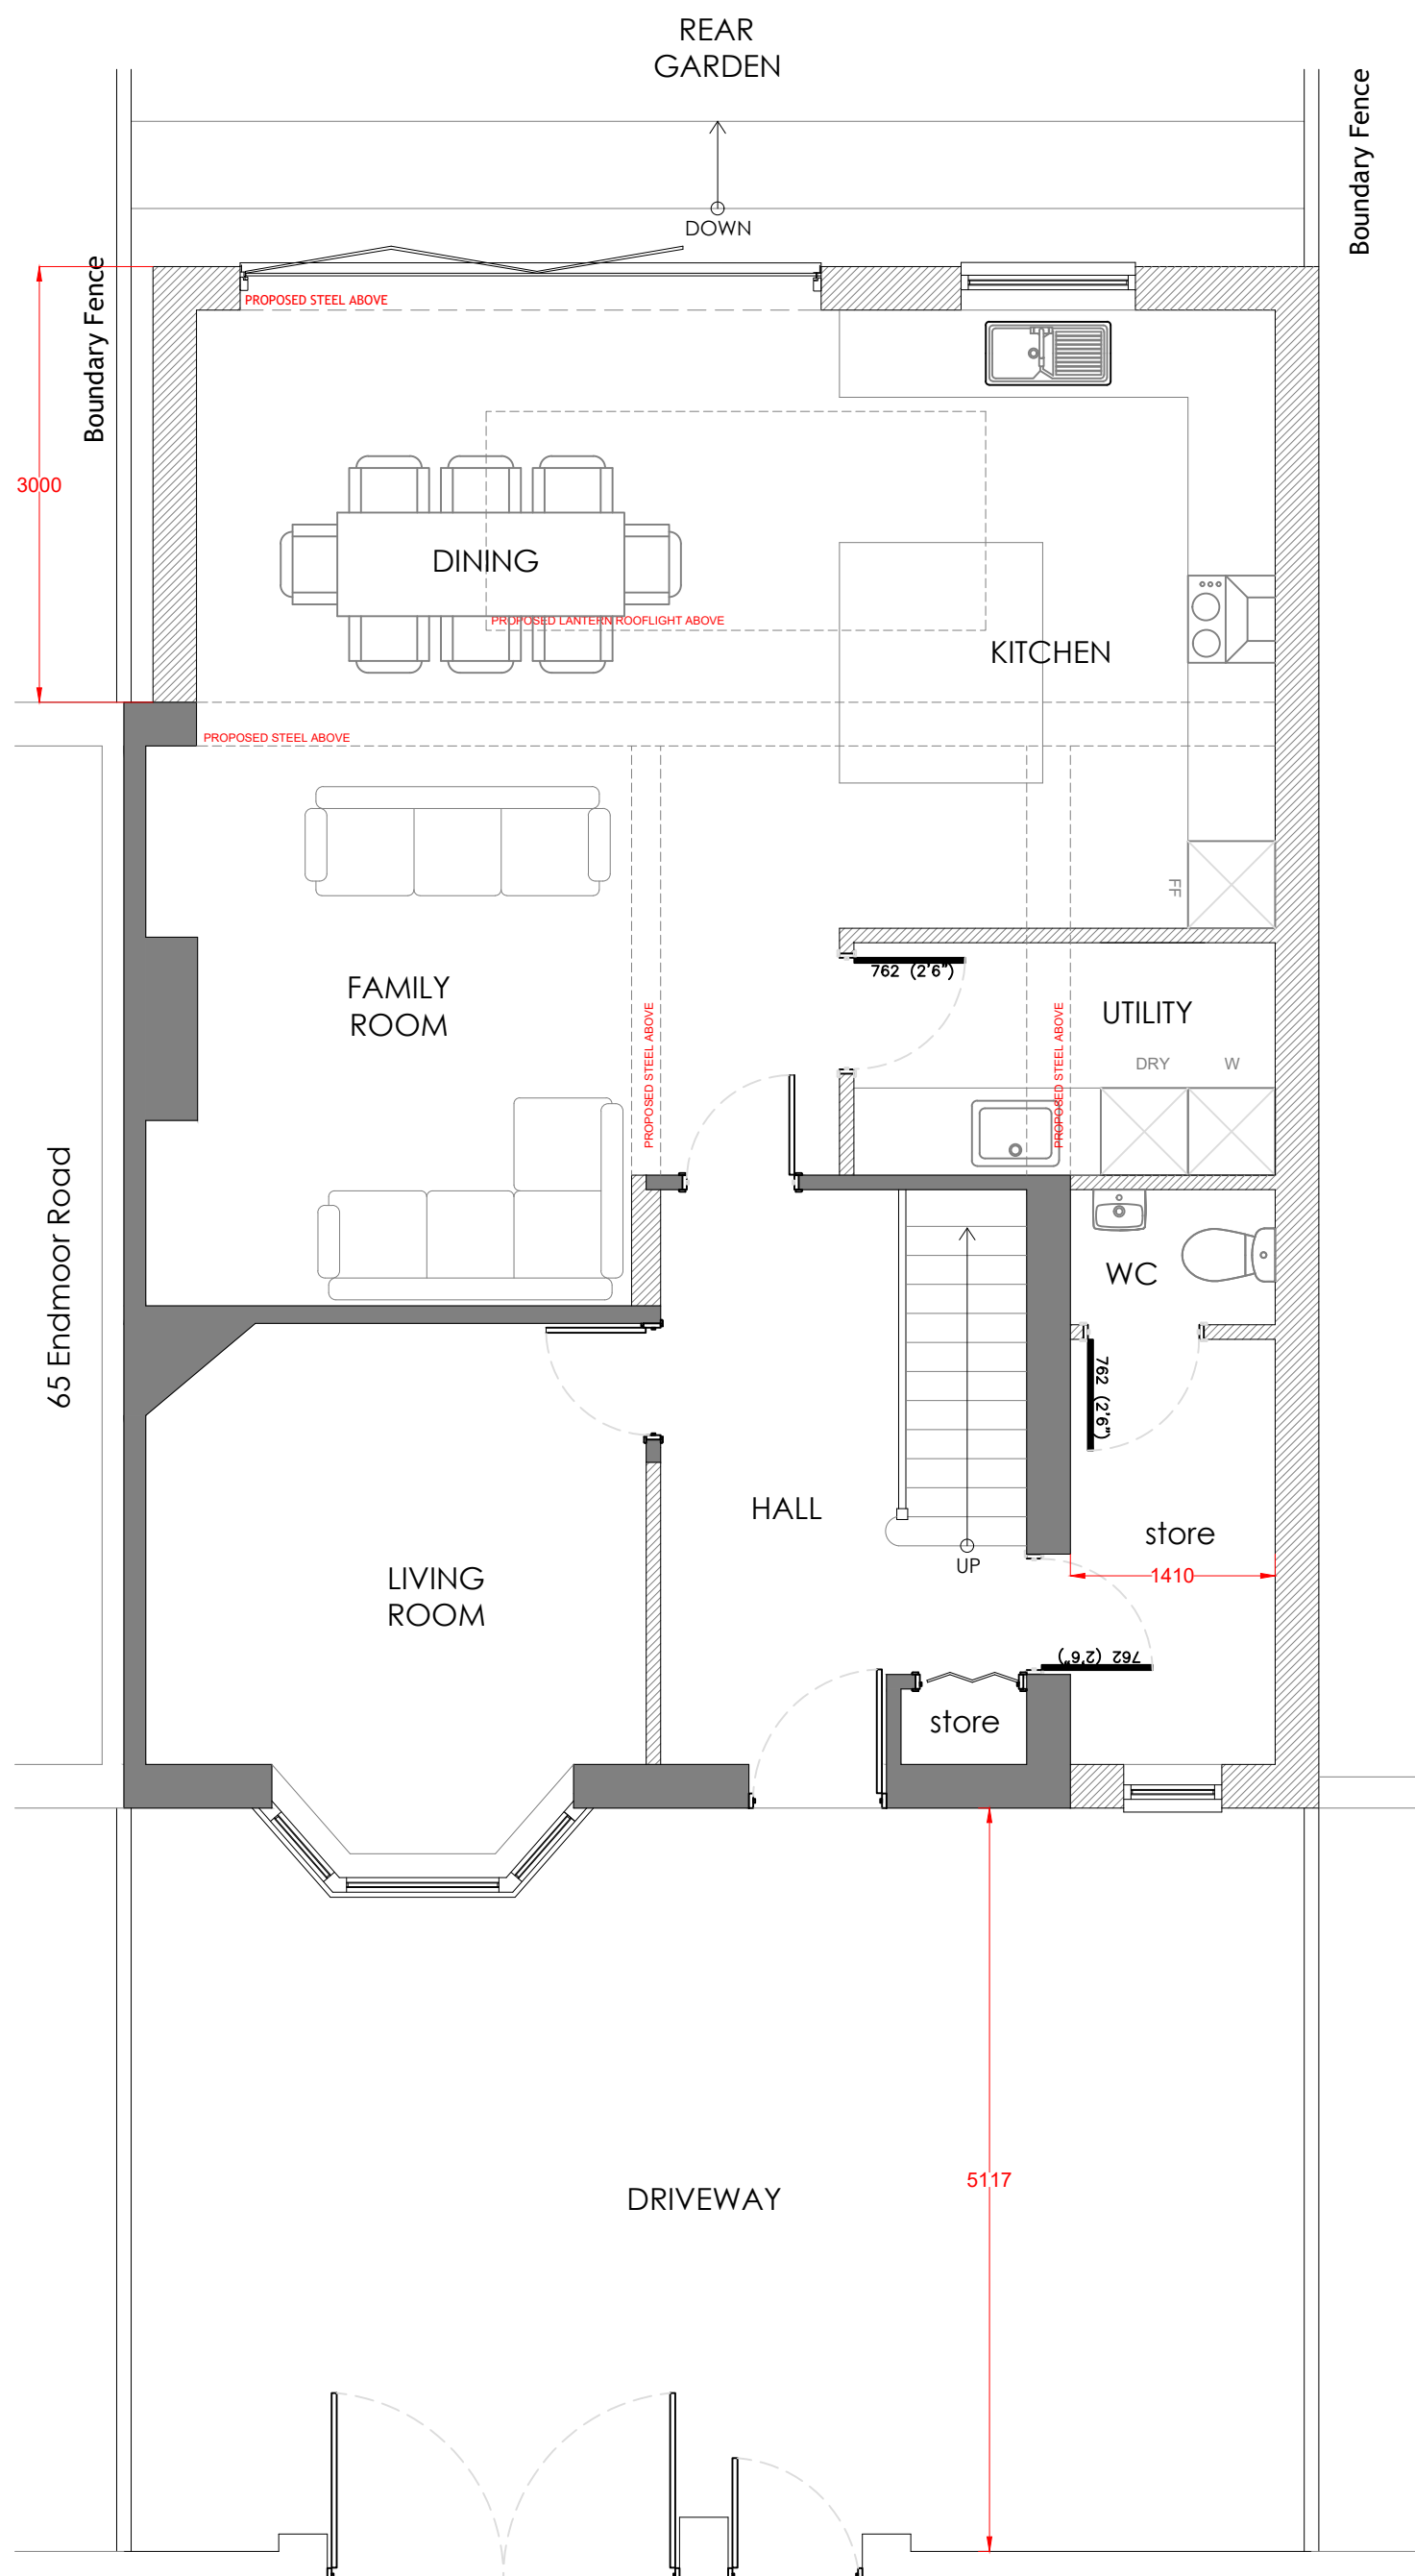

NOTES:

 Existing Walls

 Proposed Walls

CLIENT Rachel & Tom

DRAWING NO + TITLE:

Proposed Ground Floor Plan

67 Endmoor Road
Huyton
Liverpool
L36 3UH

SCALES:	1:50	PAGE SIZE:	A3
DRAWN BY:	LS	DATE	13/03/2023

