

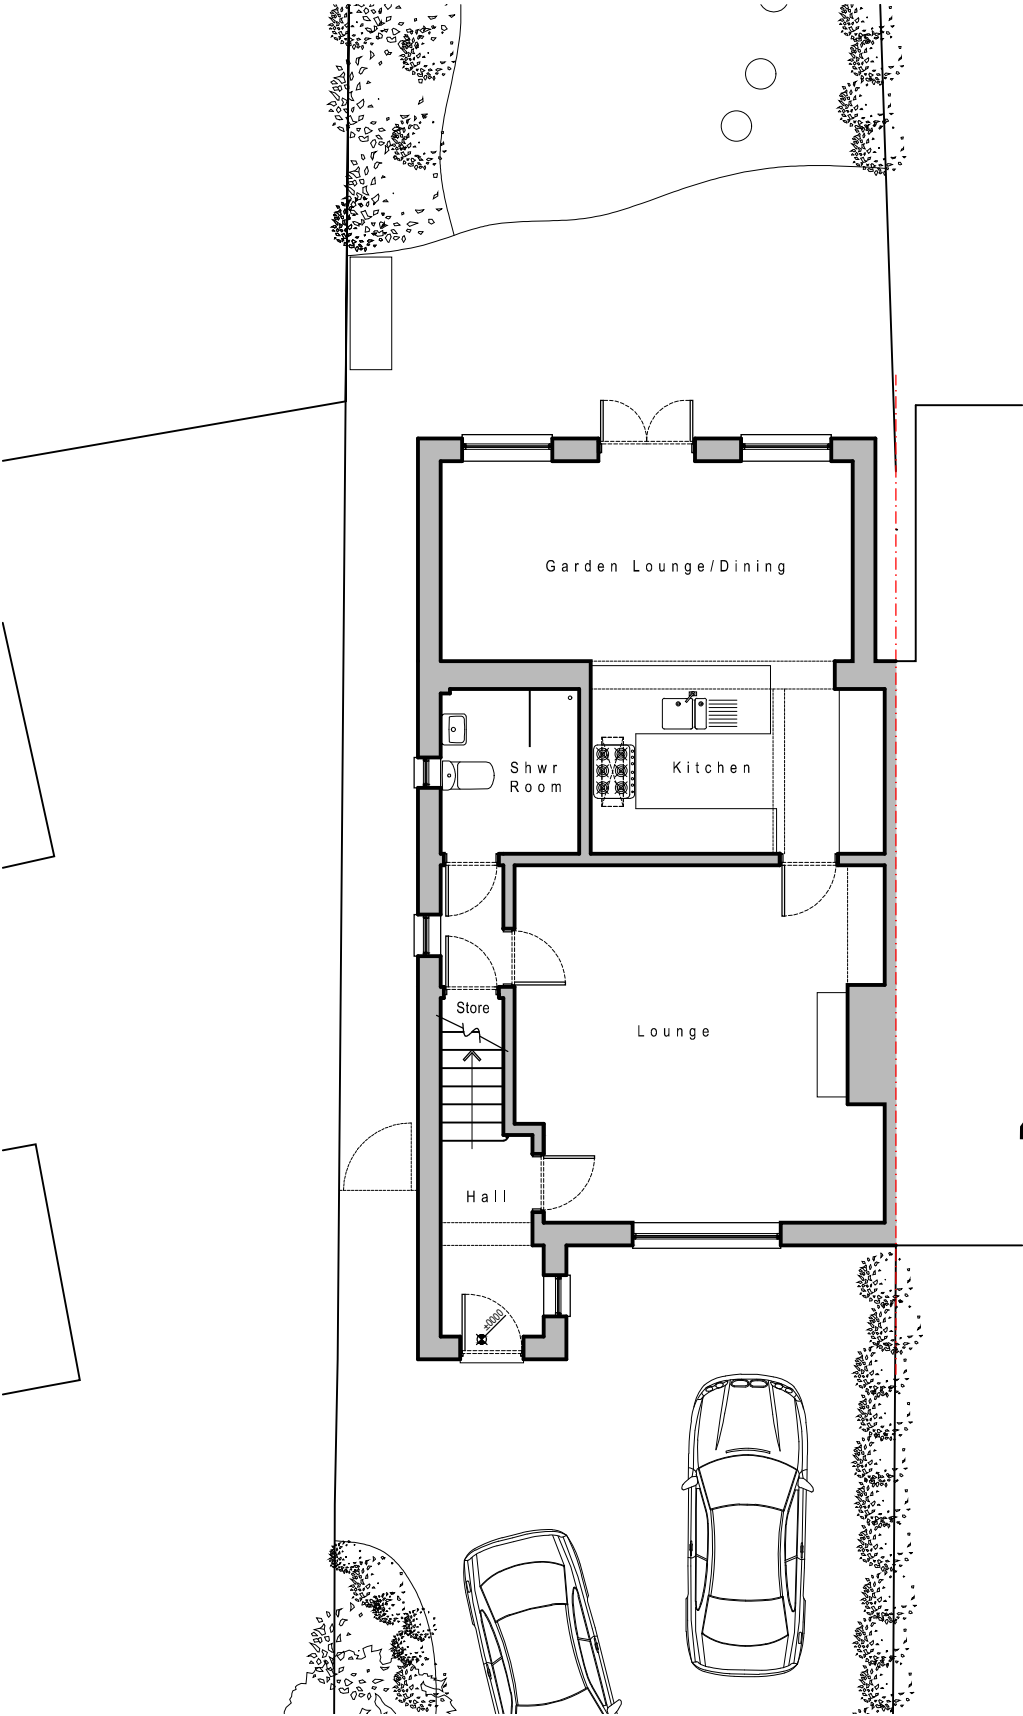


Ground Floor Plan

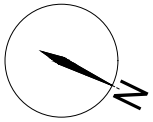

First Floor Plan

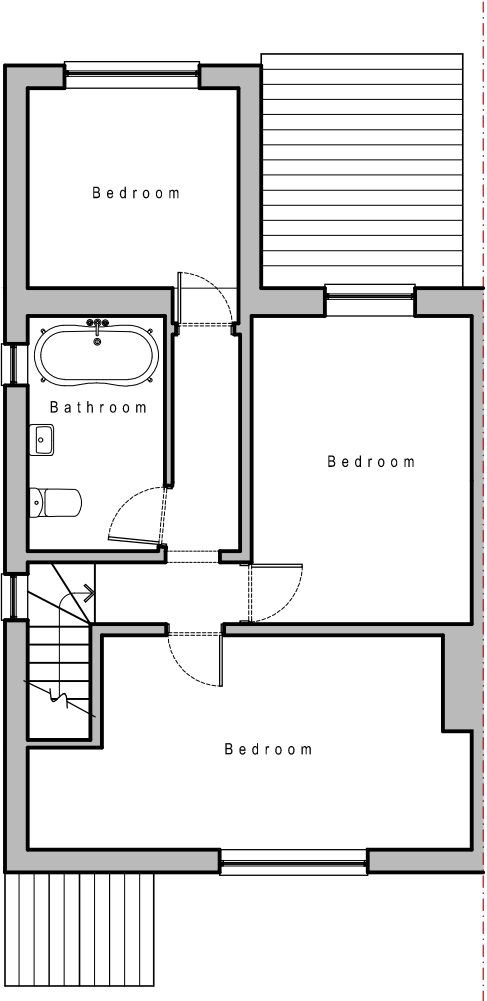

Project/Client

6 Chapel Road, Cronton, WA8 4NU
Mr & Mrs Lloyd

Drawing Title

Existing Floor Plans

Date

August 2021

Status


Planning

Scale

1:100@A3
1 2 mtrs

Drawing Number

21-649-003

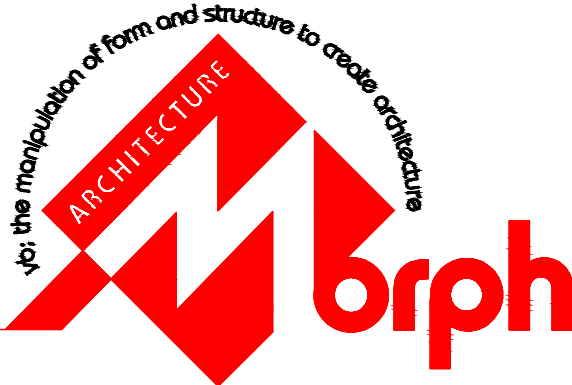

info@morpharchitecture.co.uk www.morpharchitecture.co.uk