



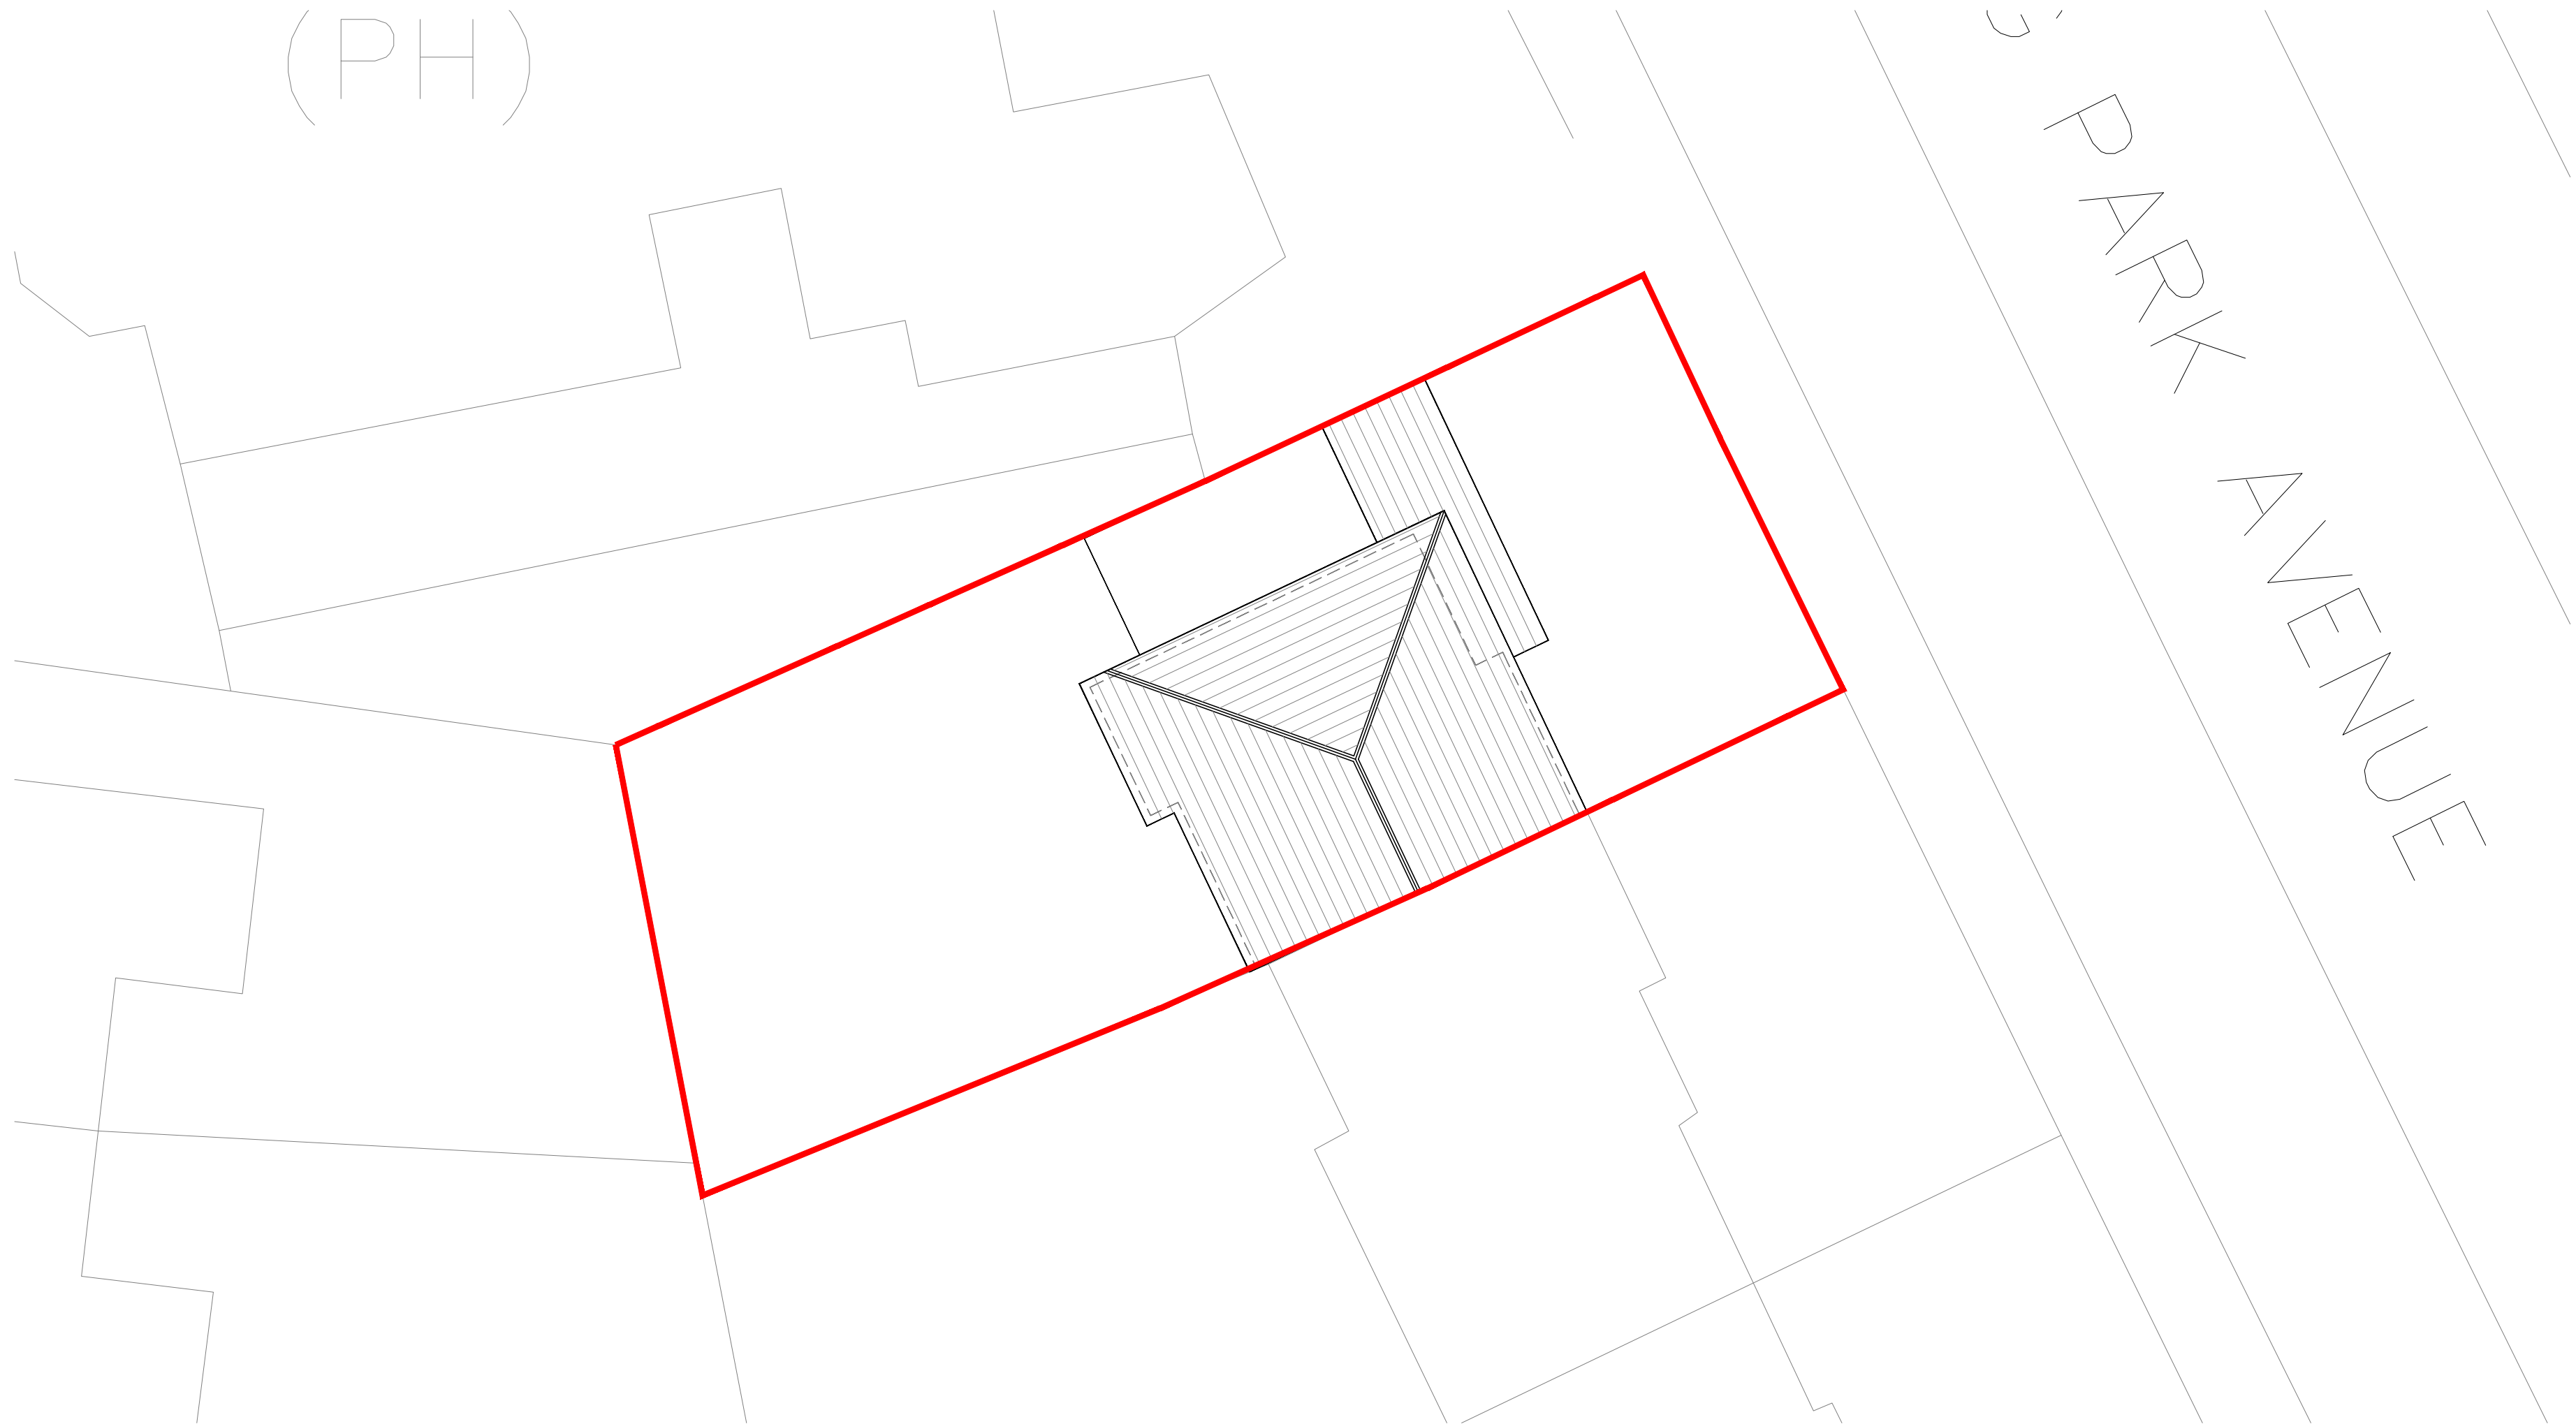


EXISTING SITE PLAN | SCALE 1:100

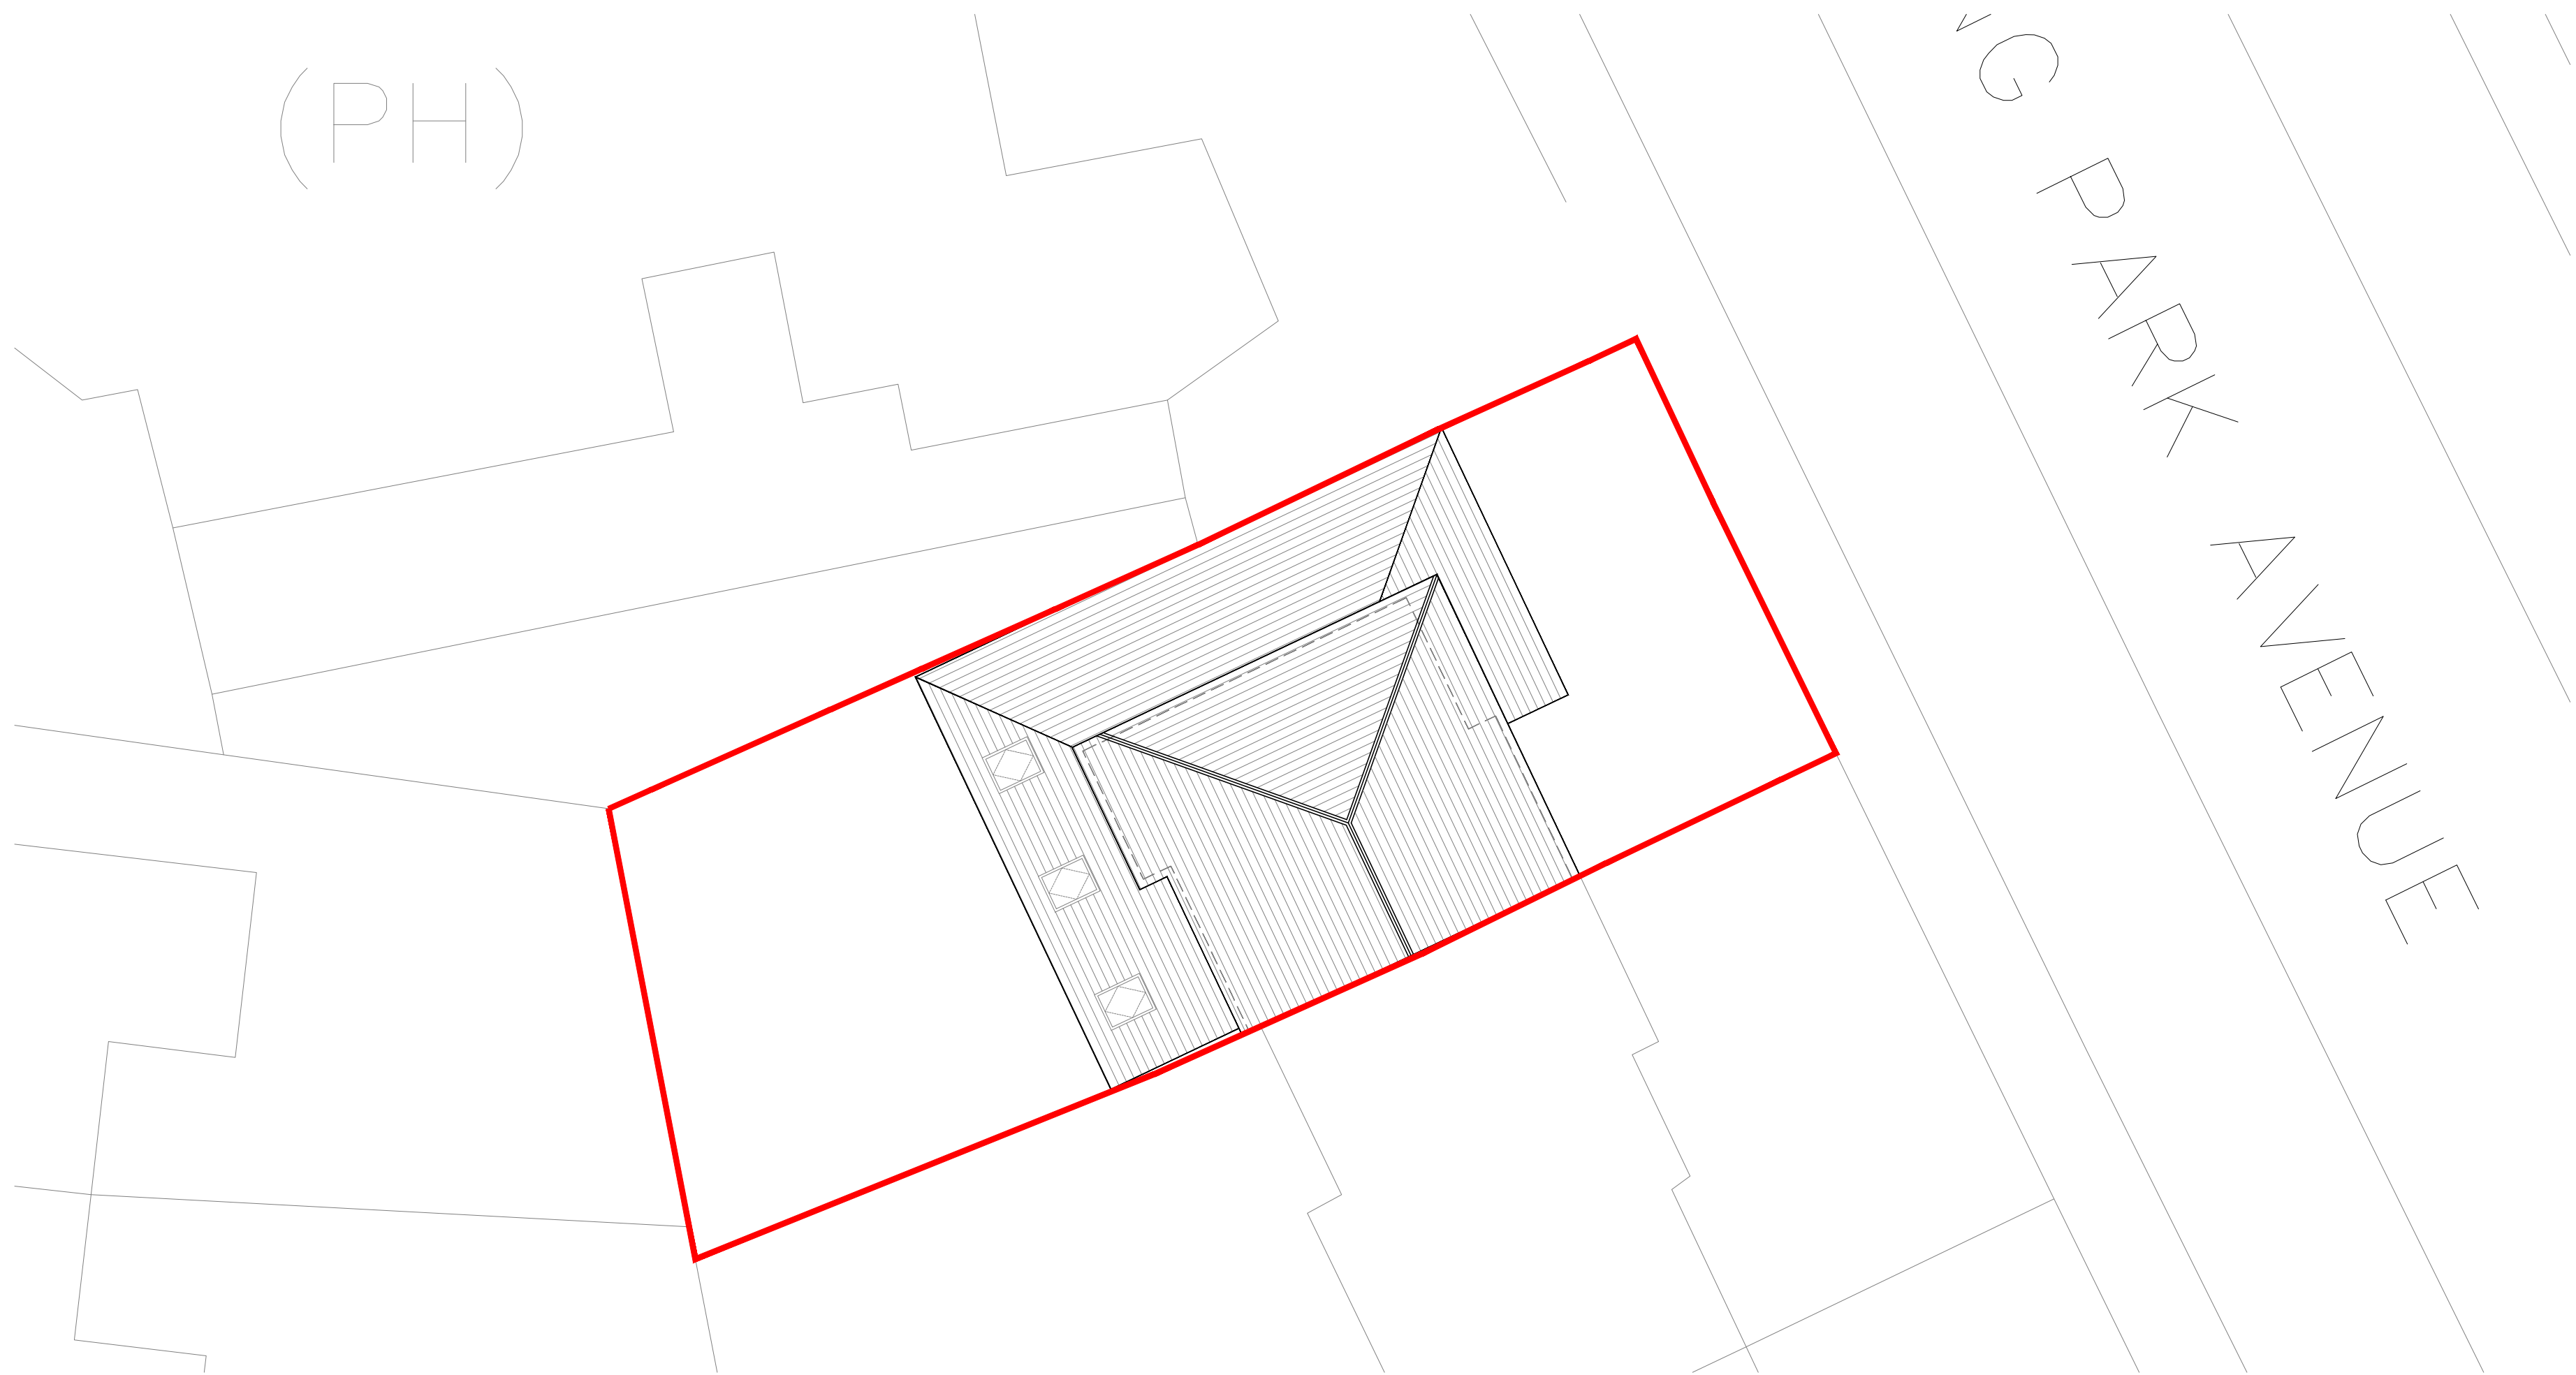


PROPOSED SITE PLAN | SCALE 1:100




STATUS PLANNING	© Copyright of PM DESIGNS®. All rights reserved. Do Not scale this drawing. ALL dimensions are in millimetres unless stated otherwise. ALL dimensions must be checked on site prior to construction and any discrepancies reported to the architect. Work is subject to change following detailed design.			
	RevNo	Revision note	Date	Signature/Checked

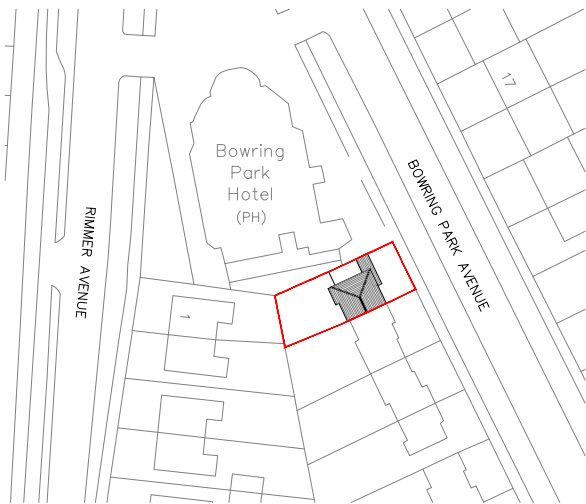

EXISTING SITE LOCATION PLAN | SCALE 1:1250

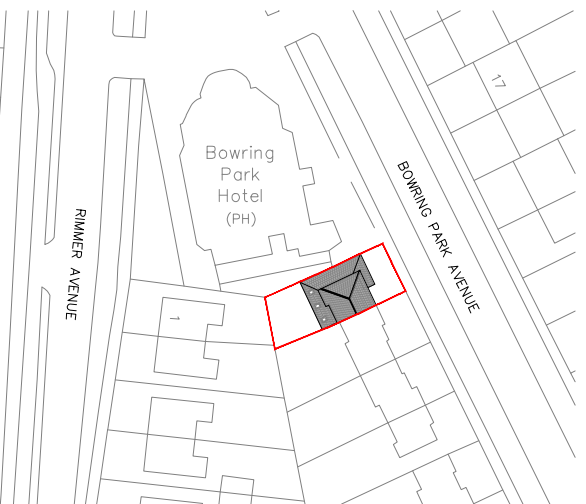

PROPOSED SITE LOCATION PLAN | SCALE 1:1250

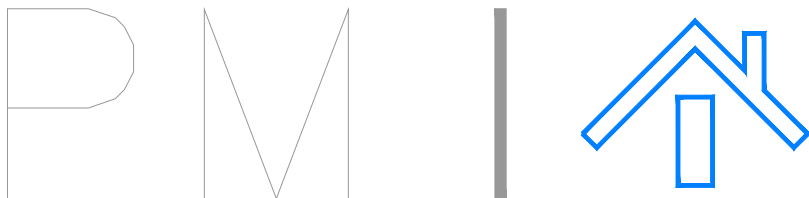 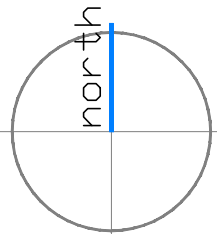

PROJECT: 4 BOWRING PARK AVENUE LIVERPOOL L16 2NJ		Drawing No. A100
CLIENT: A MCCAN		Date: JULY 2023
Drawing Title EXISTING AND PROPOSED SITE AND LOCATION PLANS		Scale: VARIES @ A1
Address: 222 Thomas Drive, Liverpool, L14 3LF Telephone: 07580804180 Email: robert.parle@pmdesigns.co.uk Website: www.pmdesigns.co.uk		Revision: -
		Issue: PLANNING STATUS