




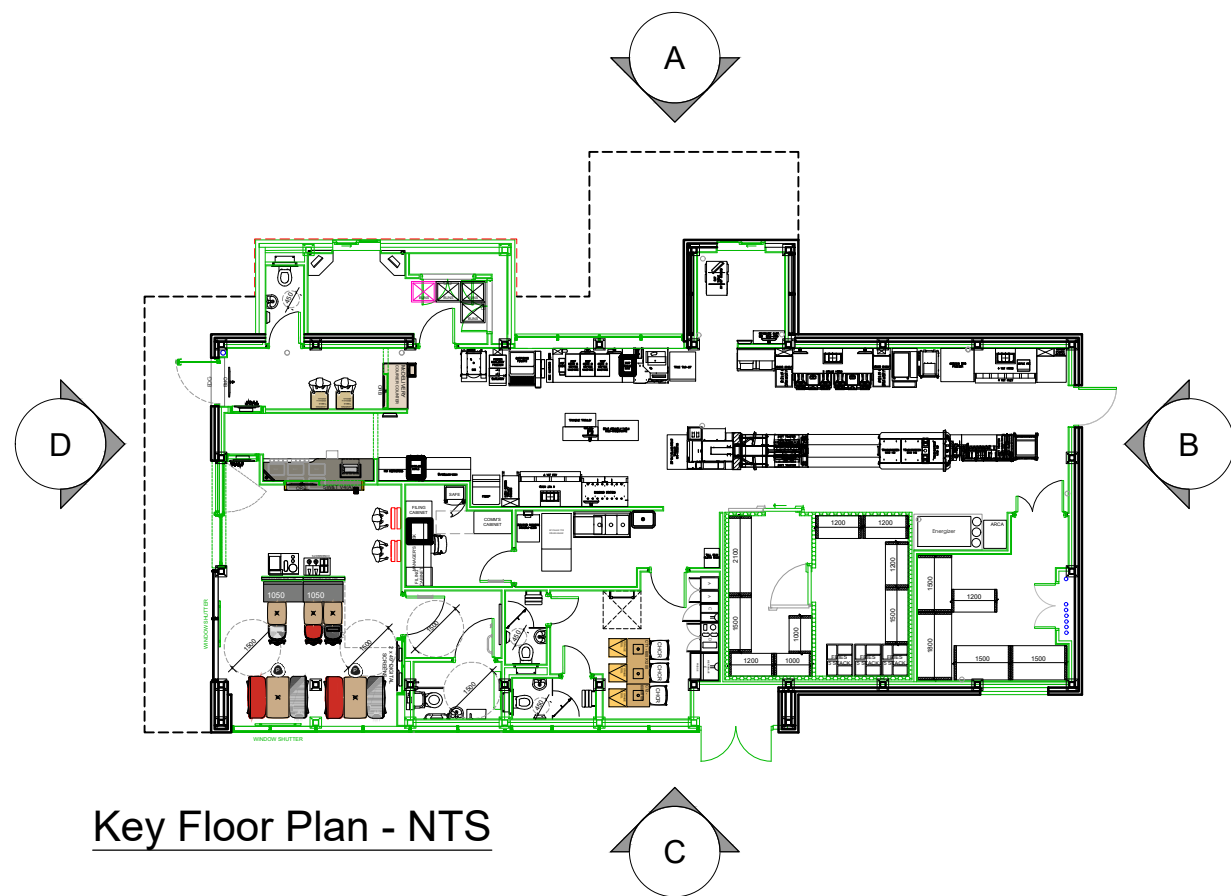


Key Floor Plan - NTS

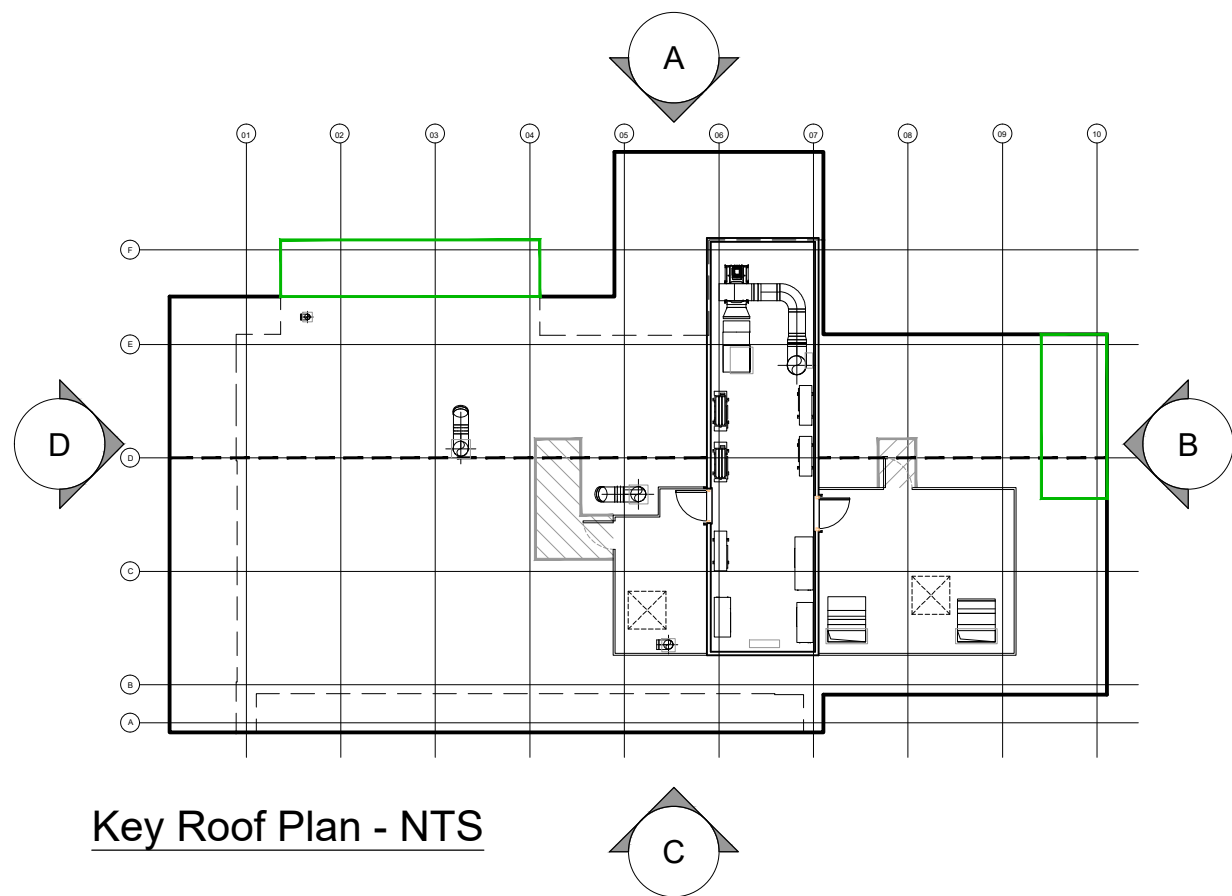


Key Roof Plan - NTS

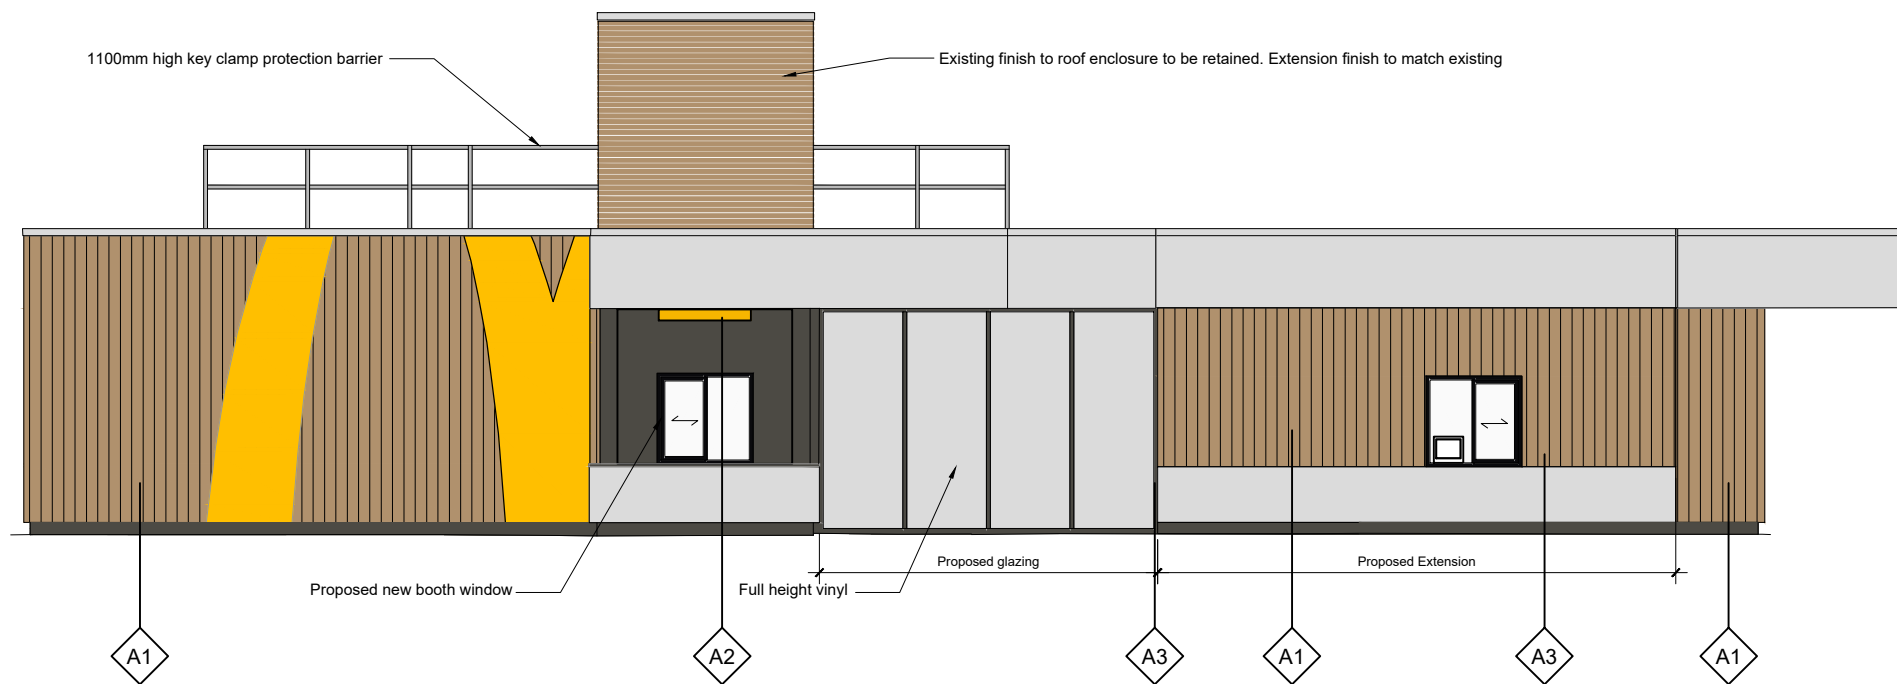


Proposed Elevation A

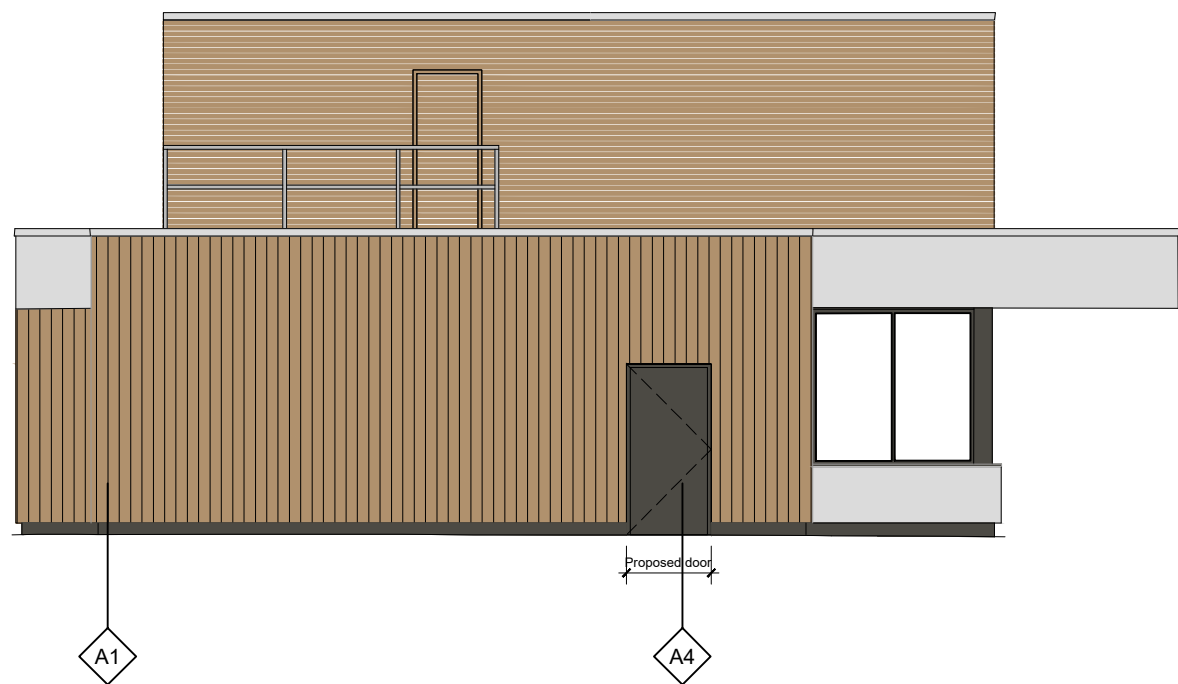

Proposed Elevation B

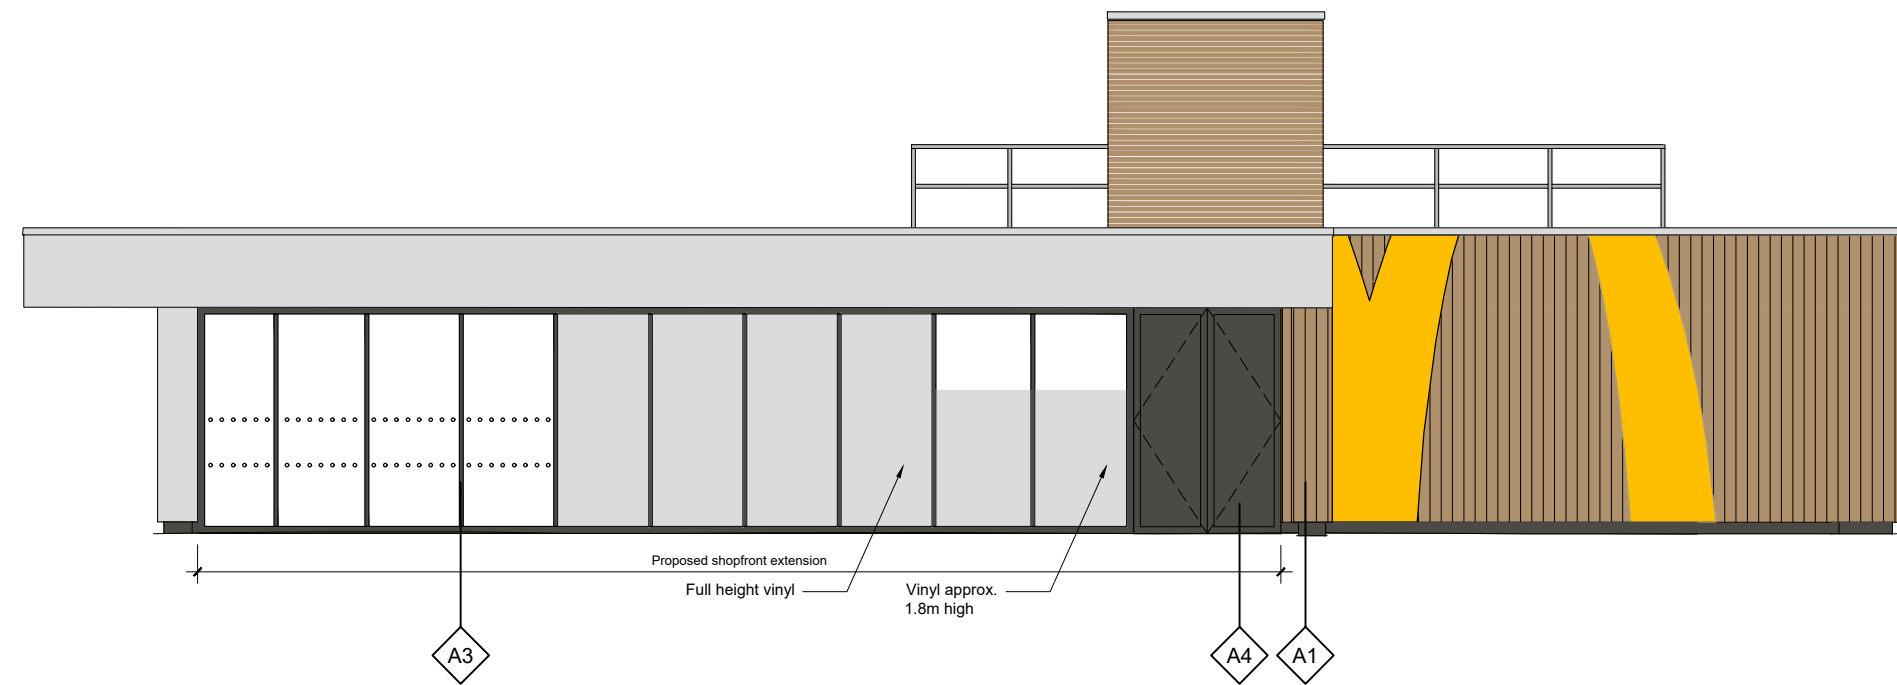


Proposed Elevation C

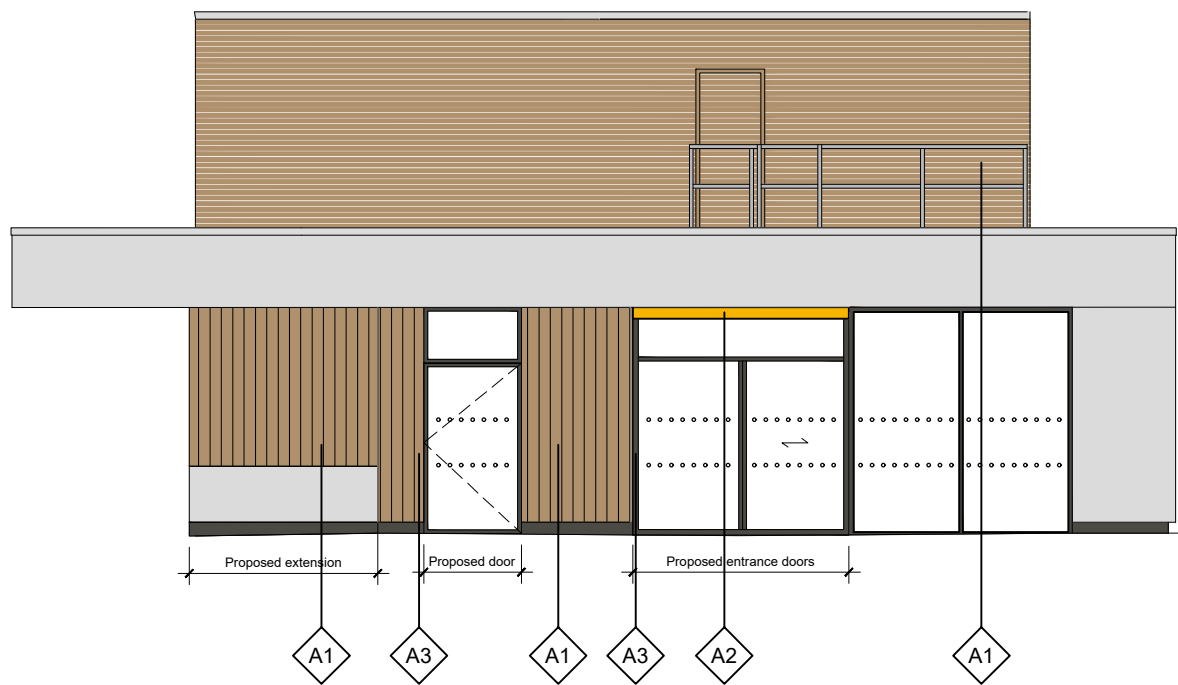

Proposed Elevation D

Proposed Building Elevations

 

- NOTES
- All dimensions and levels are to be checked on site.
 - Any discrepancies are to be reported to the architect before any work commences.
 - This drawing shall not be scaled to ascertain any dimensions. Work to figured dims only.
 - This drawing shall not be reproduced without express written permission from AEW.
 - Title overlay drawings and ownership boundaries are produced using all reasonable endeavours. AEW cannot be responsible for the accuracy or scale discrepancy of base plans supplied to them.
 - All works are to be undertaken in accordance with Building Regulations and the latest British Standards.
 - All proprietary materials and products are to be used strictly in accordance with the manufacturers recommendations.

CDM 2015

Client notified of duties: **At Design Workshops**
Principal Designer: **CSS**

Unless noted below, all known hazards have been highlighted on the drawing:

- A1 Restaurant
NW14 French Walnut
Timber effect cladding panels
- A2 Service Points
Illuminated panel RAL 1023 Traffic Yellow
- A3 Window and Doors
PPC RAL 9005 Jet Black frames
- A4 Security Doors
PPC RAL 7022 Umbra Grey

Drawing Based on:
Glanville Survey Reference: 4230194-4301
Dated Apr 2023

- Scale for planning purposes only.

Notes:
All drawings to be read in conjunction with all other drawings as noted on issue sheet.

H	31/07/2023	LMD	KD	
Elevations updated to suit roof plan. Finish to roof enclosure updated. Proposed door position to elevation D amended				
G	25/07/2023	LMD	KD	
Low level barrier to roof updated. Entrance door amended following comments from Supplier received: 19/07/2023				
F	19/07/2023	LMD	KD	
Timber trespas specification added. Extension fascia added following Marcon comments received: 18/07/2023				
E	12/07/2023	LMD	KD	
Glazing & extent of cladding updated on elevation D				
D	11/07/2023	LMD	KD	
Glazing to elevation A updated. Key plans updated				
C	10/07/2023	LMD	KD	
Elevations updated to suit roof plan				
B	16/06/2023	LMD	JJS	
Booth windows updated. Key plan updated				
A	03/05/2023	SF	EOH	
Existing elevations removed and GA and Roof Plan added.				
-	21/04/2023	LMD	JJS	
Initial Issue				
REV	Date	Drawn by:-	Checked by:-	
Status	Purpose of Issue			
S2	For Information			
drawing stage	Planning			
client	McDonald's Restaurants Ltd			

project store
Coopers Lane Knowsley 1888

drawing title
Proposed Building Elevations

date 21/04/2023 drawn LMD
scale@A2 1:100 checked JJS

PLANNING