




Location Plan

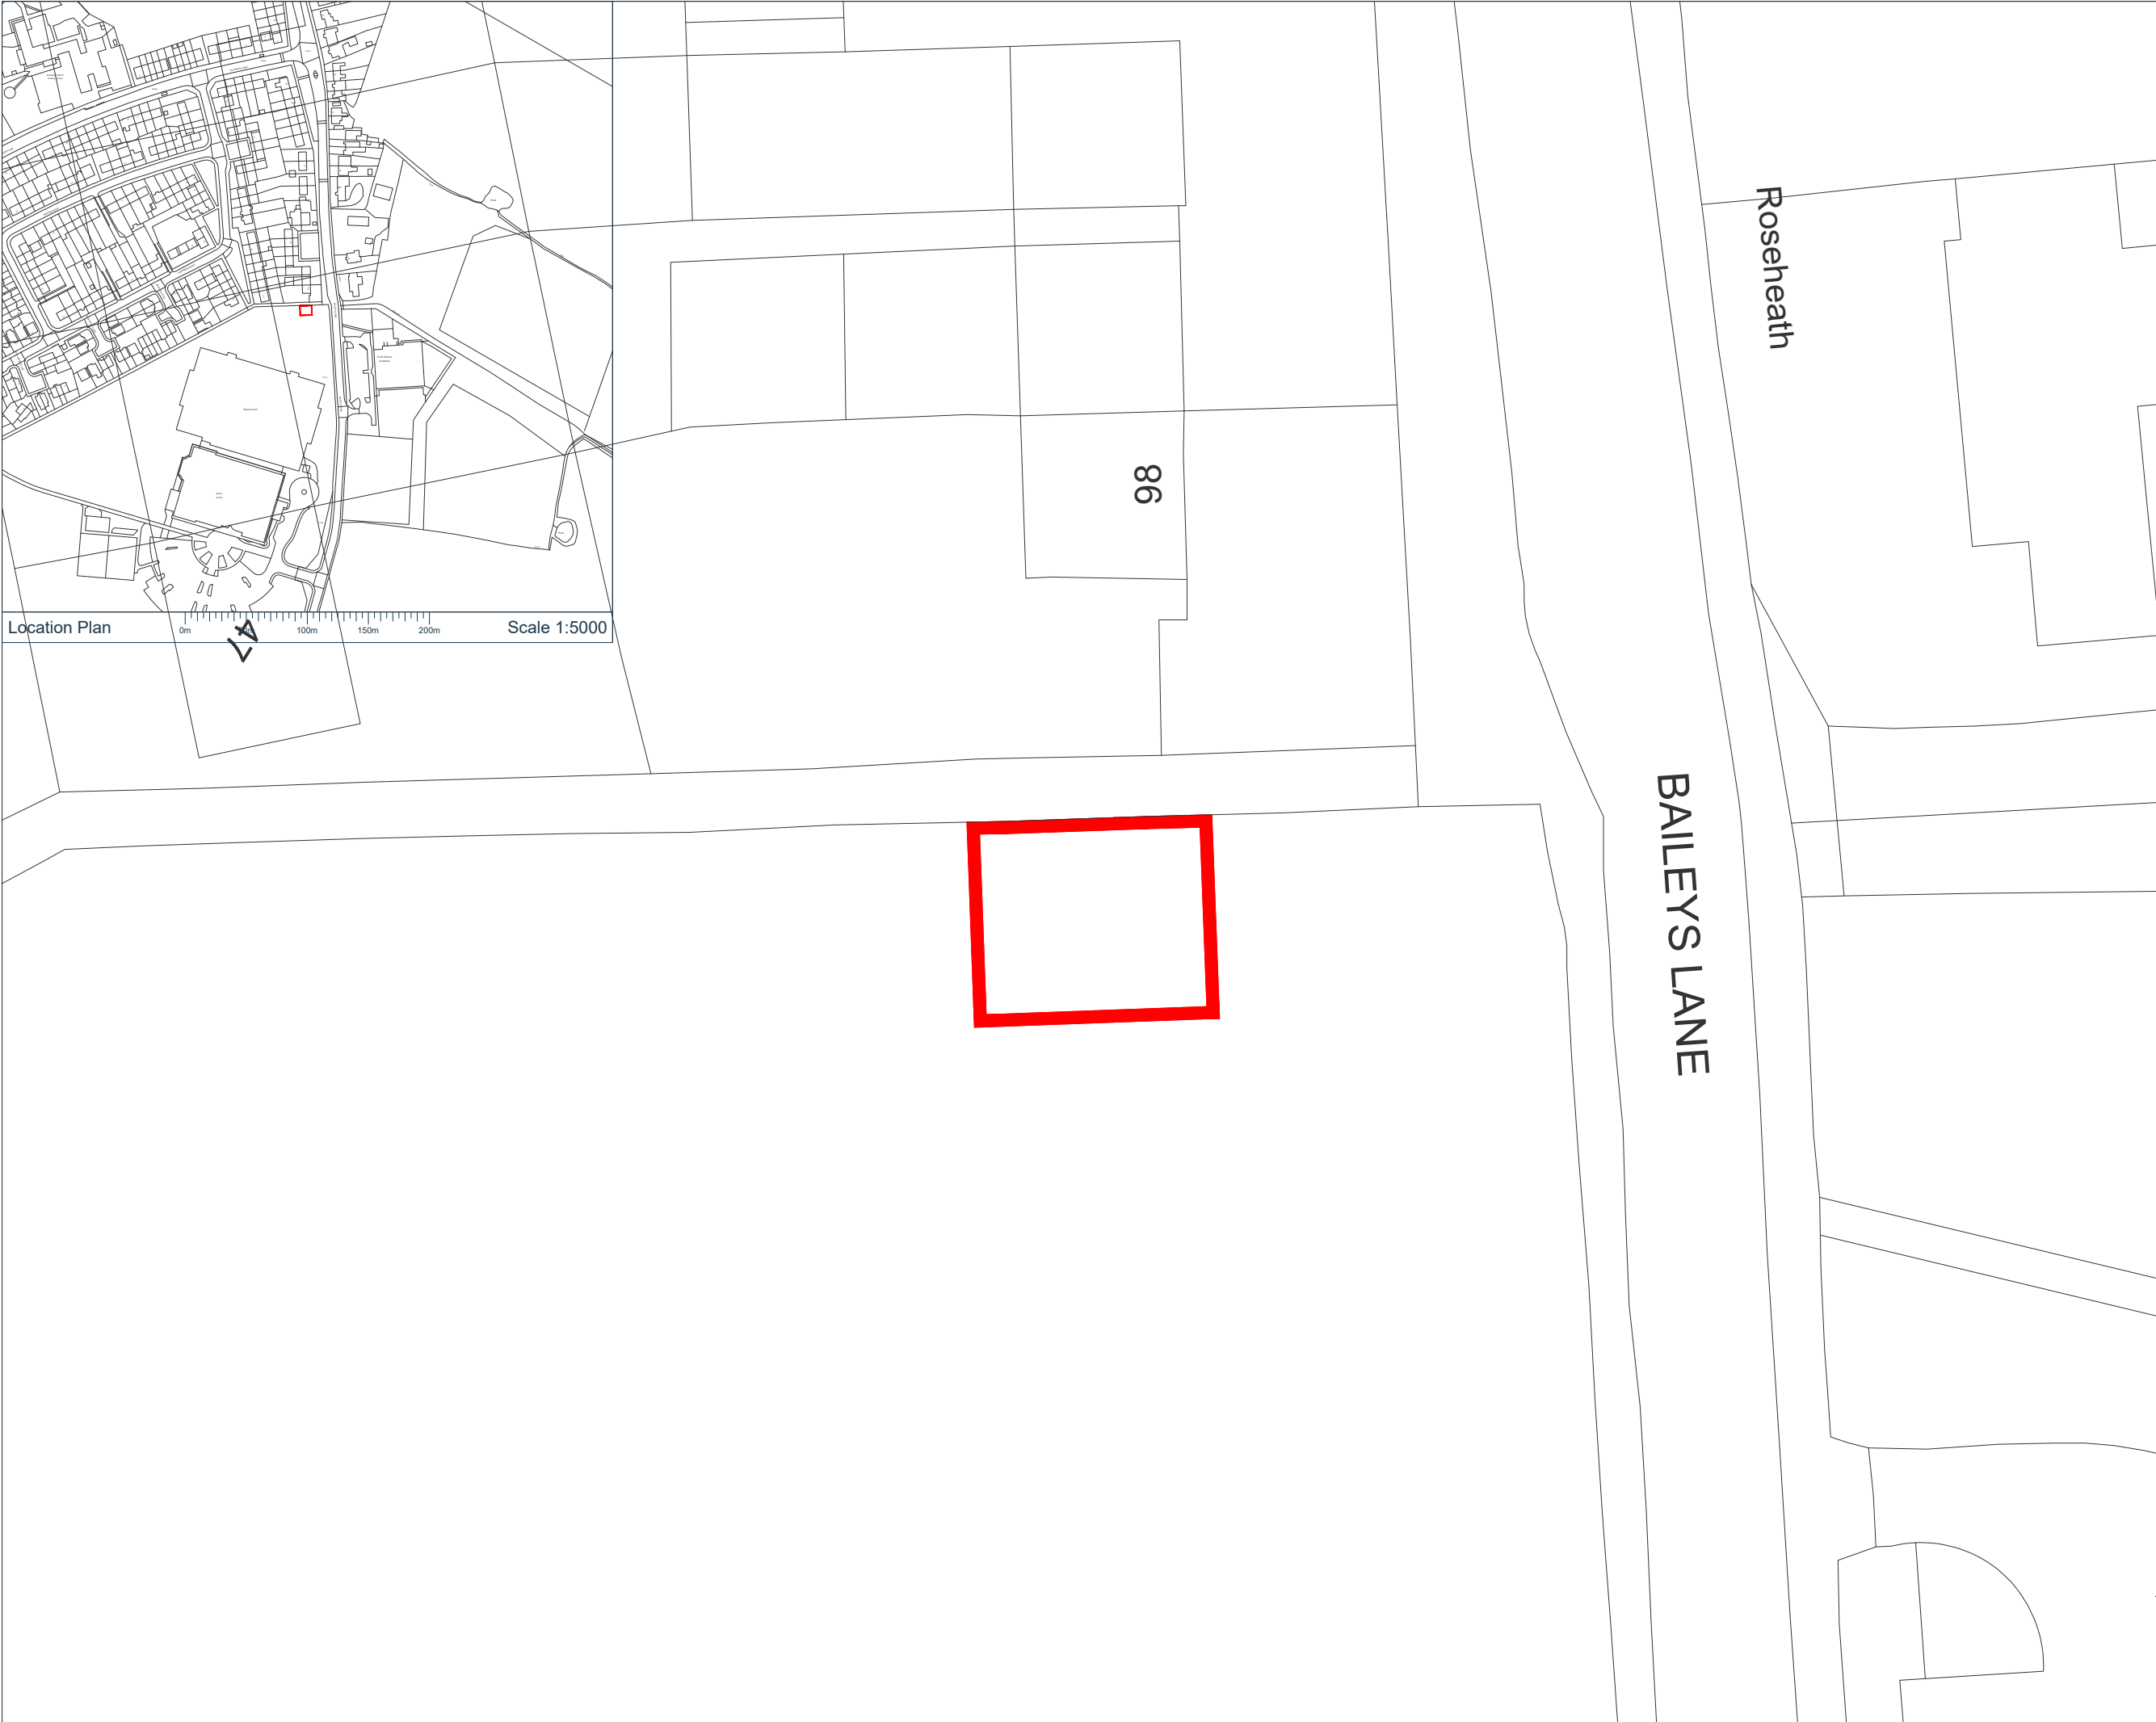

Site Plan



Key:
 Location Area

Notes:

Applicant: N/A		
Location: Baileys Lane, Halewood Green, Halewood, Knowsley, Liverpool, L26 0UA		
Coords: 345377, 385321		
Scheme Name: EP - Baileys Lane, Halewood		
Drawing Name: Site Plan		
Drawing No: 22006689_PLN_LOC_4.1		
Rev	Date	Description
-	11.08.2023	First Issue
Drawn:		LM/BM/AB
Approved:		CB-M/CH
Sheet No:		1 of 1
Sheet Size:		A3



The information contained in this document is confidential and protected by copyright. The use, copying or disclosure to a third party, either wholly or in part, except with the written permission of, and in the manner prescribed by Cadent Gas Limited constitutes an infringement of copyright. Dalcour McLaren does not warrant that this document is definitive nor free of error and does not accept liability for any loss caused or arising from reliance upon information provided herein. Although our best efforts have been made to ensure the accuracy of these plans, all measurements must be confirmed on site. BASED UPON THE ORDINANCE SURVEY MAP WITH THE SANCTION OF THE CONTROLLER OF HM STATIONERY OFFICE. CROWN COPYRIGHT RESERVED. OS LICENCE No. 100024886

Scale 1:250