
 


Site Plan - 28 Palmerston Drive

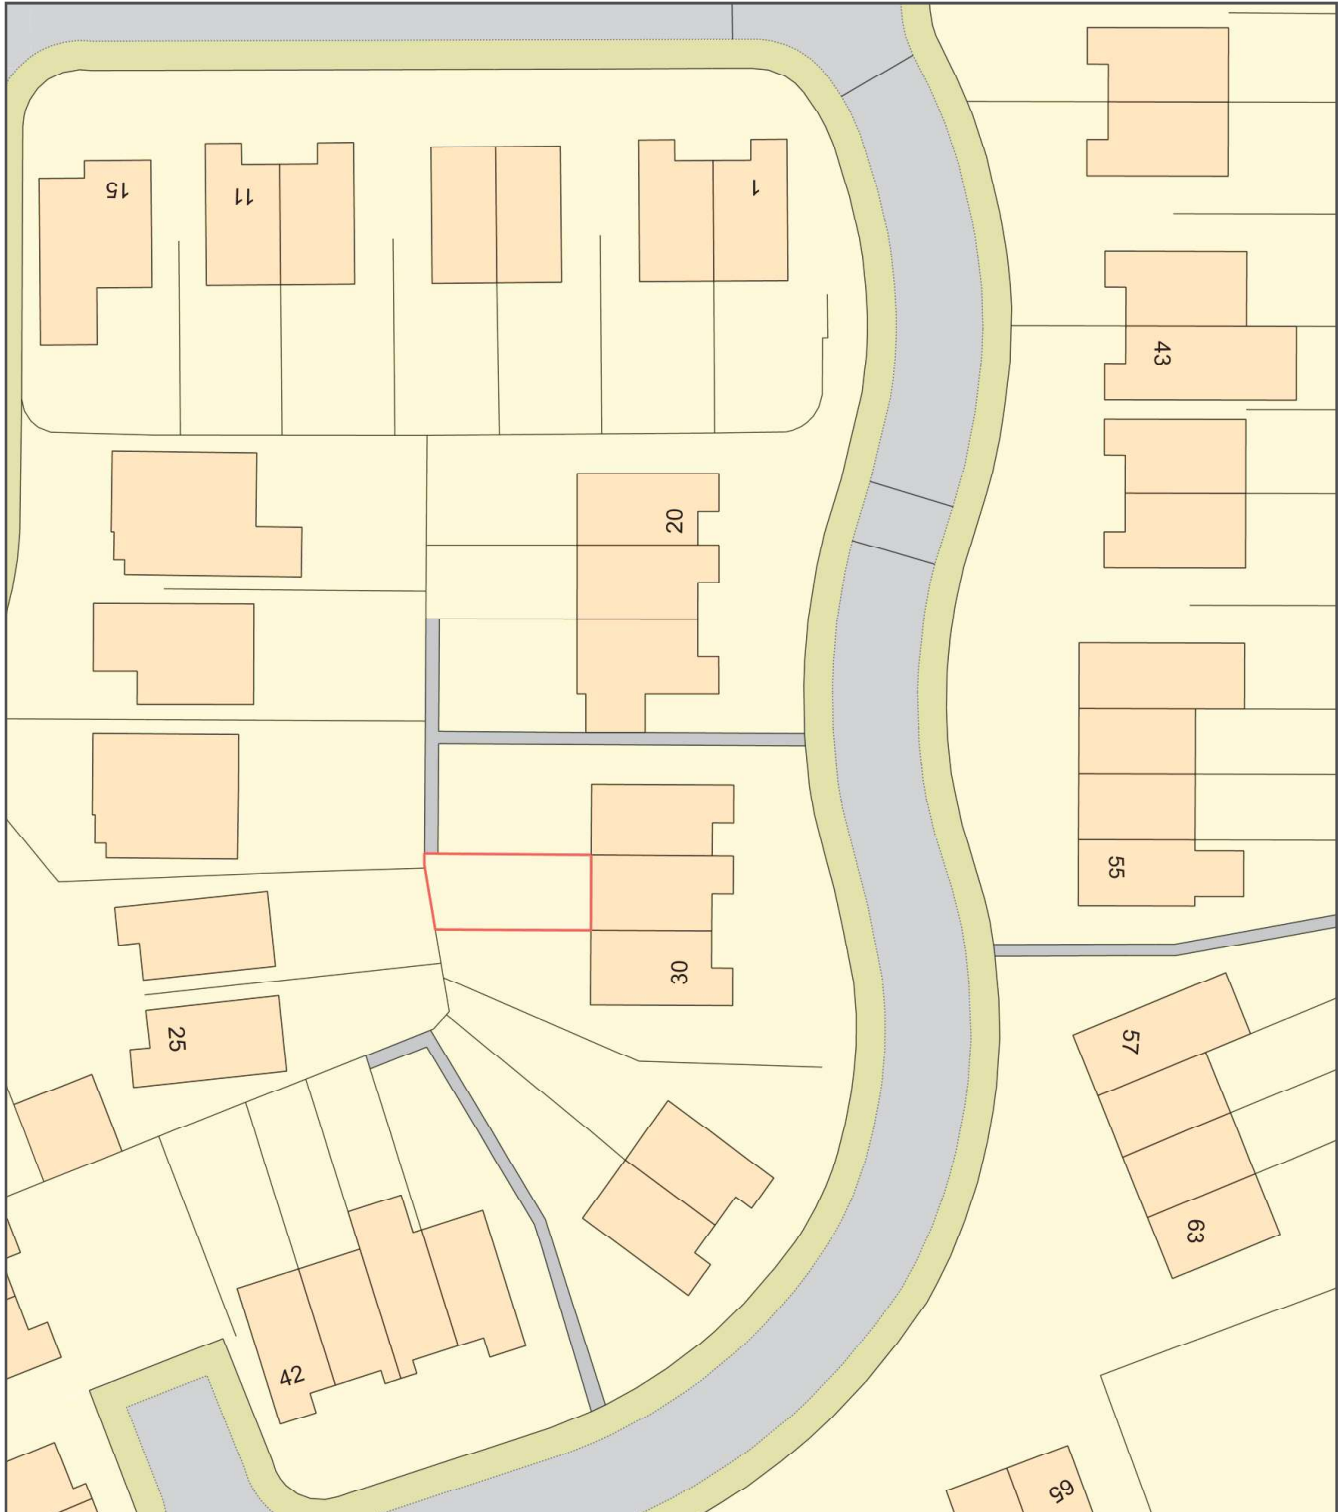

Plan Produced for: Mark Carney

Date Produced: 19 May 2023

Plan Reference Number: TQRQM23139101228549

Scale: 1:500 @ A4