

Ordnance Survey®
UKmapcentre.com

Serial number: 301375

© Crown copyright and database right 2025
Ordnance Survey licence AC0000848283
Reproduction in whole or in part is prohibited
without the prior permission of Ordnance Survey.


Existing parking provision maintained

Proposed single storey extension to
front elevation

Existing two storey side extension

Proposed single storey rear extension

Existing conservatory to be demolished

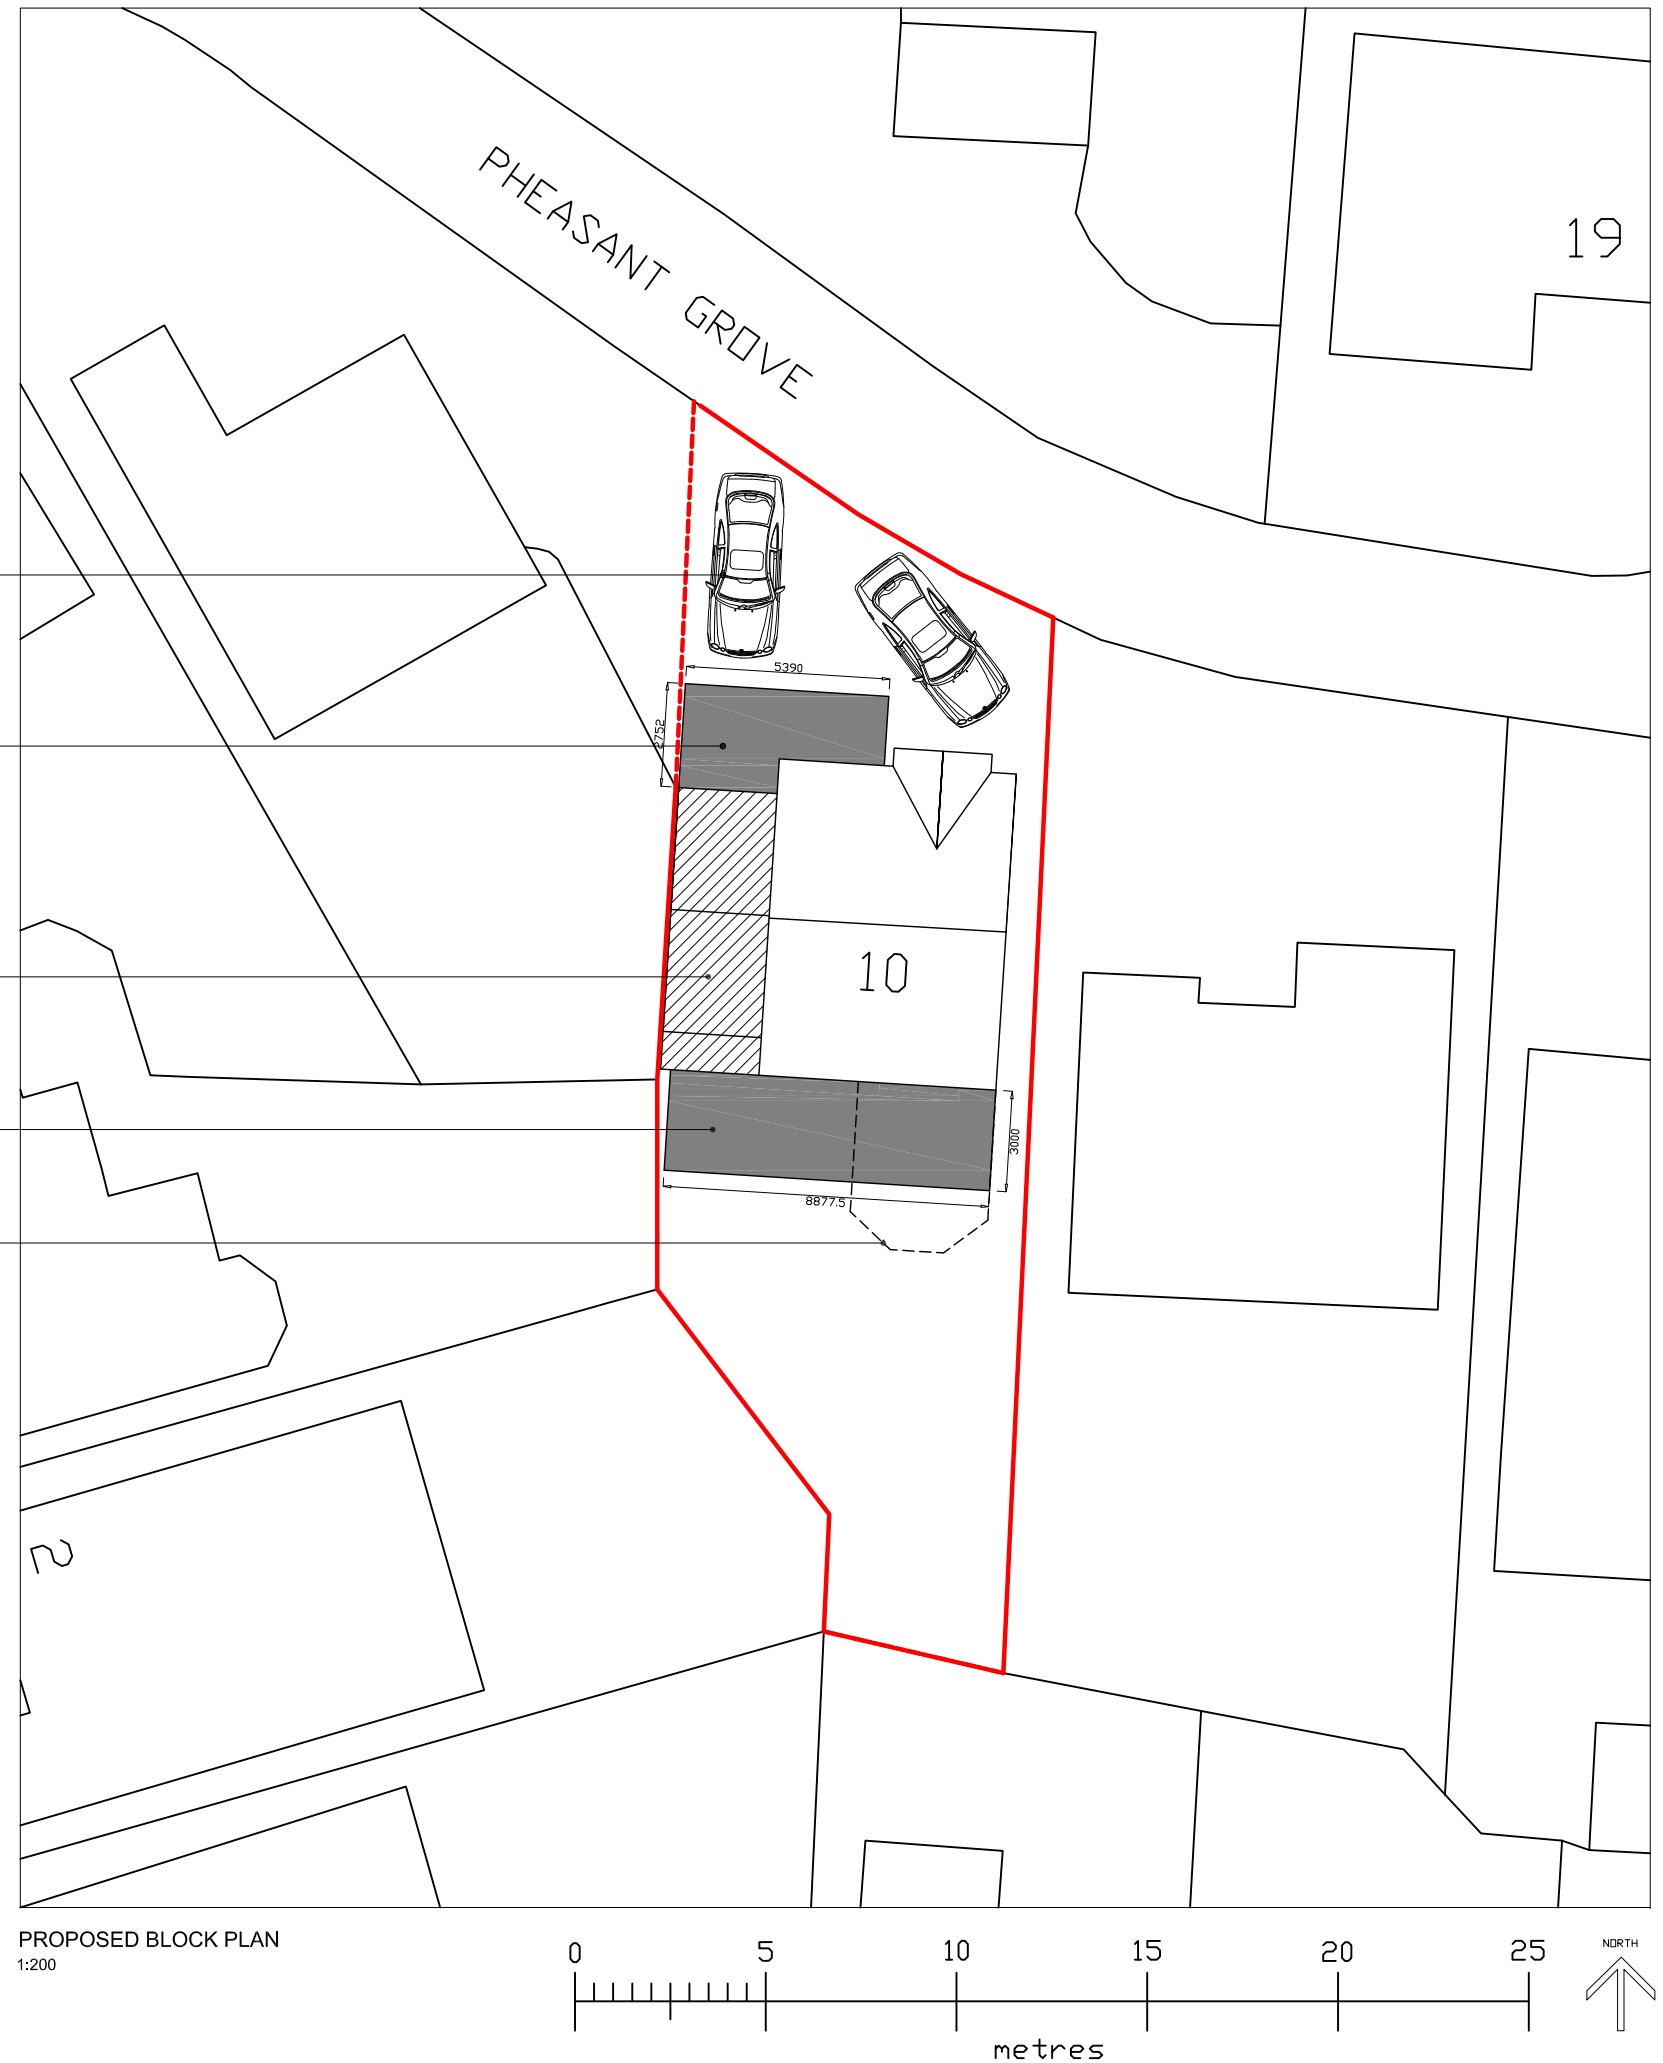

© copyright

Mesha Annetts
Architectural Design

Client:
MARK & NIC COURT
Job Title:
10 PHEASANT GROVE
HALEWOOD
L26 7WT

Drawing Title:
PROPOSED BLOCK PLAN

Scale:
1:200

Sheet size:
A3

Date:
MARCH 2025

Drawing No.:
0002

Revision: