




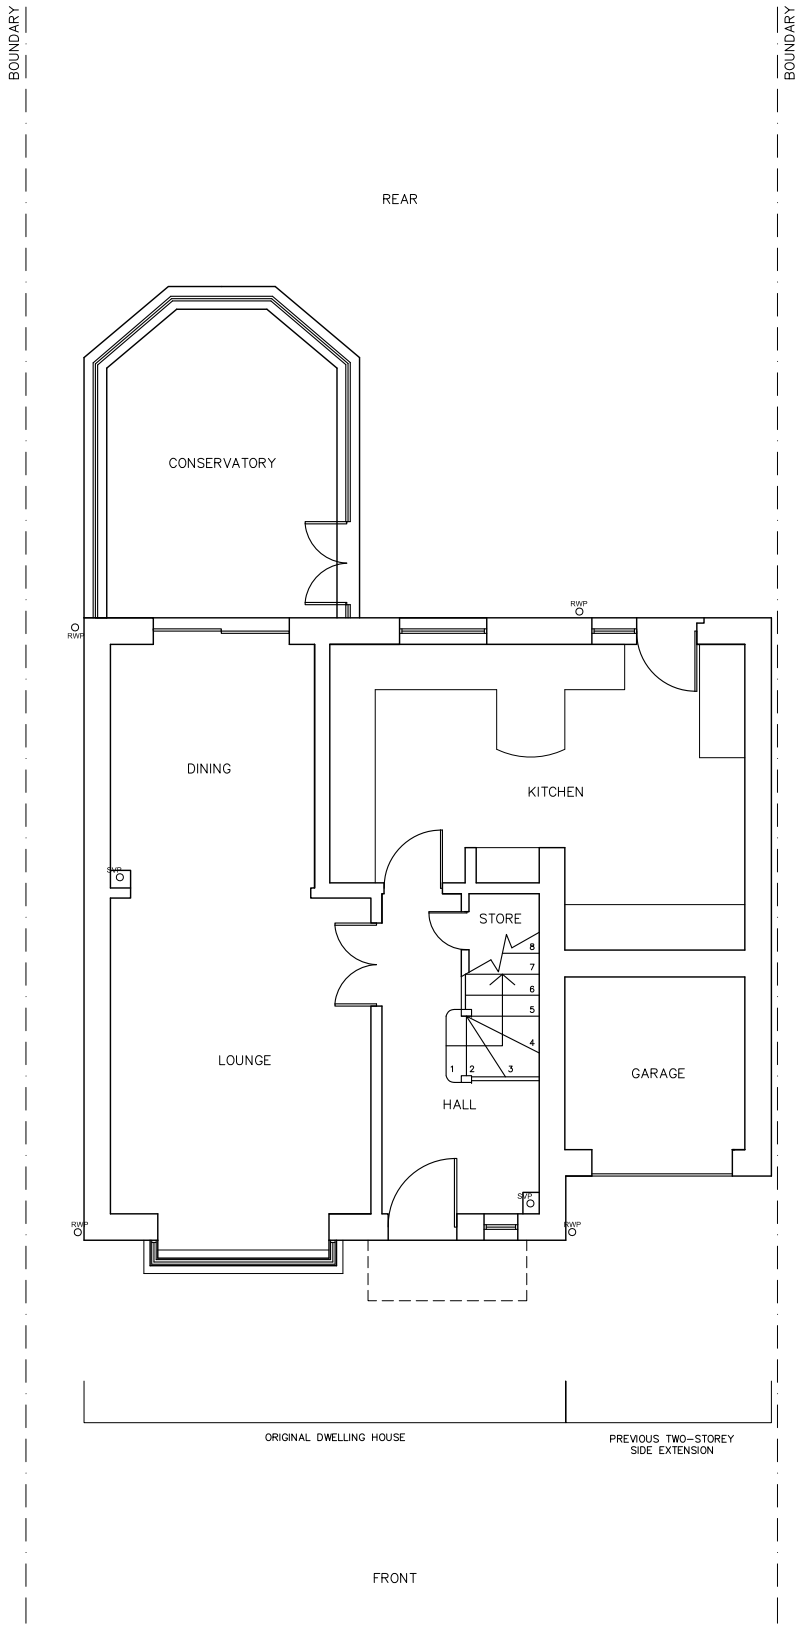

EXISTING GROUND FLOOR PLAN
1:100

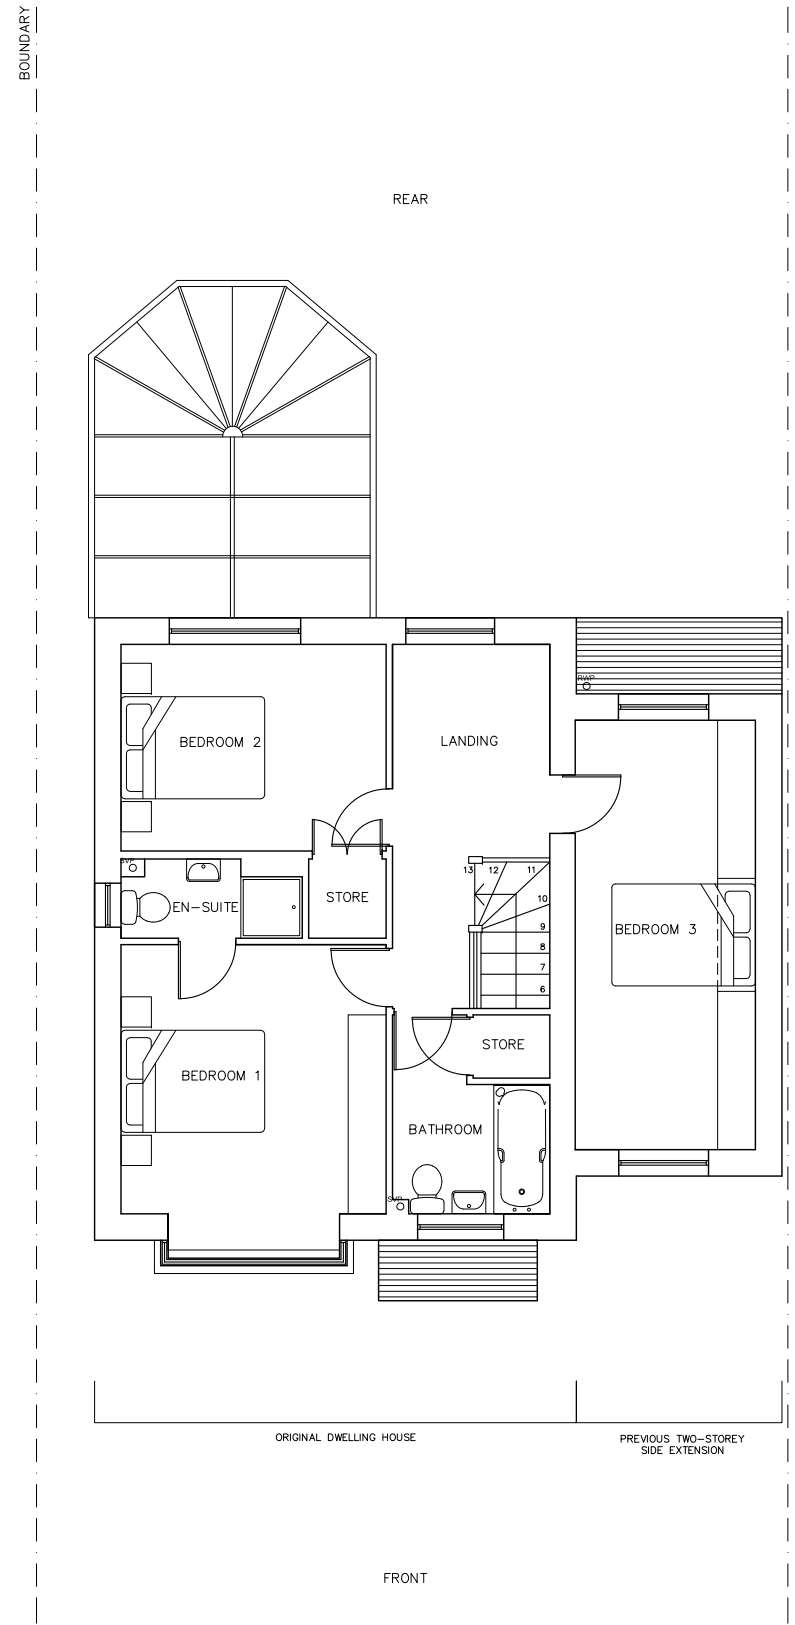

EXISTING FIRST FLOOR PLAN
1:100

 

© copyright	
Mesha Annetts Architectural Design	
Client:	MARK & NIC COURT
Job Title:	10 PHEASANT GROVE HALEWOOD L26 7WT
Drawing Title:	EXISTING PLANS
Scale:	1:100
Sheet size:	A3
Date:	DECEMBER 2024
Drawing No:	0010
Revision:	