


PROPOSED

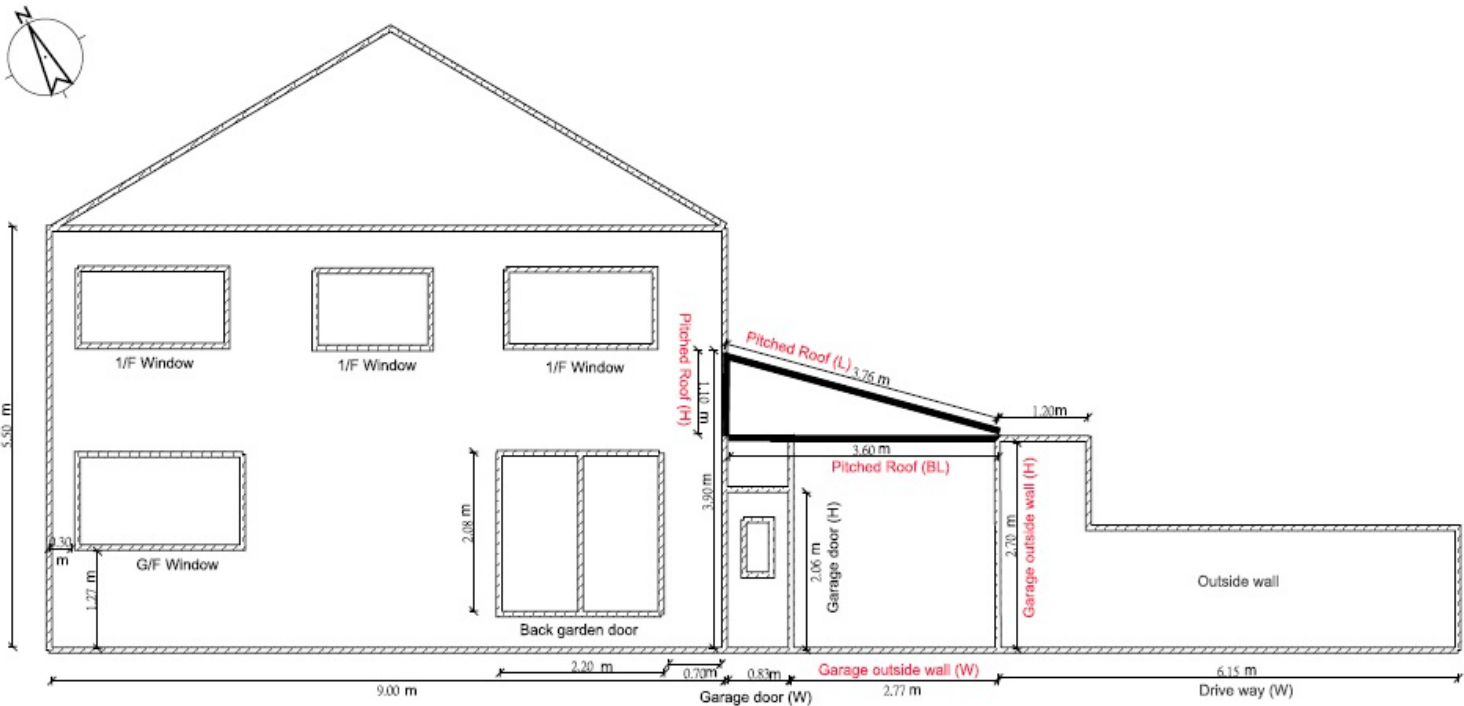

PROPOSED PITCHED ROOF SIZE

Pitched roof (Length): 3.76m

Pitched roof (Bottom Length): 3.60m

Pitched roof (High): 1.10m

Pitched roof (Width): 4.80m

Pitched roof windows (Length): 0.98m

Pitched roof windows (Width): 0.78m

BASE MATERIALS

Roofing tiles

Roofing sheet

Timber

PVC cladding

Insulation

Gutter

Lead flashing

UPVC DG windows

Brick

PLANNING APPLICATION

FLAT ROOF CHANGE TO PITCHED ROOF

ADDRESS

1 ST JAMES ROAD HUYTON LIVERPOOL L36 0XH

DRAWING NO

004

DRAWING NAME

PROPOSED REAR ELEVATION

SCALE

1:100 @A4

DATE

17 APR, 2023

0m 1m 2m

DRAWN BY

LAI YIN HO