



EXISTING FRONT SIDE ELEVATION

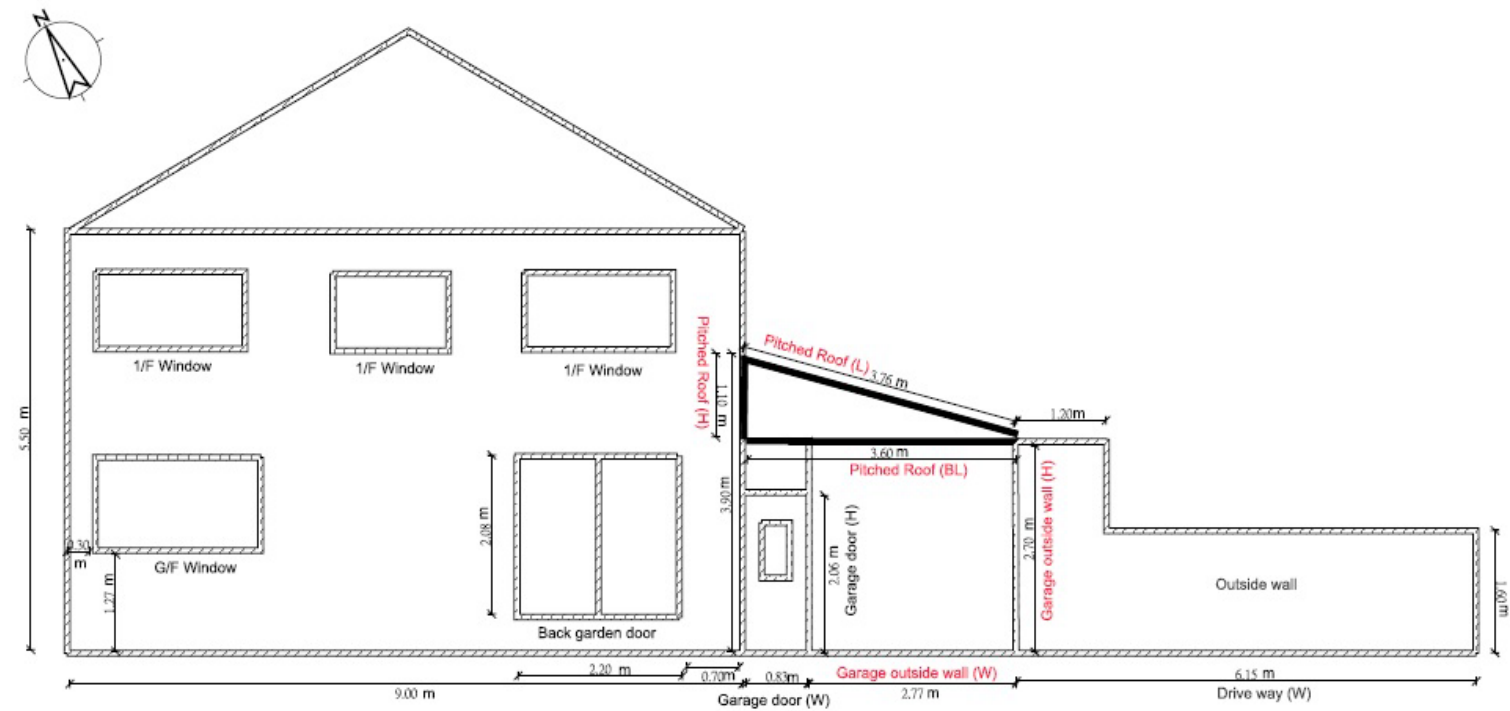

EXISTING REAR ELEVATION

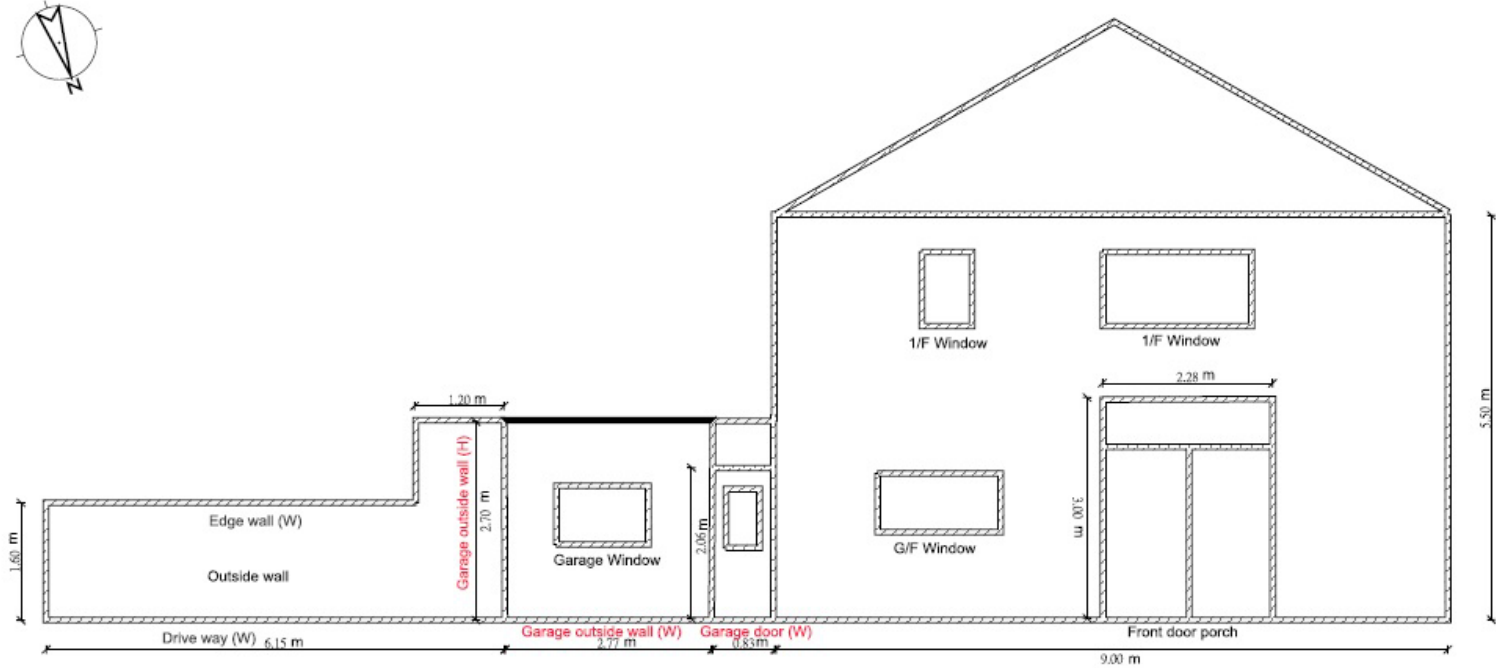

PLANNING APPLICATION
FLAT ROOF CHANGE TO PITCHED ROOF
ADDRESS
1 ST JAMES ROAD HUYTON LIVERPOOL L36 0XH
DRAWING NO
005
DRAWING NAME
EXISTING ELEVATION 1
SCALE
1:100 @A4
DATE
17 APR., 2023
DRAWN BY
LAI YIN HO