


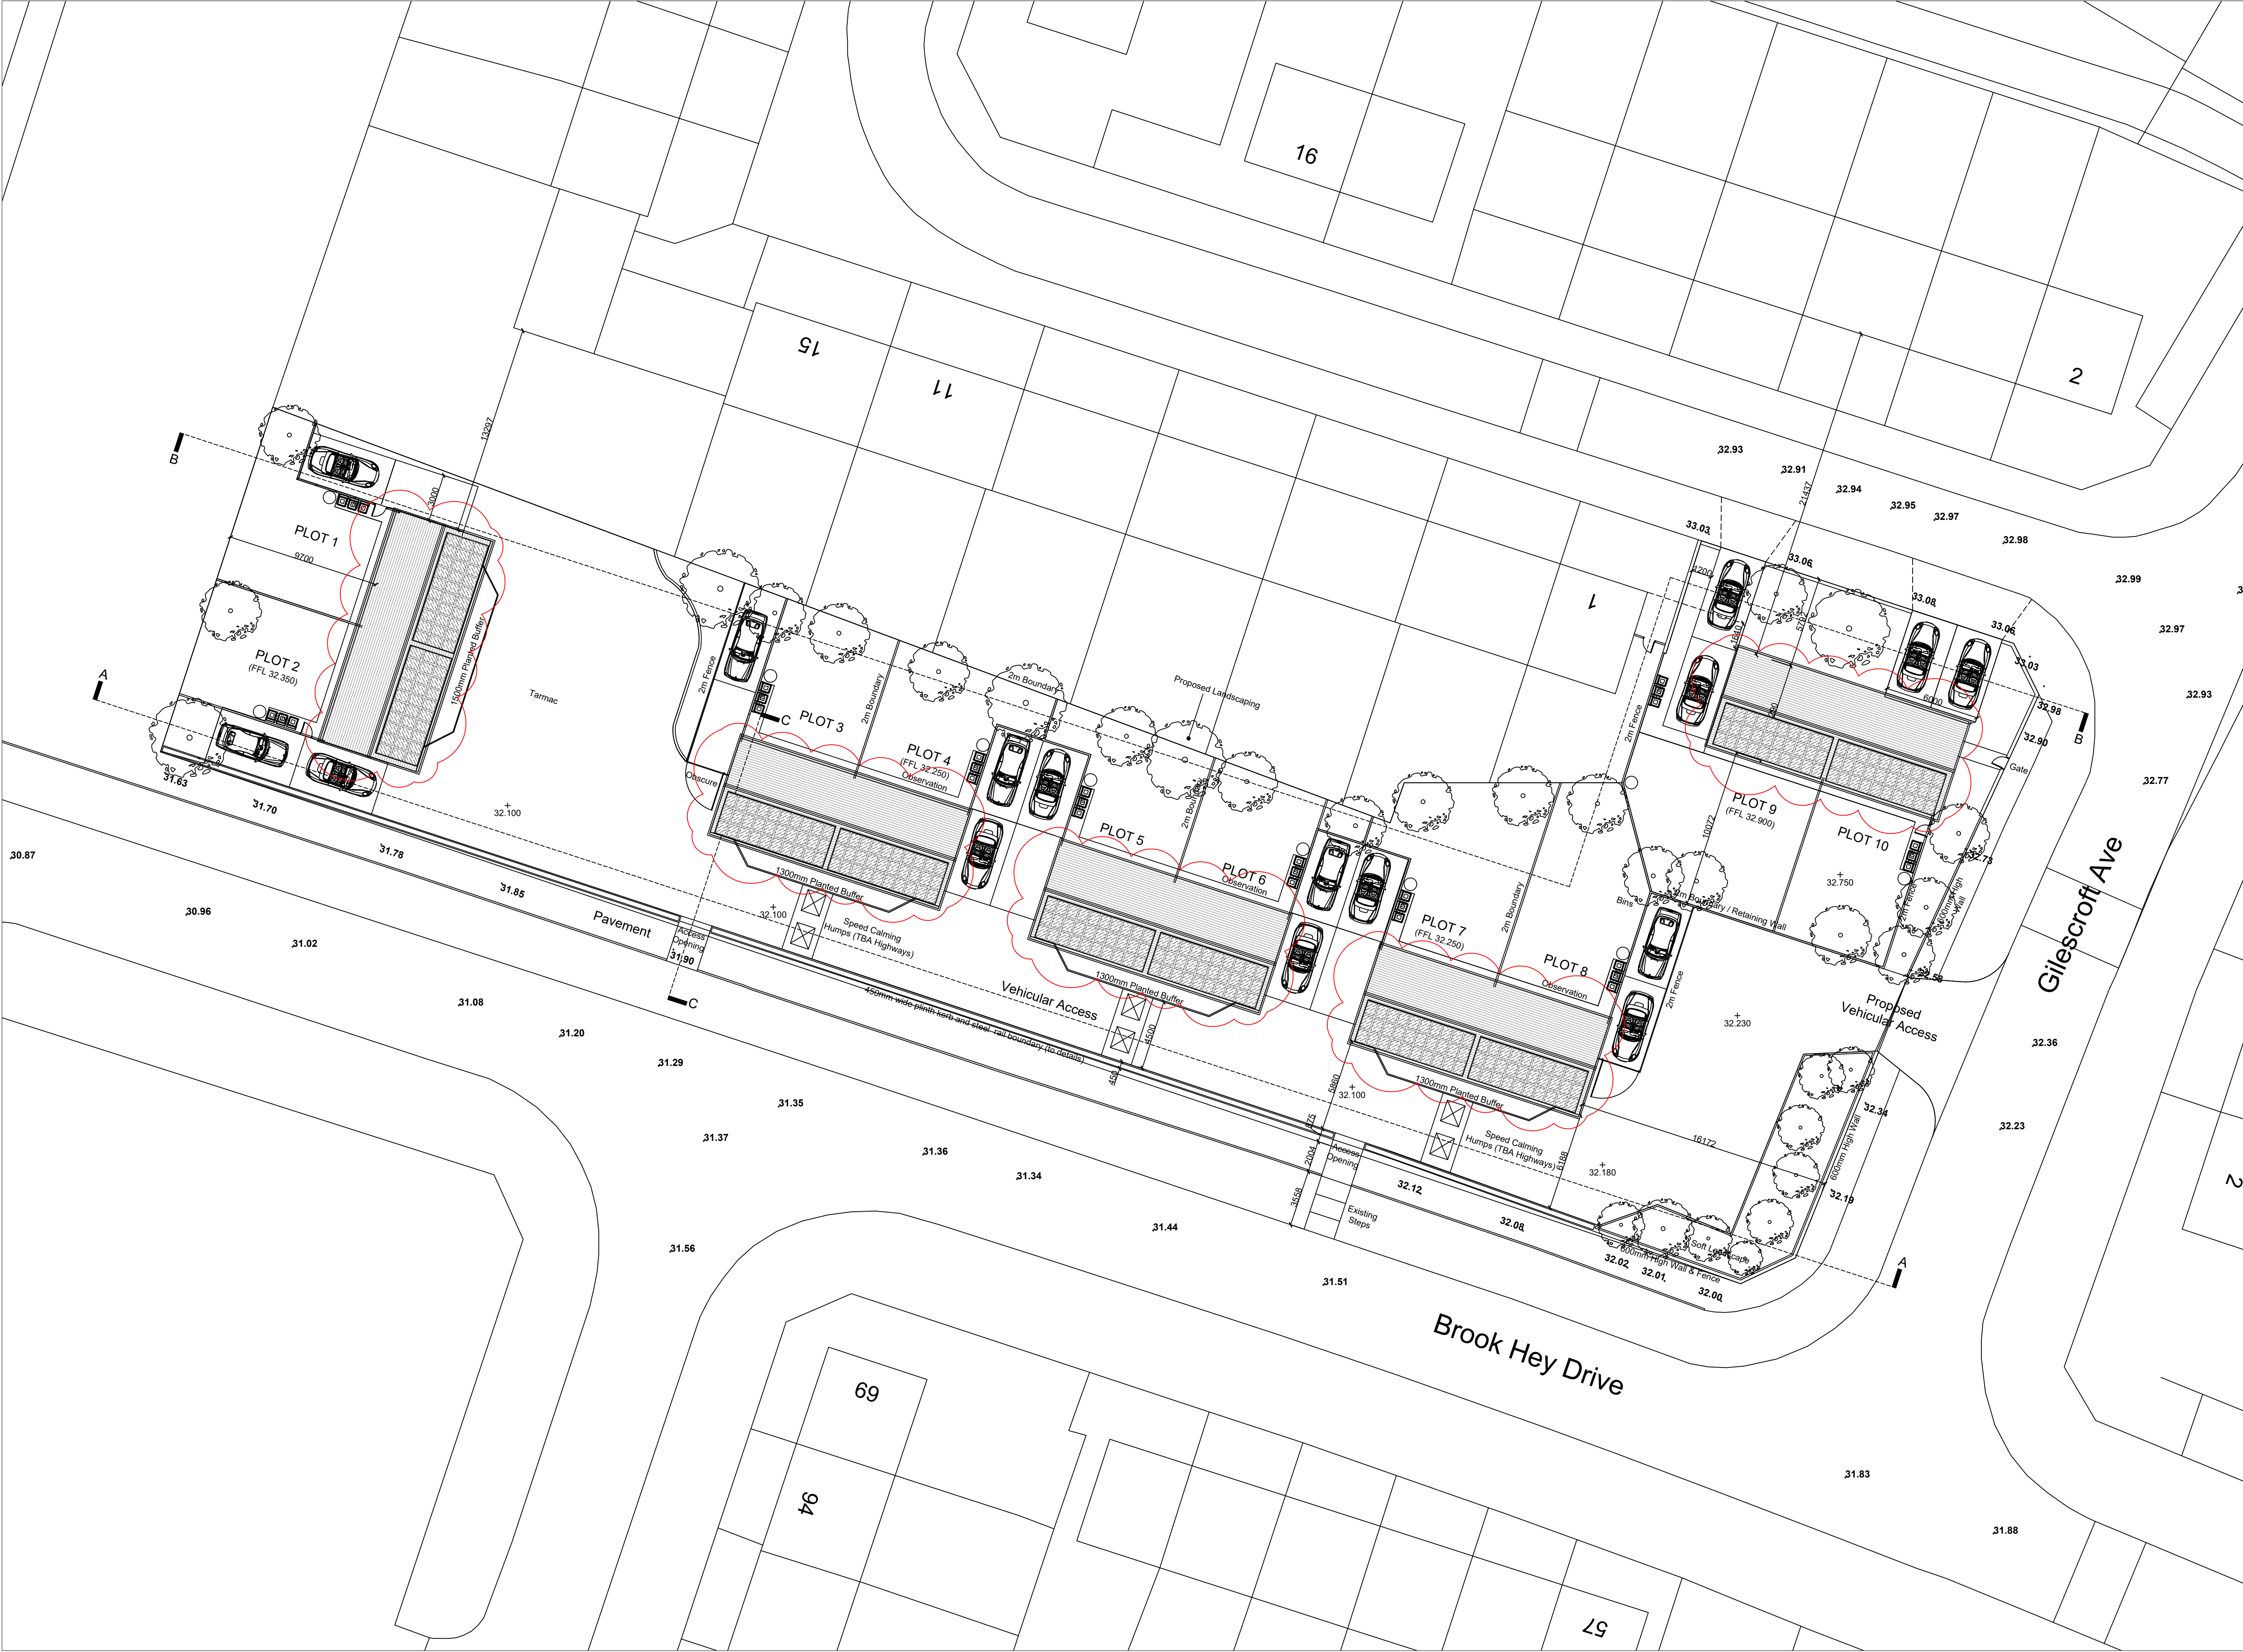

This drawing is the copyright of WD Architects and may not be reproduced in any form without prior written consent. Issue of this drawing does not impart any real or implied copyright licence.

This drawing must be read in conjunction with all associated architect's, consultants', sub-contractors', specialists' drawings and specifications.

Do not scale from this drawing.

Notes:

House types

|         |       |
|---------|-------|
| Plot 1  | B     |
| Plot 2  | B     |
| Plot 3  | A2(L) |
| Plot 4  | A2(L) |
| Plot 5  | A1    |
| Plot 6  | A1    |
| Plot 7  | A2(R) |
| Plot 8  | A2(R) |
| Plot 9  | B     |
| Plot 10 | B     |

House GIA

|   |                     |
|---|---------------------|
| A | 74.39m <sup>2</sup> |
| B | 79.24m <sup>2</sup> |

House NIA

|   |                     |
|---|---------------------|
| A | 60.88m <sup>2</sup> |
| B | 61.16m <sup>2</sup> |

|     |            |                       |
|-----|------------|-----------------------|
| F   | 29/03/2021 | Section 73 issue      |
| E   | 25/03/2021 | PV Panels shown       |
| D   | 11/01/2021 | Roof layout shown     |
| C   | 13/07/2020 | Wall build up updated |
| B   | 27/01/2020 | Areas Added           |
| A   | 18/11/2019 | First Issue           |
| Ref | Date       | Notes                 |

REVISIONS

|                |             |          |    |
|----------------|-------------|----------|----|
| DRAWING NUMBER | 459-02-001  | REVISION | F  |
| DRAWING STATUS | Information | AUTHOR   | DR |
| SCALE          | 1:200 @A1   |          |    |

DRAWING TITLE

Site plan  
With levels

JOB TITLE

Brook Hey Development  
LCH  
Kirkby, Liverpool

**WD**  
Architects

Atlantic House  
143 Sefton Street  
Liverpool L8 5SN  
0151 332 0120  
info@wooddesign.co.uk  
wooddesign.co.uk