




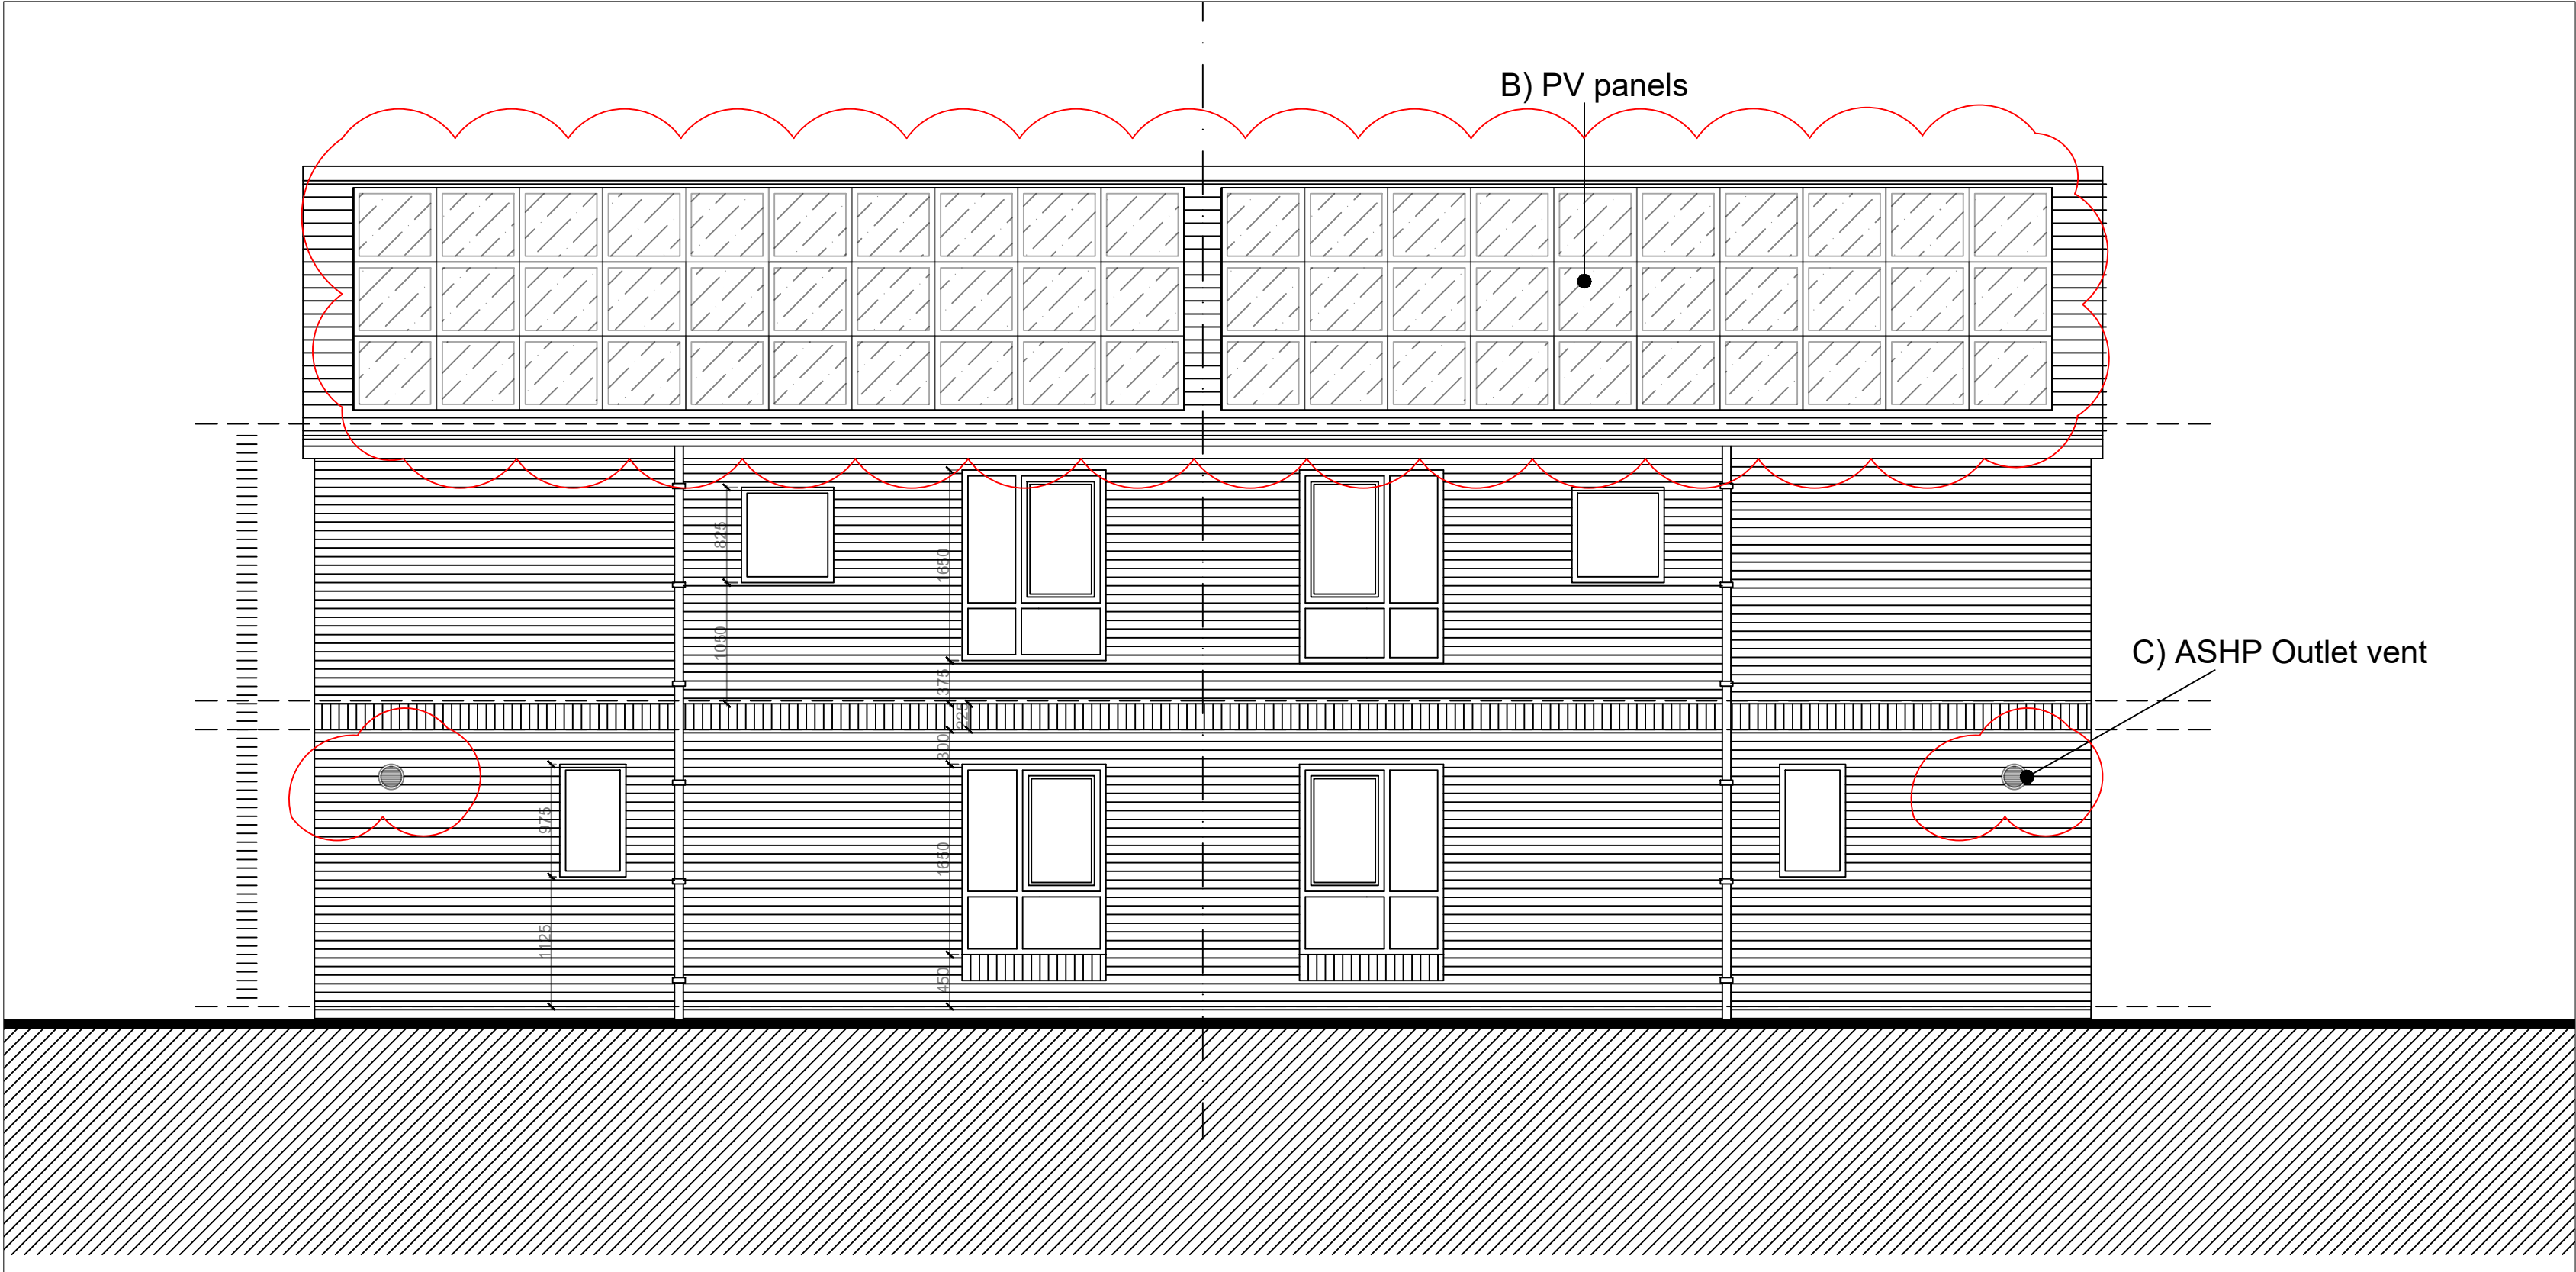


1 Front Elevation
1:50

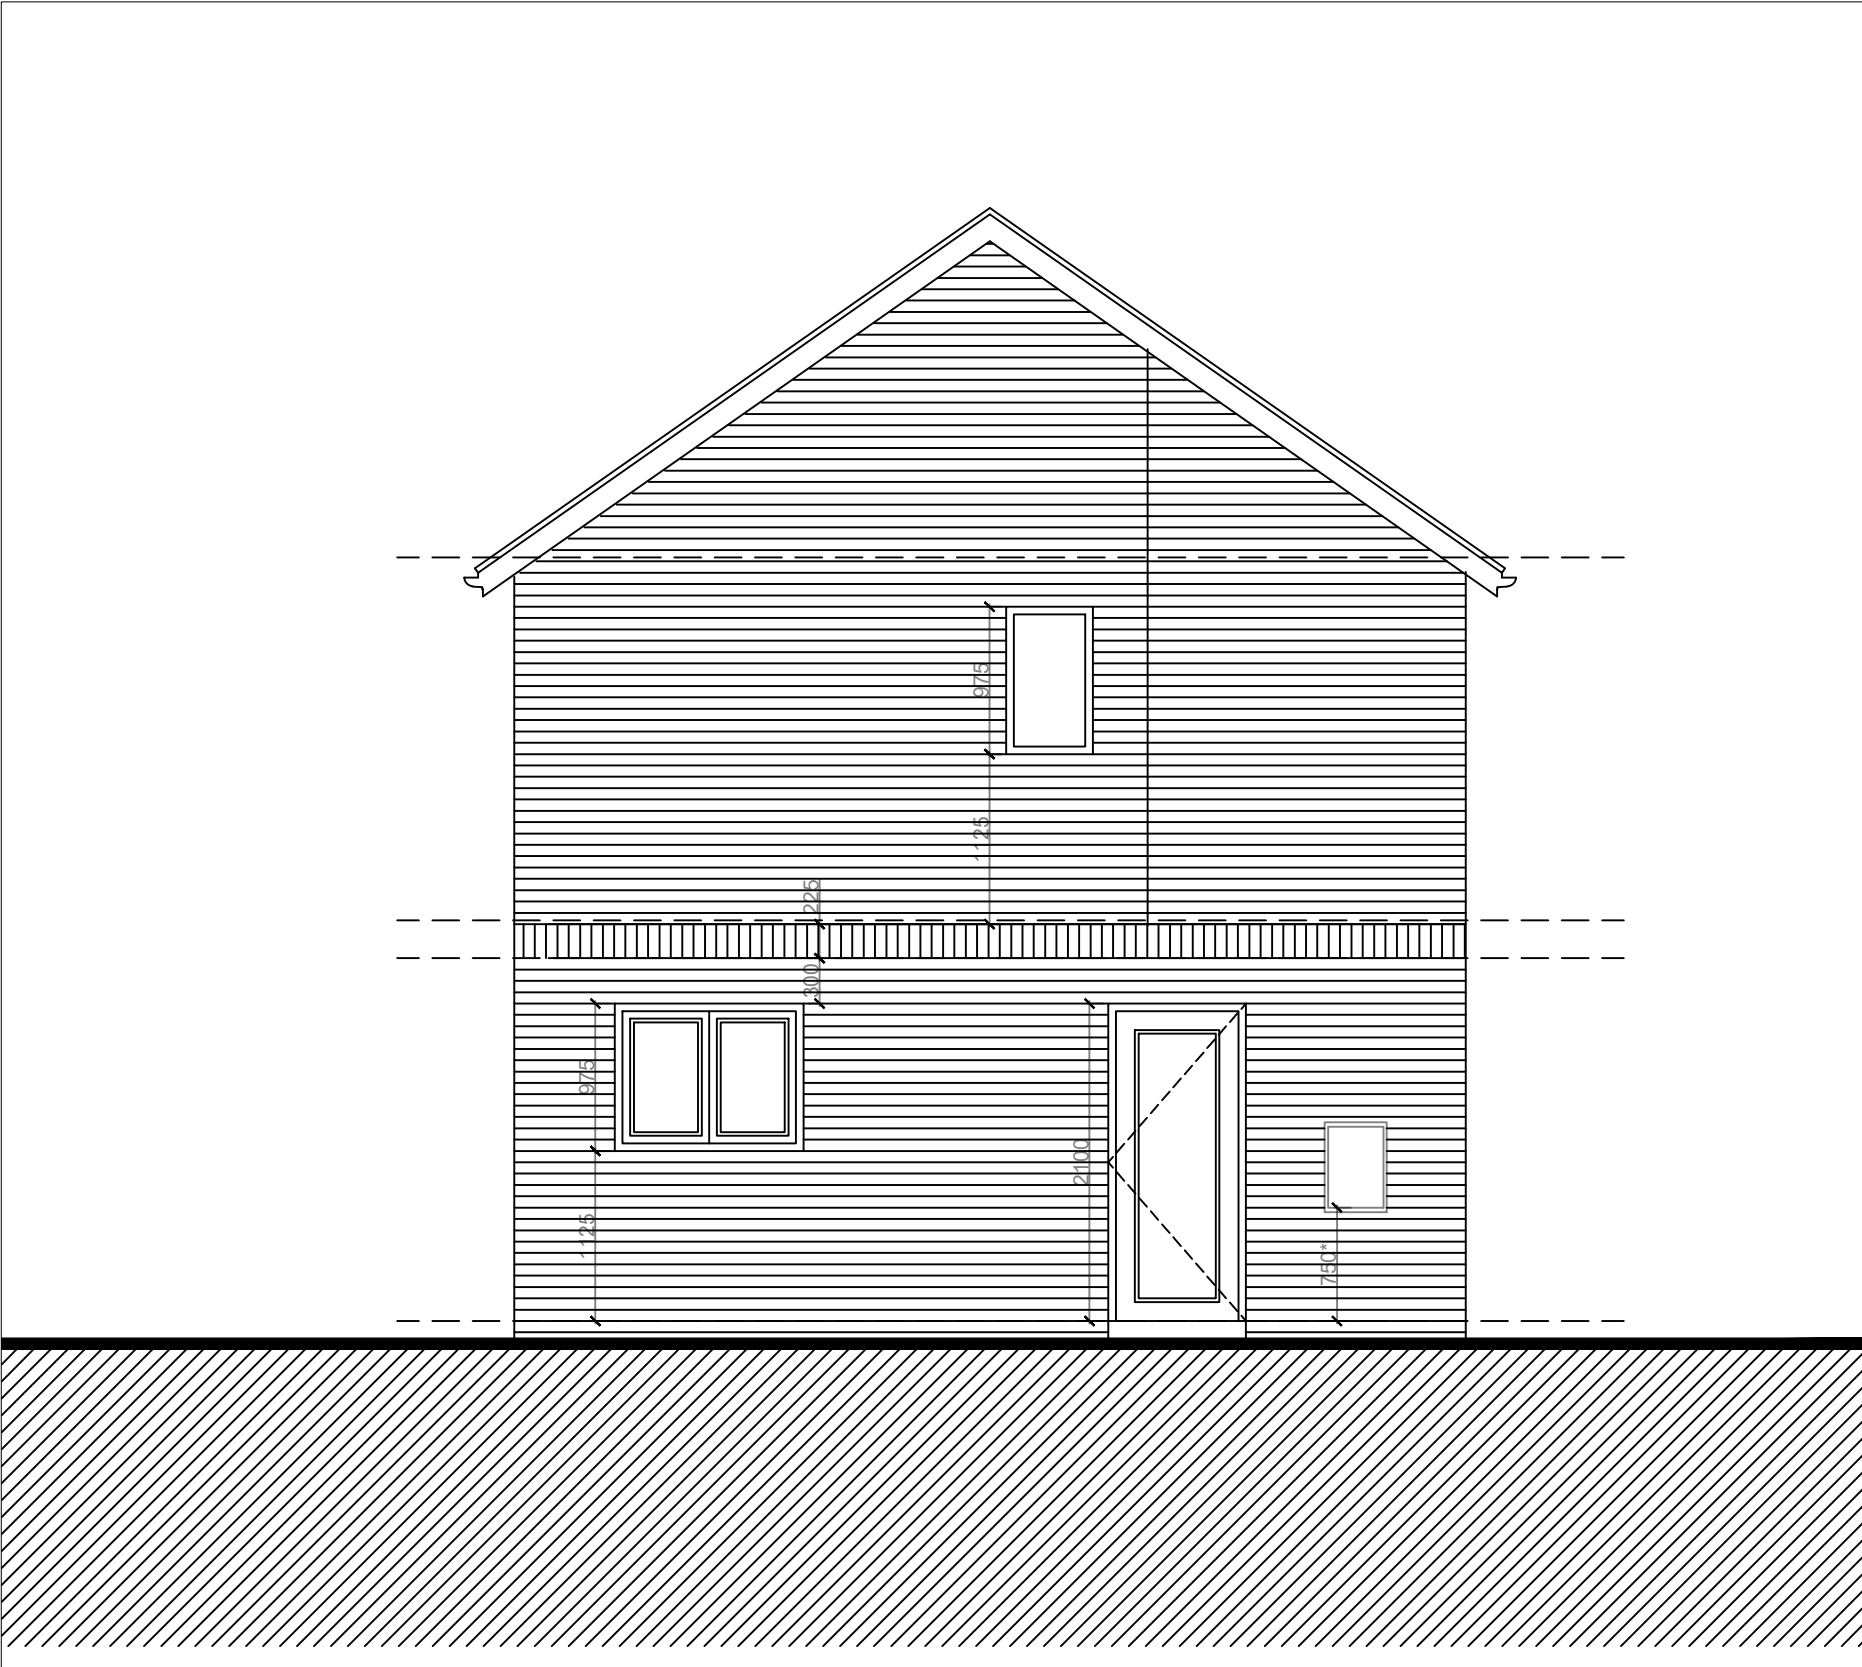

2 Side Elevation
1:50

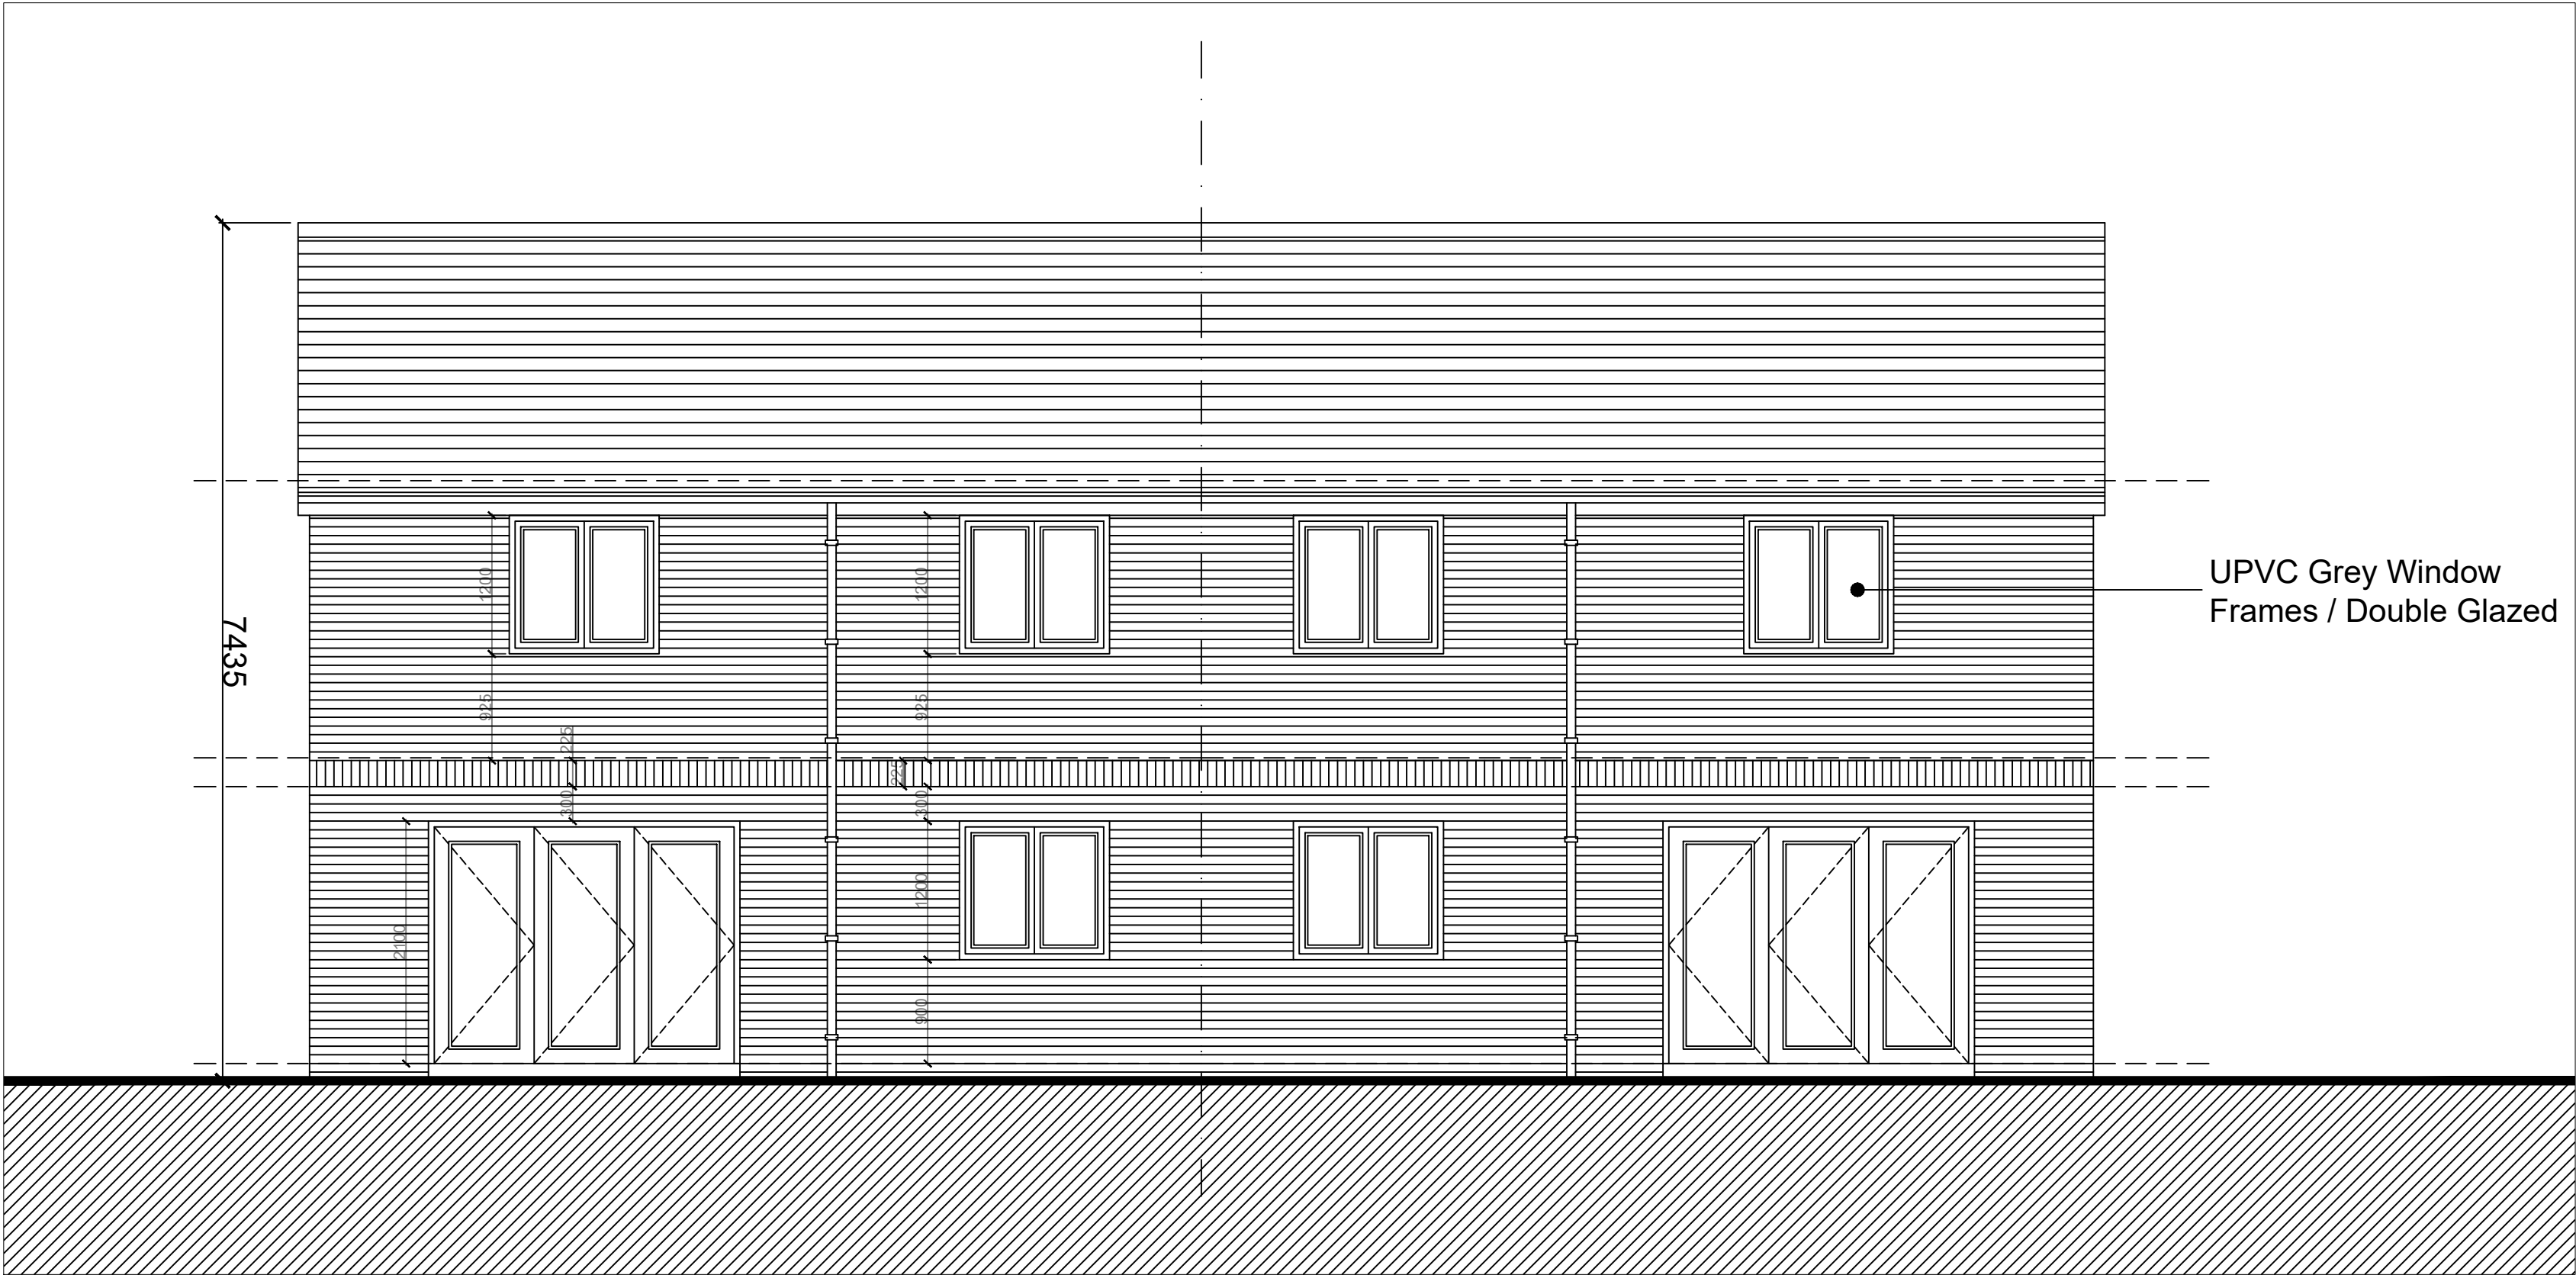

3 Rear Elevation
1:50

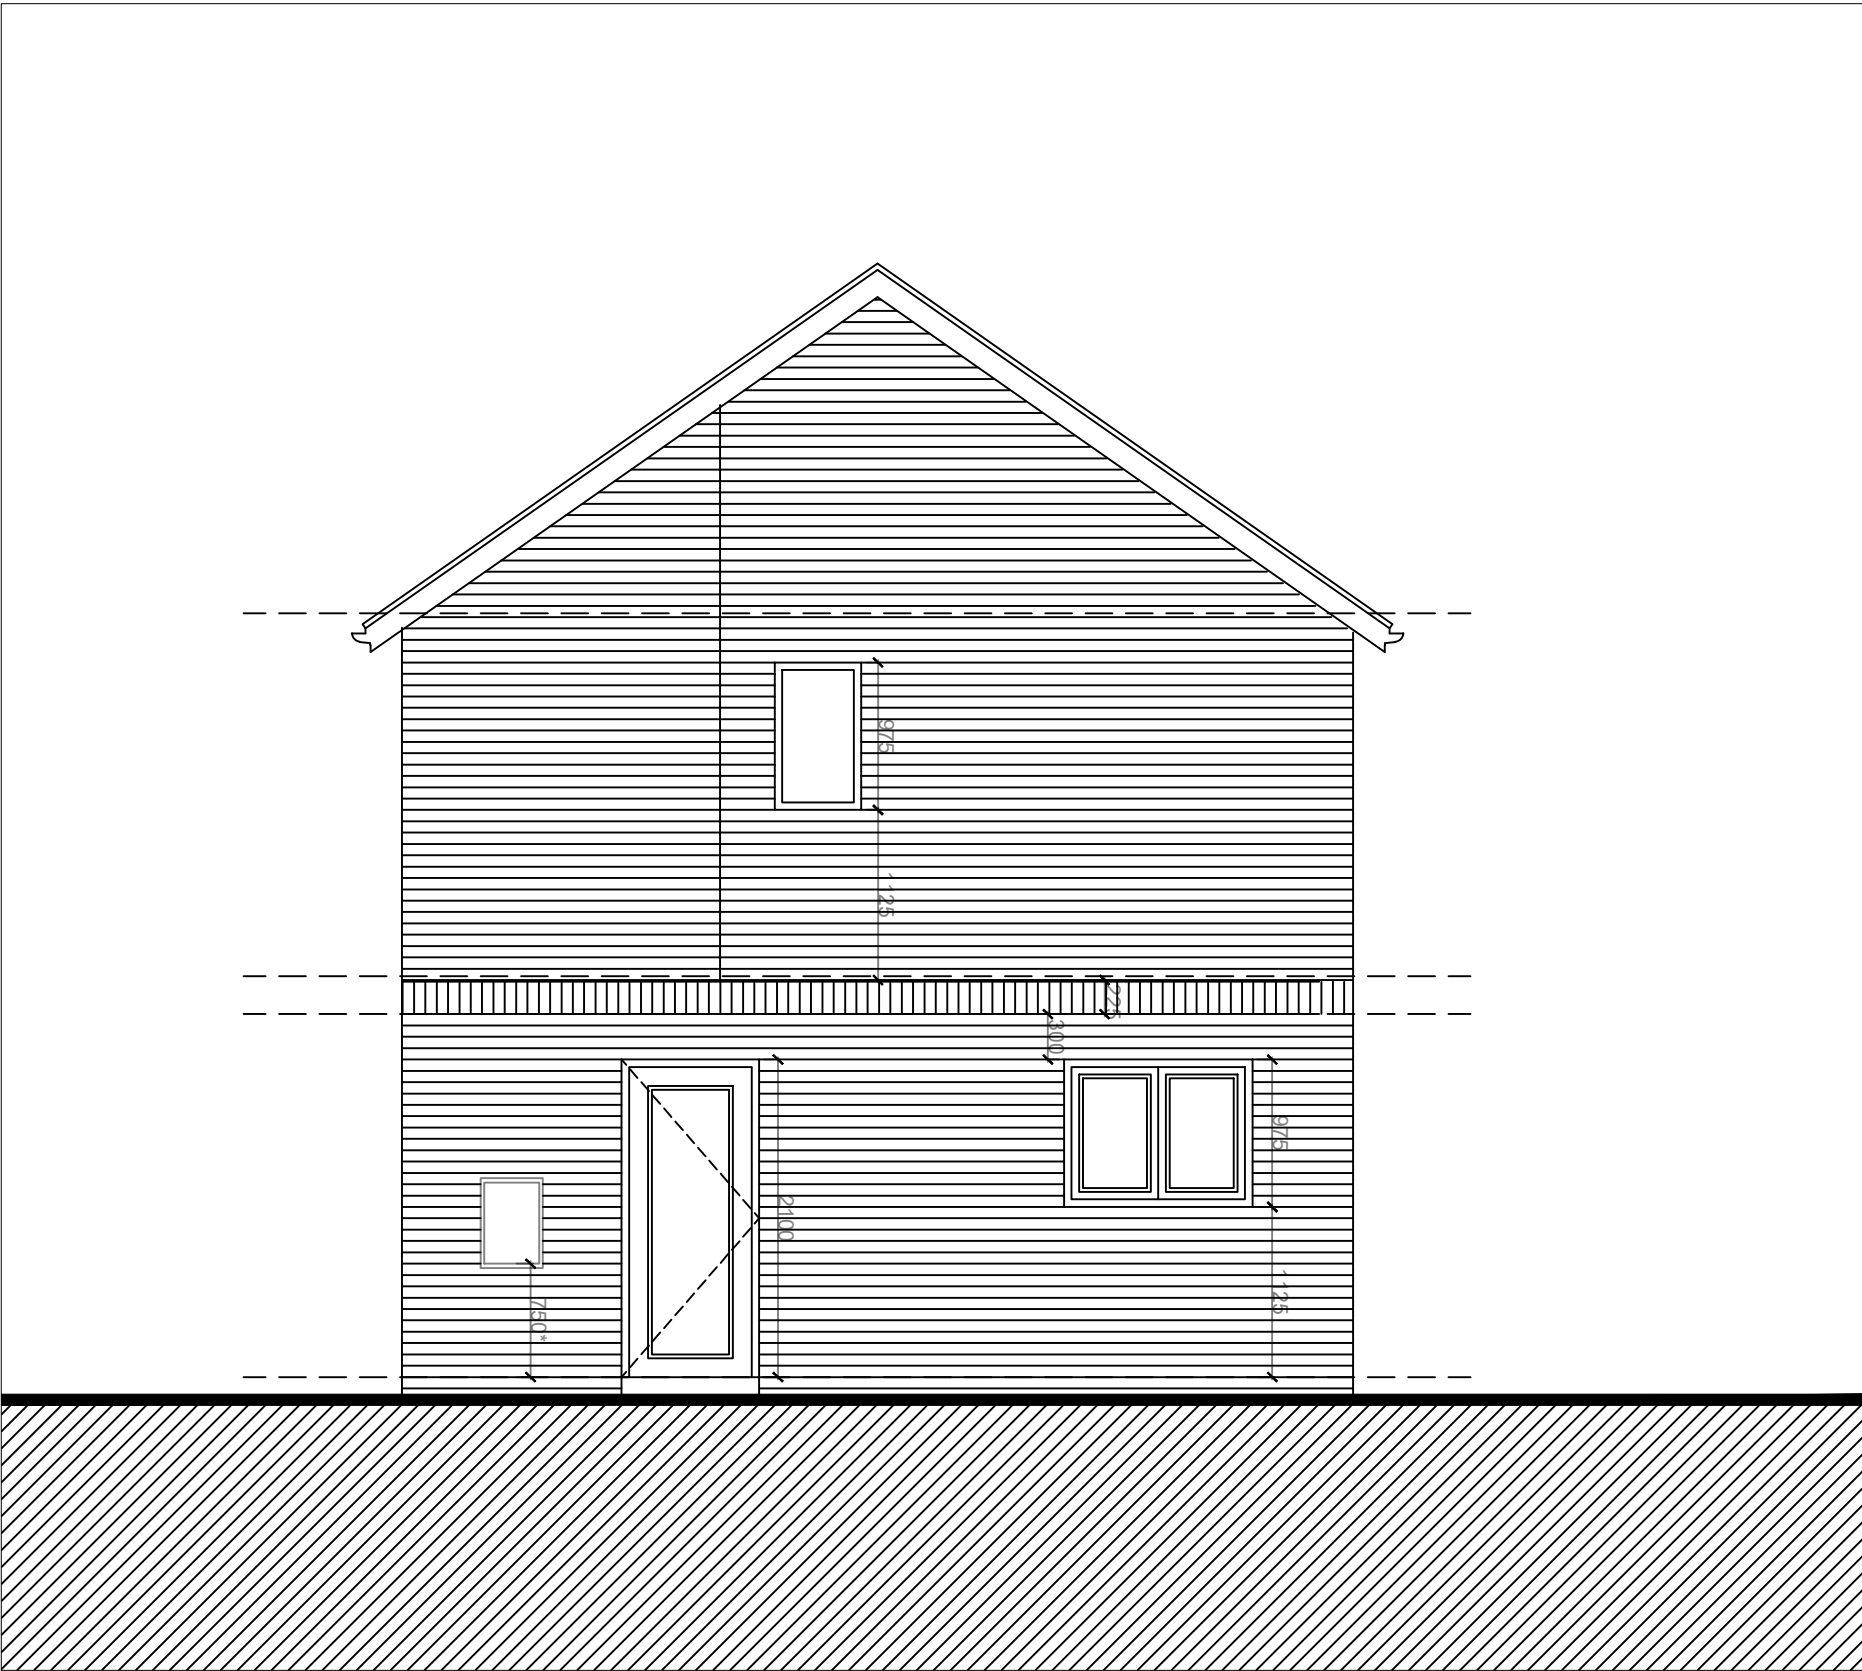

4 Side Elevation
1:50

This drawing is the copyright of WD Architects and may not be reproduced in any form without prior written consent. Issue of this drawing does not impart any real or implied copyright licence.

This drawing must be read in conjunction with all associated architect's, consultants', sub-contractors', specialists' drawings and specifications.

Do not scale from this drawing.

Notes:

- * Heights for meter boxes shown are not final and installation heights for any and all meter boxes should first be approved by the electrical/services supplier to ensure the supply and meter box are compatible at the specified height.

G	29/03/2021	S73 issue
F	25/03/2021	PV panels shown
E	15/02/2021	elec. meters added
D	10/12/2020	Window dimensions added
C	10/07/2020	Wall thickness Update
B	04/02/2020	Window Material Update
A	08/11/2019	First Issue
Ref	Date	Notes
REVISIONS		

DRAWING NUMBER	REVISION
459-05-100	G
DRAWING STATUS	AUTHOR
Information	DR
SCALE	
1:50 @A1	

DRAWING TITLE
Block Type B Elevations

JOB TITLE
Brook Hey Drive LCH Kirkby