


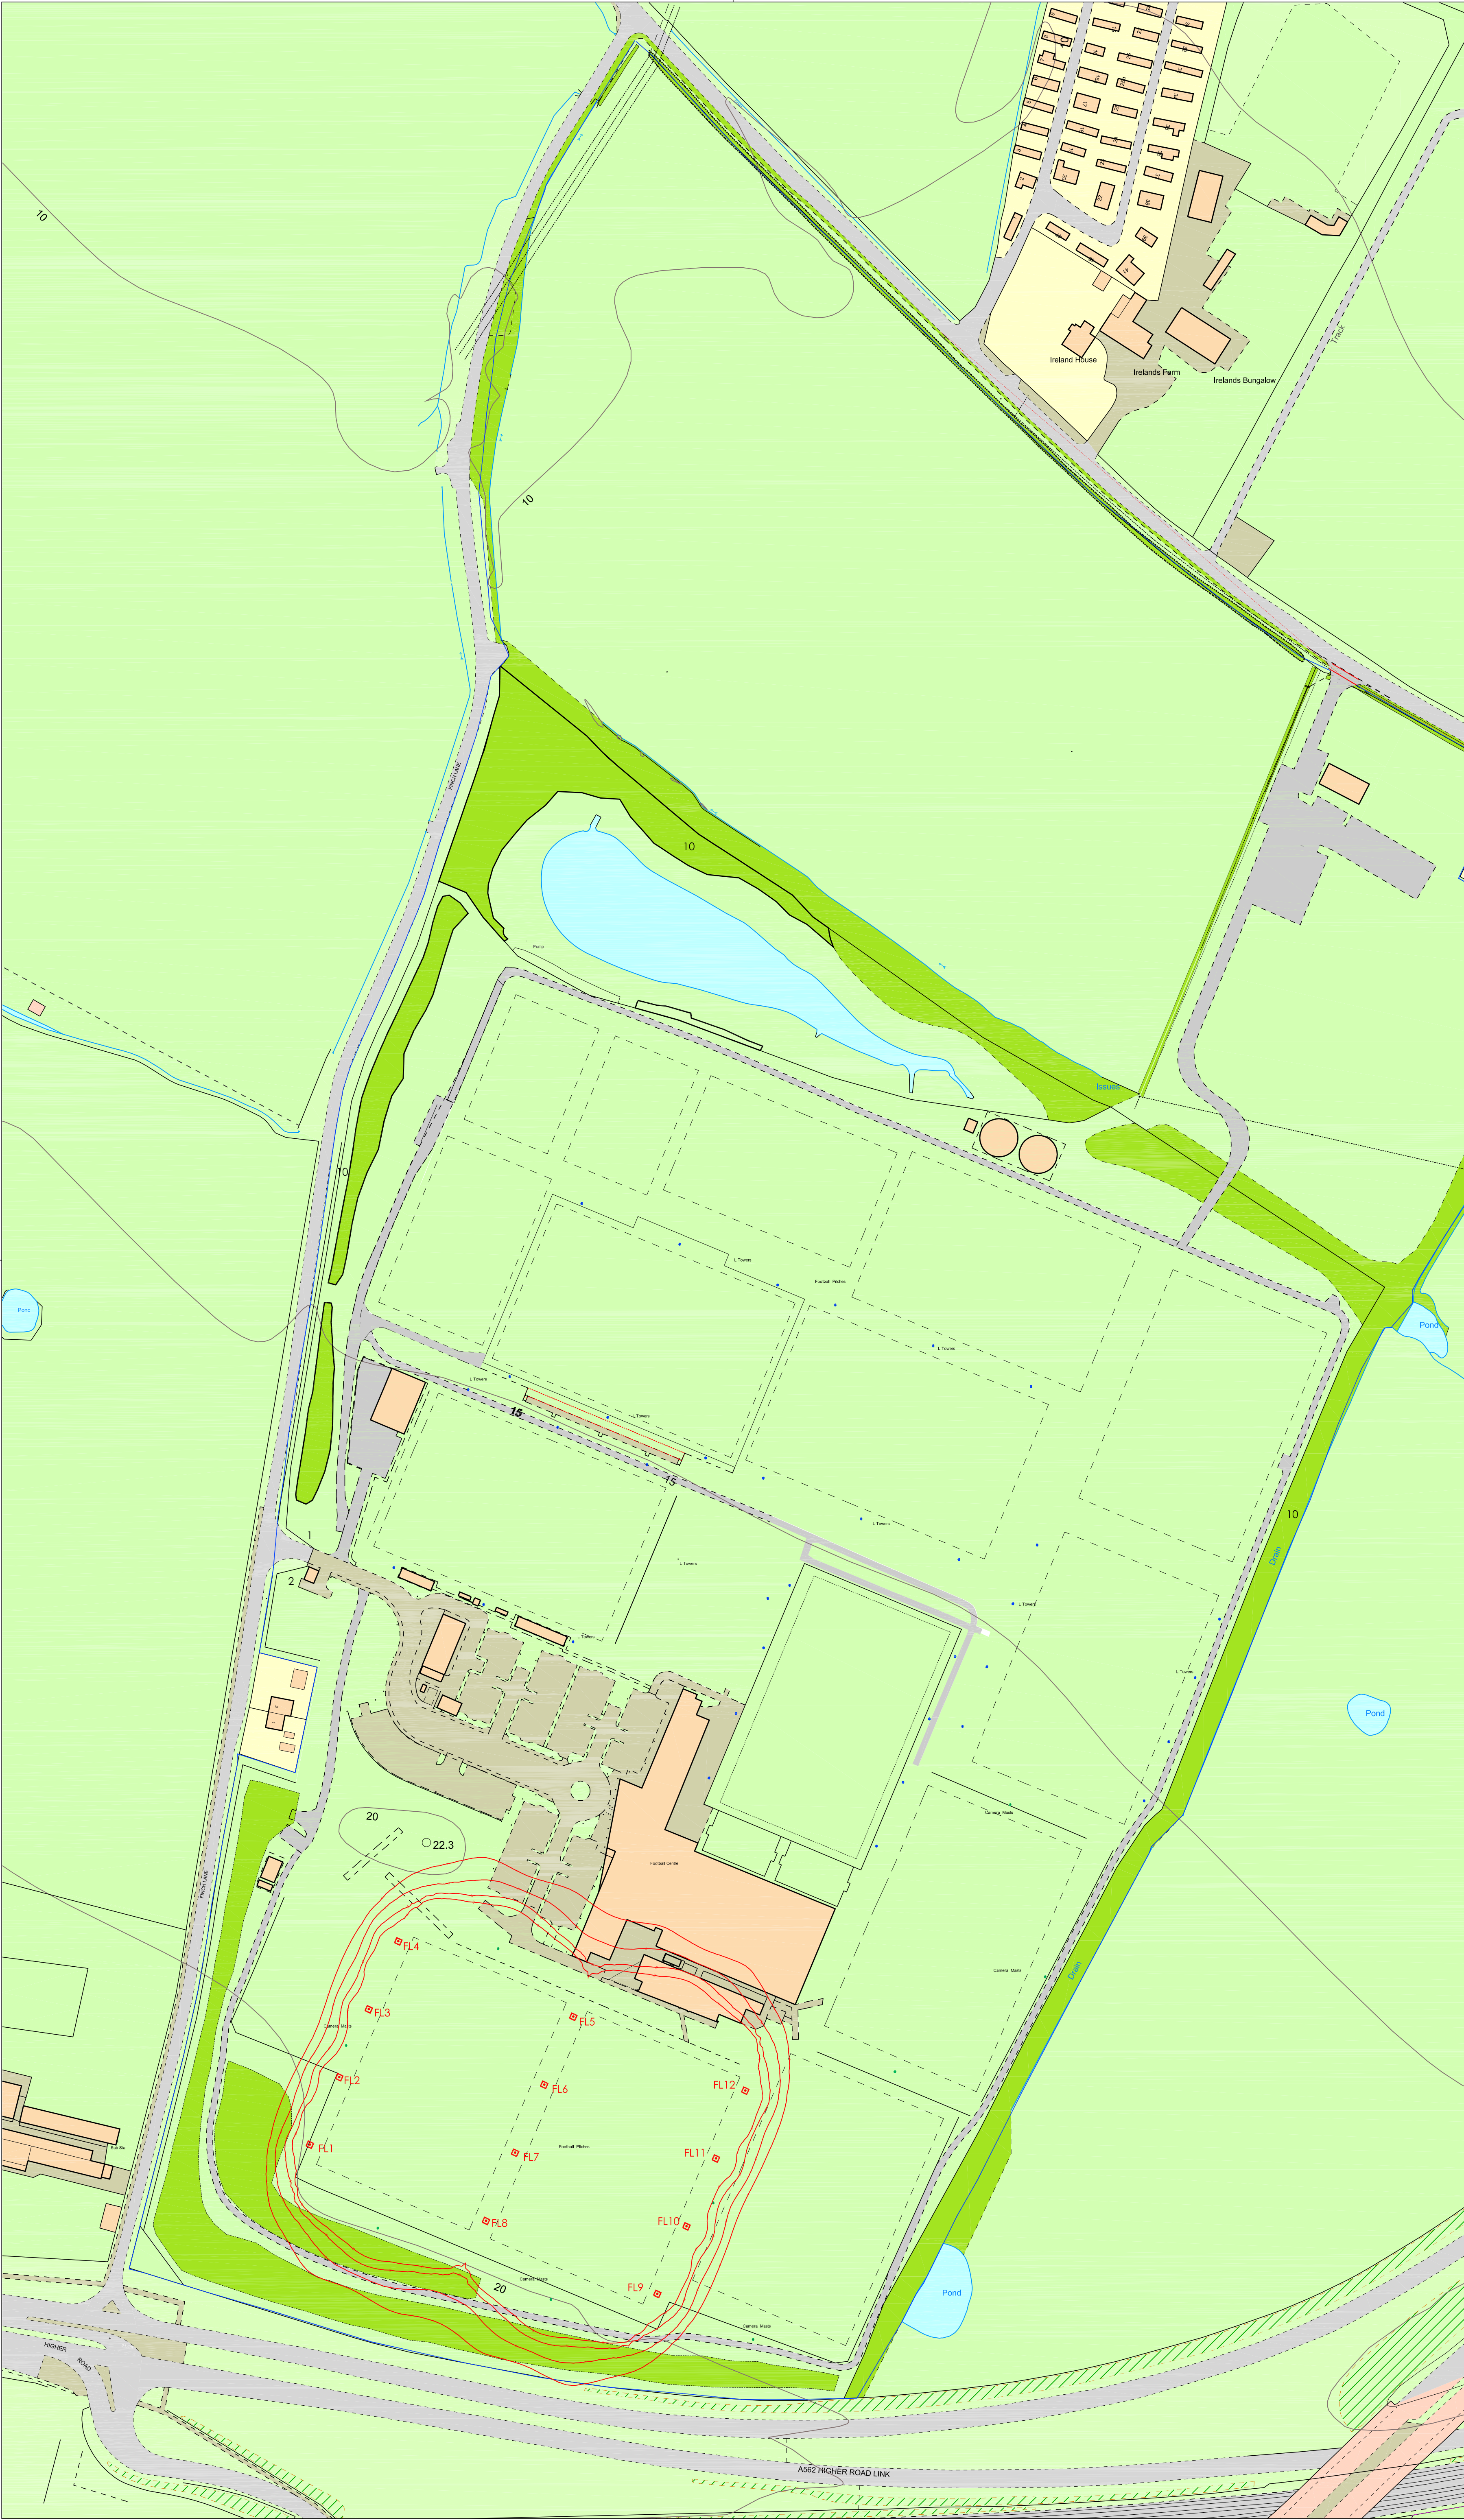

NOTES

ALL DIMENSIONS AND LEVELS ARE TO BE CHECKED ON SITE
ANY DISCREPANCIES ARE TO BE REPORTED TO THE ARCHITECT
BEFORE ANY WORK COMMENCES

THIS DRAWING SHALL NOT BE REPRODUCED WITHOUT EXPRESS
WRITTEN PERMISSION FROM AFL LTD.

LAND OWNED OR UNDER
CONTROL OF APPLICANT

APPLICATION BOUNDARY
PROPOSED FLOODLIGHTS

EXISTING FLOODLIGHT MAST

EXISTING CAMERA MAST

INDICATIVE FLOODLIGHT
CONTOURS PER PITCH-MAX 5
LUX AT PERIMETER - REFER
DESIGN & ACCESS STATEMENT
/ FLOODLIGHT DESIGNER'S
REPORT

P2 26 05 2021 PLANNING APPLICATION ISSUE
JH General Update
P1 07 04 2021 PLANNING APPLICATION ISSUE
JH

rev	date/initials	description
1		

project

Proposed Floodlighting: First Team Pitch Area

location

USM Finch Farm , Halewood

client


Everton FC



AFL Architects
1st Floor
St Georges House
56 Peter Street
Manchester M4 2 3QD
t: +44(0)161 236 4263
f: +44(0)161 236 6484
w: www.afl-architects.com
e: mail@afl-uk.com
London office
t: +44 (0)20 3096 9263



key plan

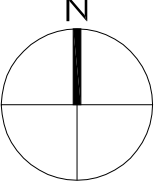

0 10 20 10

SCALE IN MM

drawing title

Proposed Site Plan: April 2021

dwg purpose

PLANNING

scale	1:1250	drawn JH	checked JH
@ sheet size	A1	rev date	07/04/21

211508

AFL-00-XX-DR-A-00102

P2

job number

drawing number

revision