


Scale Bar (m)

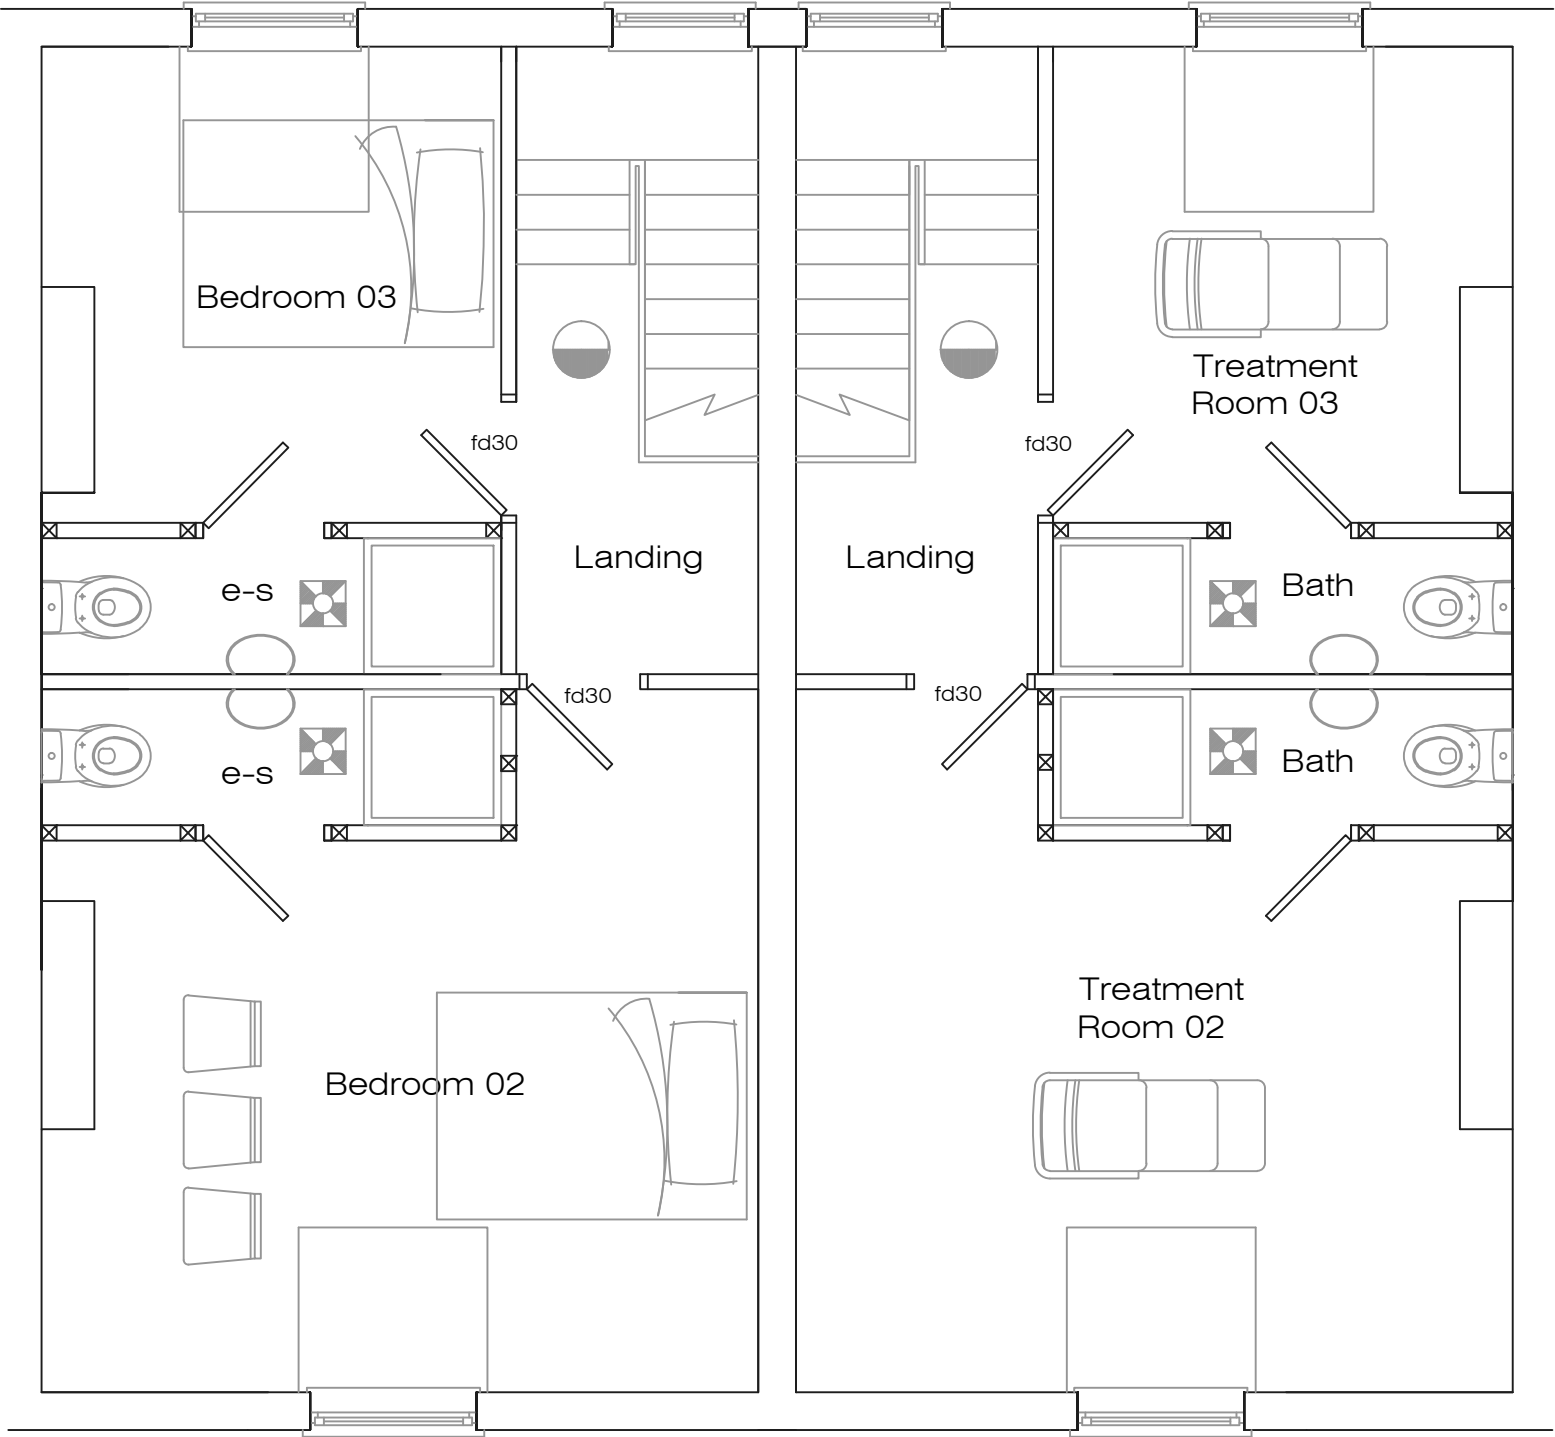

Proposed Second Floor Plan

Address		
40 Kemble Street, L35		
Job Title		
Change of use from residential dwelling into Reiki treatment studio		
Drawing title		
Proposed Second		
date	scale	DWG No.
April '21	1:50 @ A3	003