


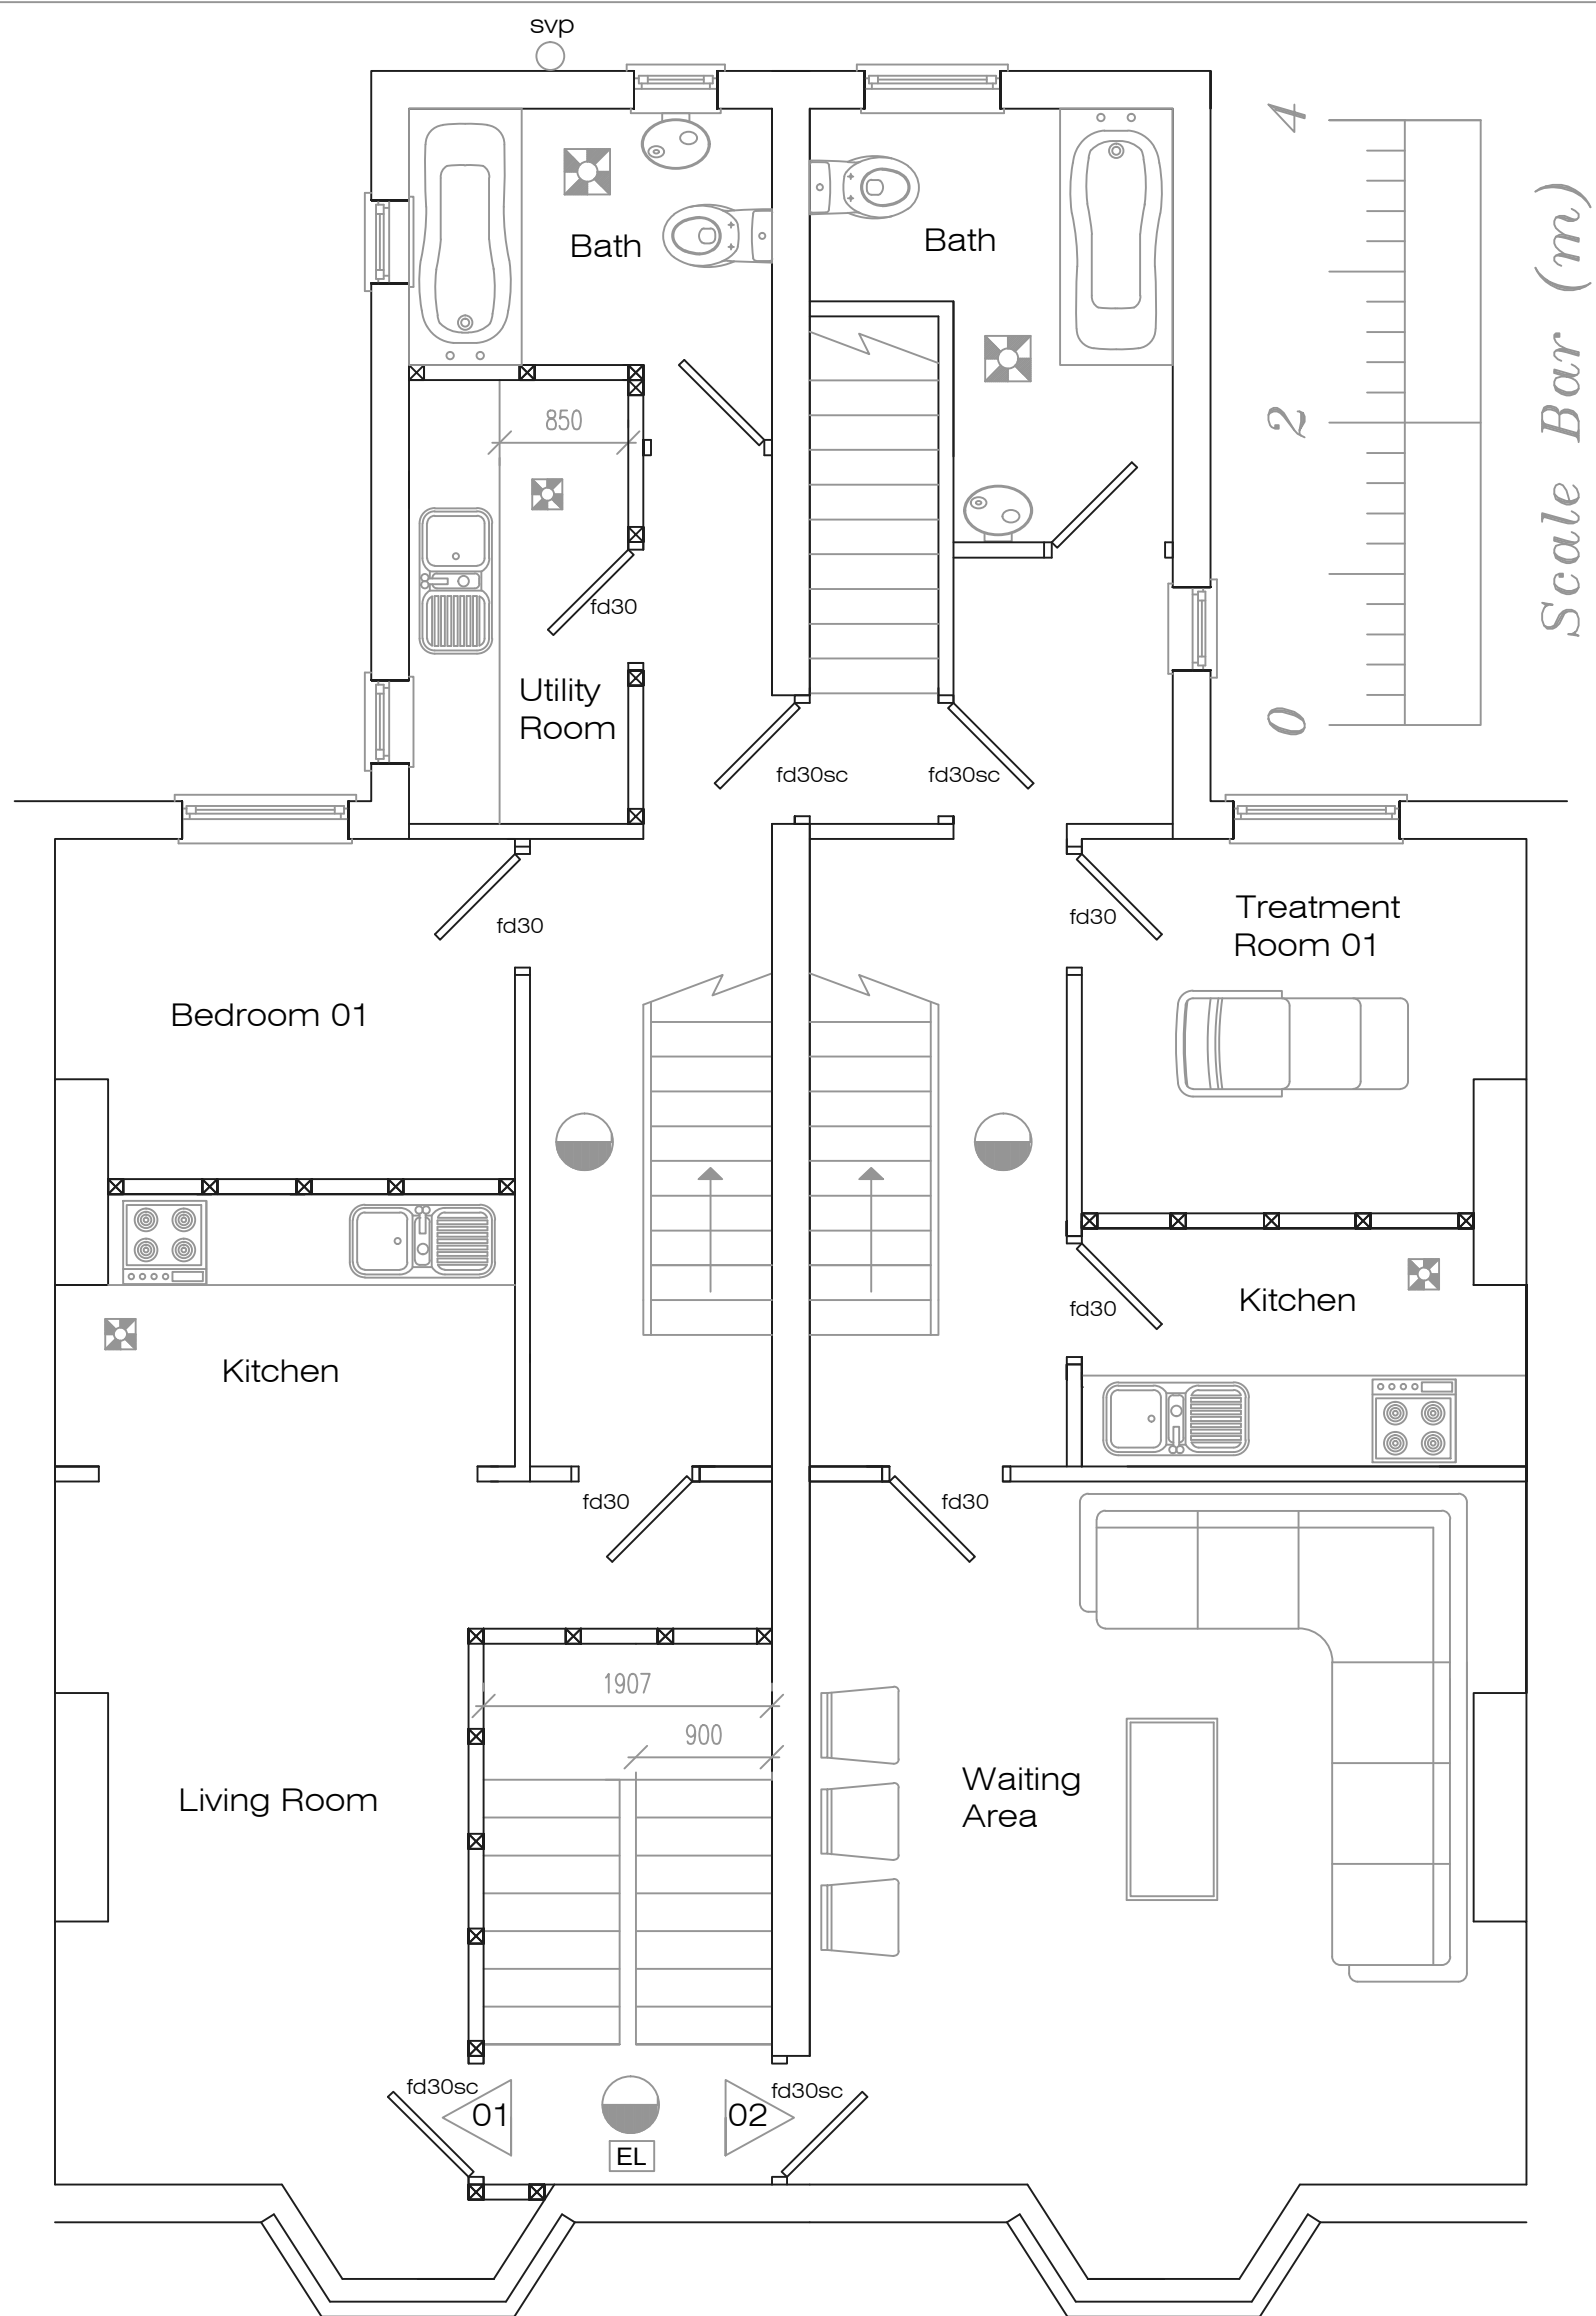

Proposed First Floor Plan

Address 40 Kemble Street, L35		
Job Title Change of use from residential dwelling into Reiki treatment studio		
Drawing title Proposed First		
date April '21	scale 1: 50 @ A3	DWG No. 002